


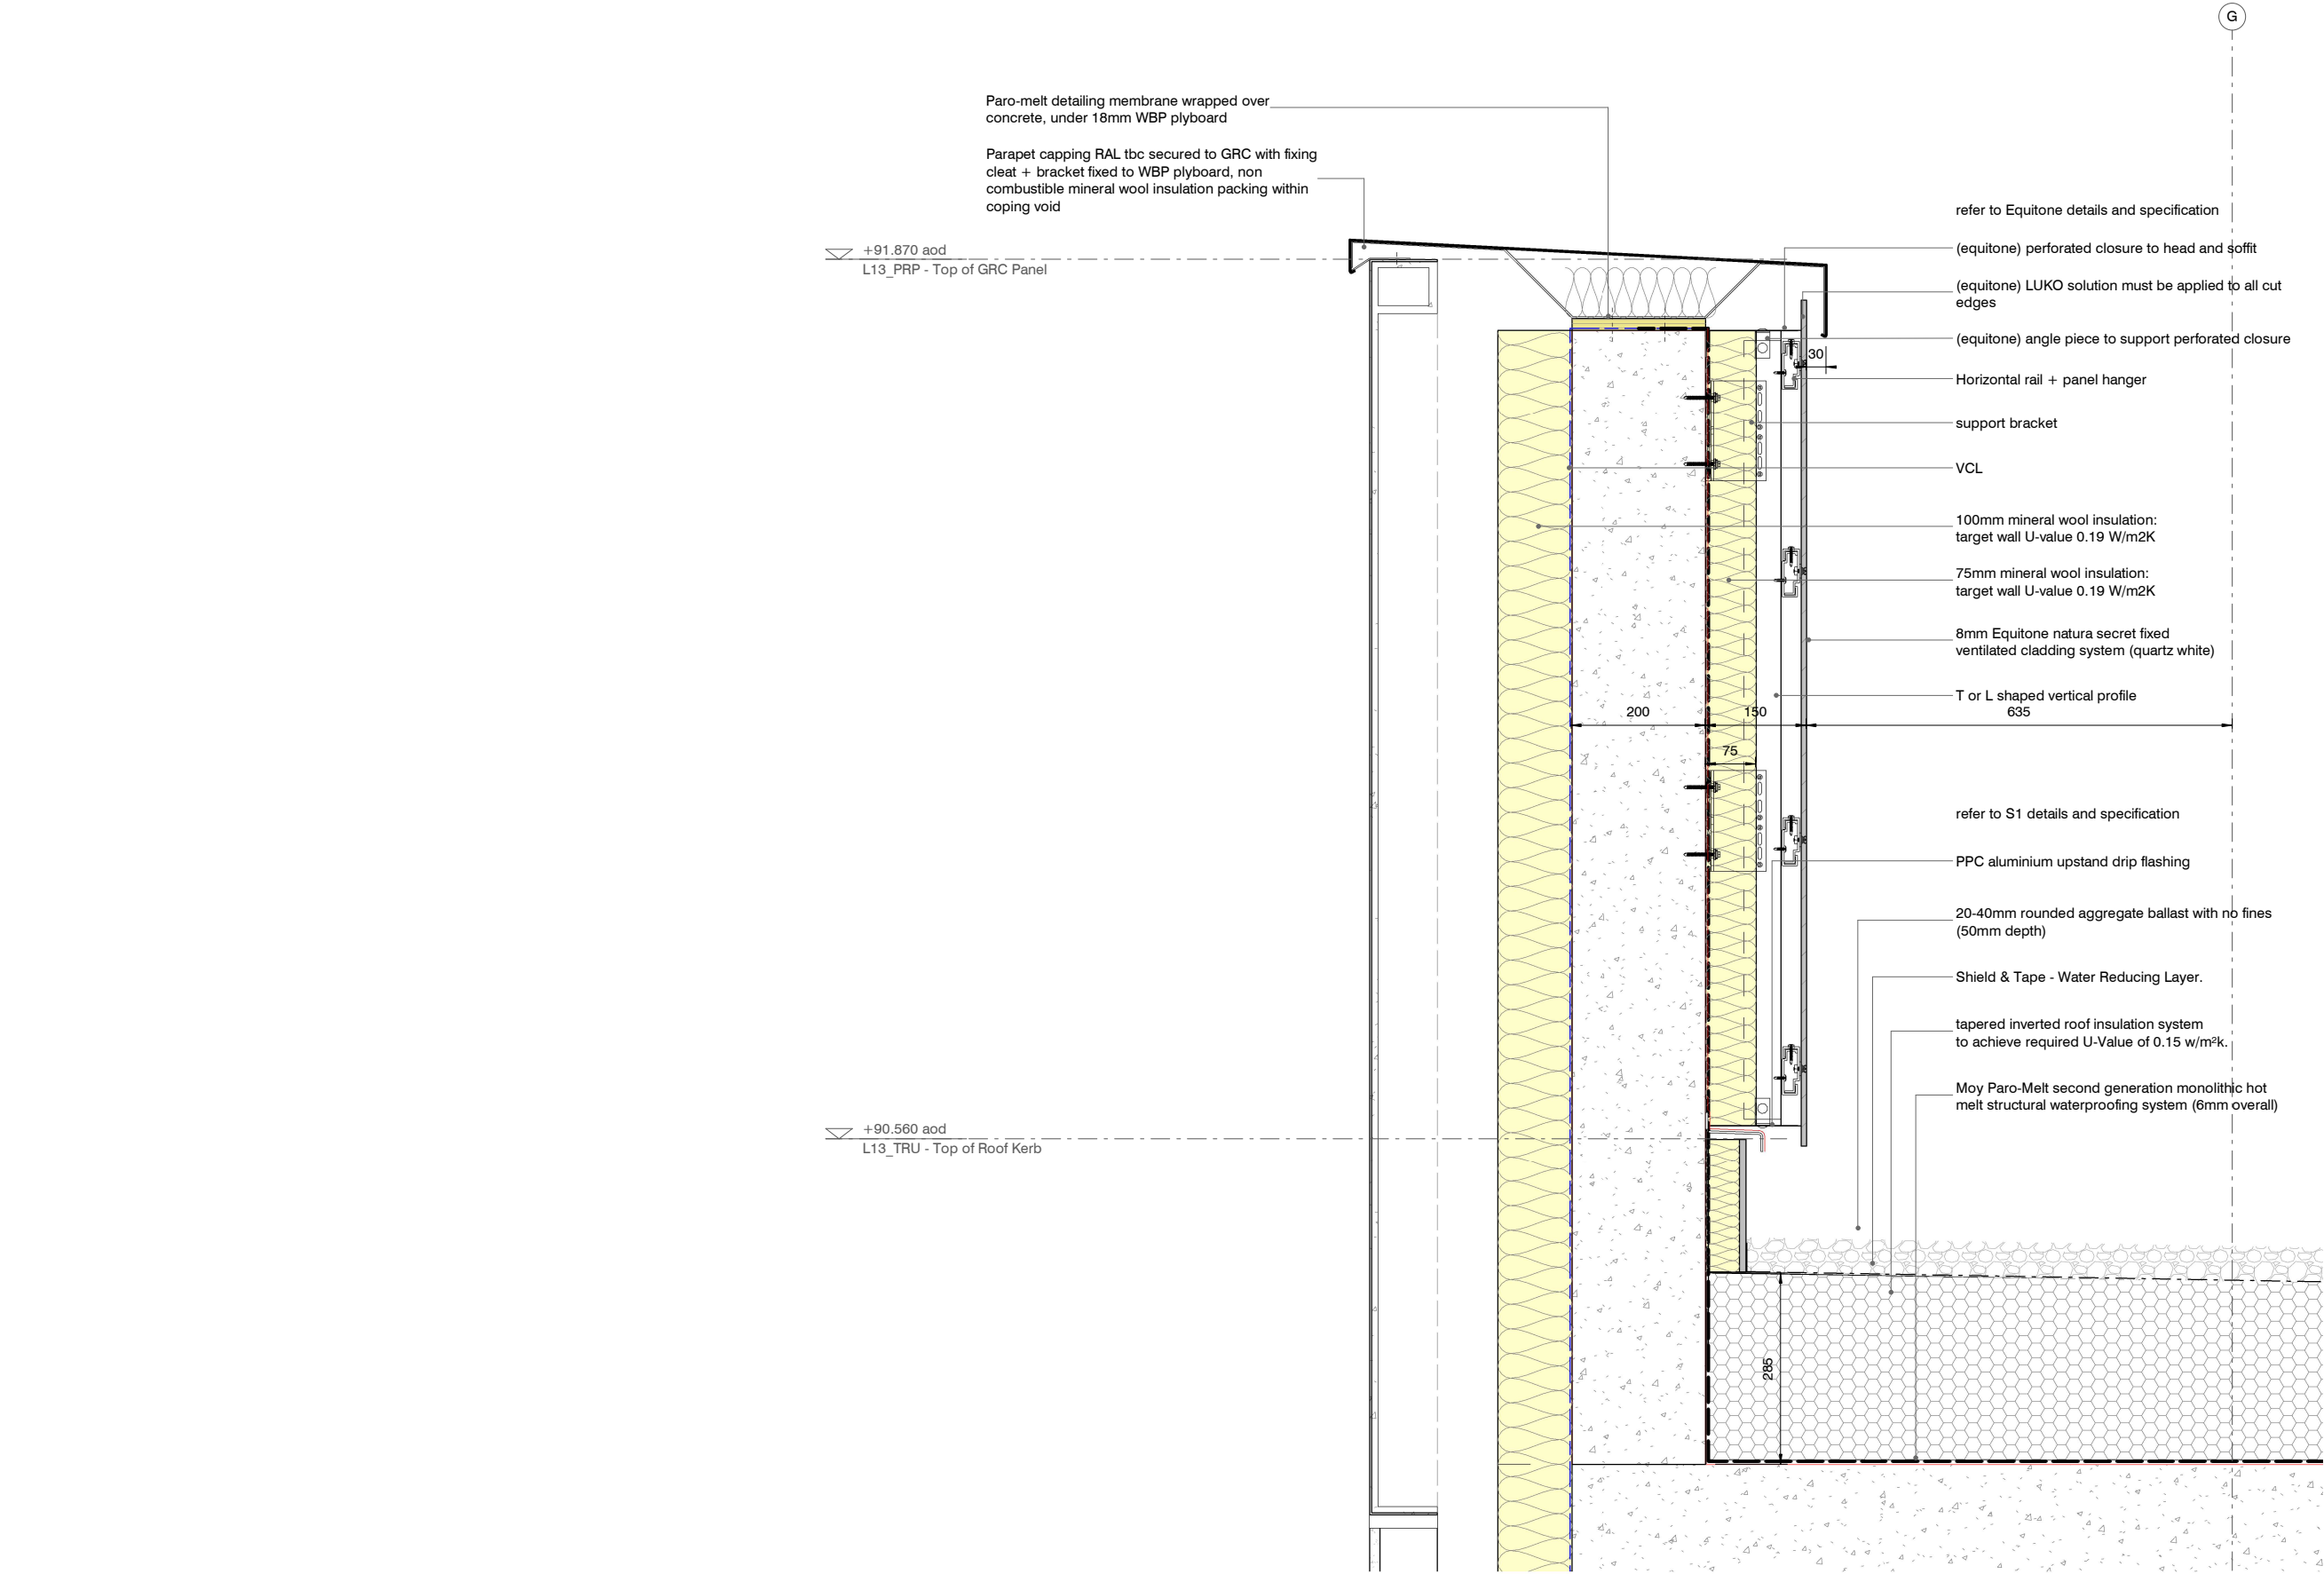

revision:	date:	note:
P1	2021.01.28	preliminary - for coordination
P2	2021.03.10	Capping updated, detail developed, notes added
C1	2021.04.01	updated to S1 information
C2	2021.05.20	Updated for planning submission. External side insulation updated.

project
Adair Street
7396

job no.
7396

title
L13 parapet detail

scale
1 : 10 @ A3

drawing no.
7396-SSL-ZZ-ZZ-DR-A-2714

stephenson hamilton risley
STUDIO

3 riverside mews
4 commercial street
manchester, M15 4RQ
www.shr.studio
email@shr.studio
0161 832 0244