


Notes:

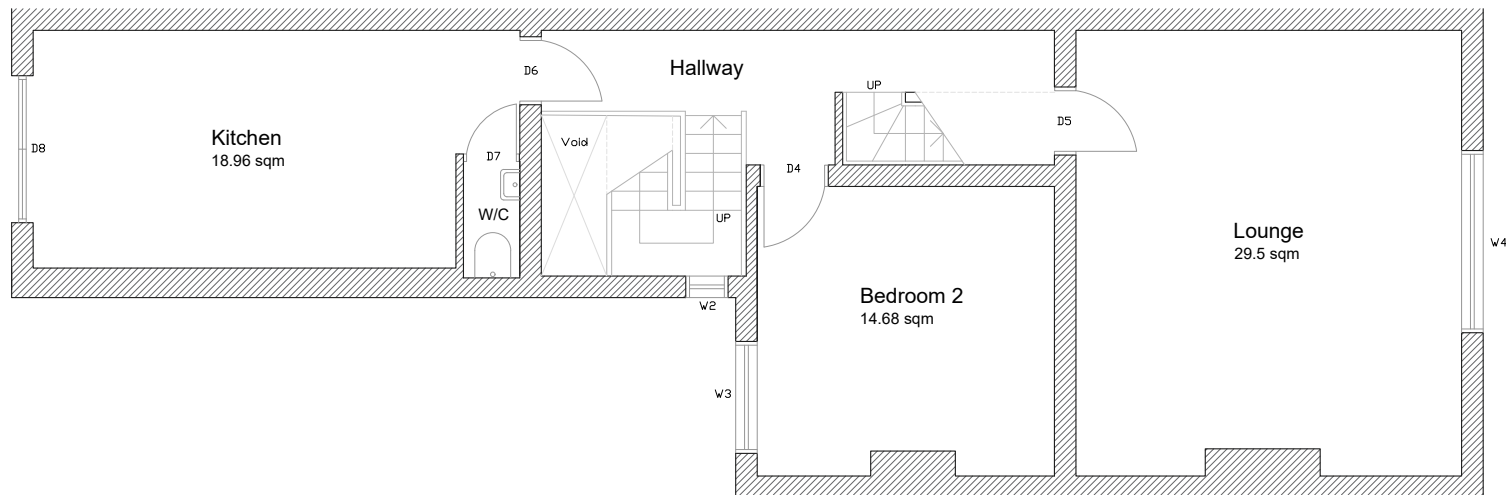

PROJECT Flat 18, Gawsworth Avenue, Didsbury

DRAWING Pre-existing First Floor

DRAWING NO. GA - 05

SCALE 1/100 at A4

REVISION -

Drawn by:
Adil Mulk
Manchester
Tel: 07954993126