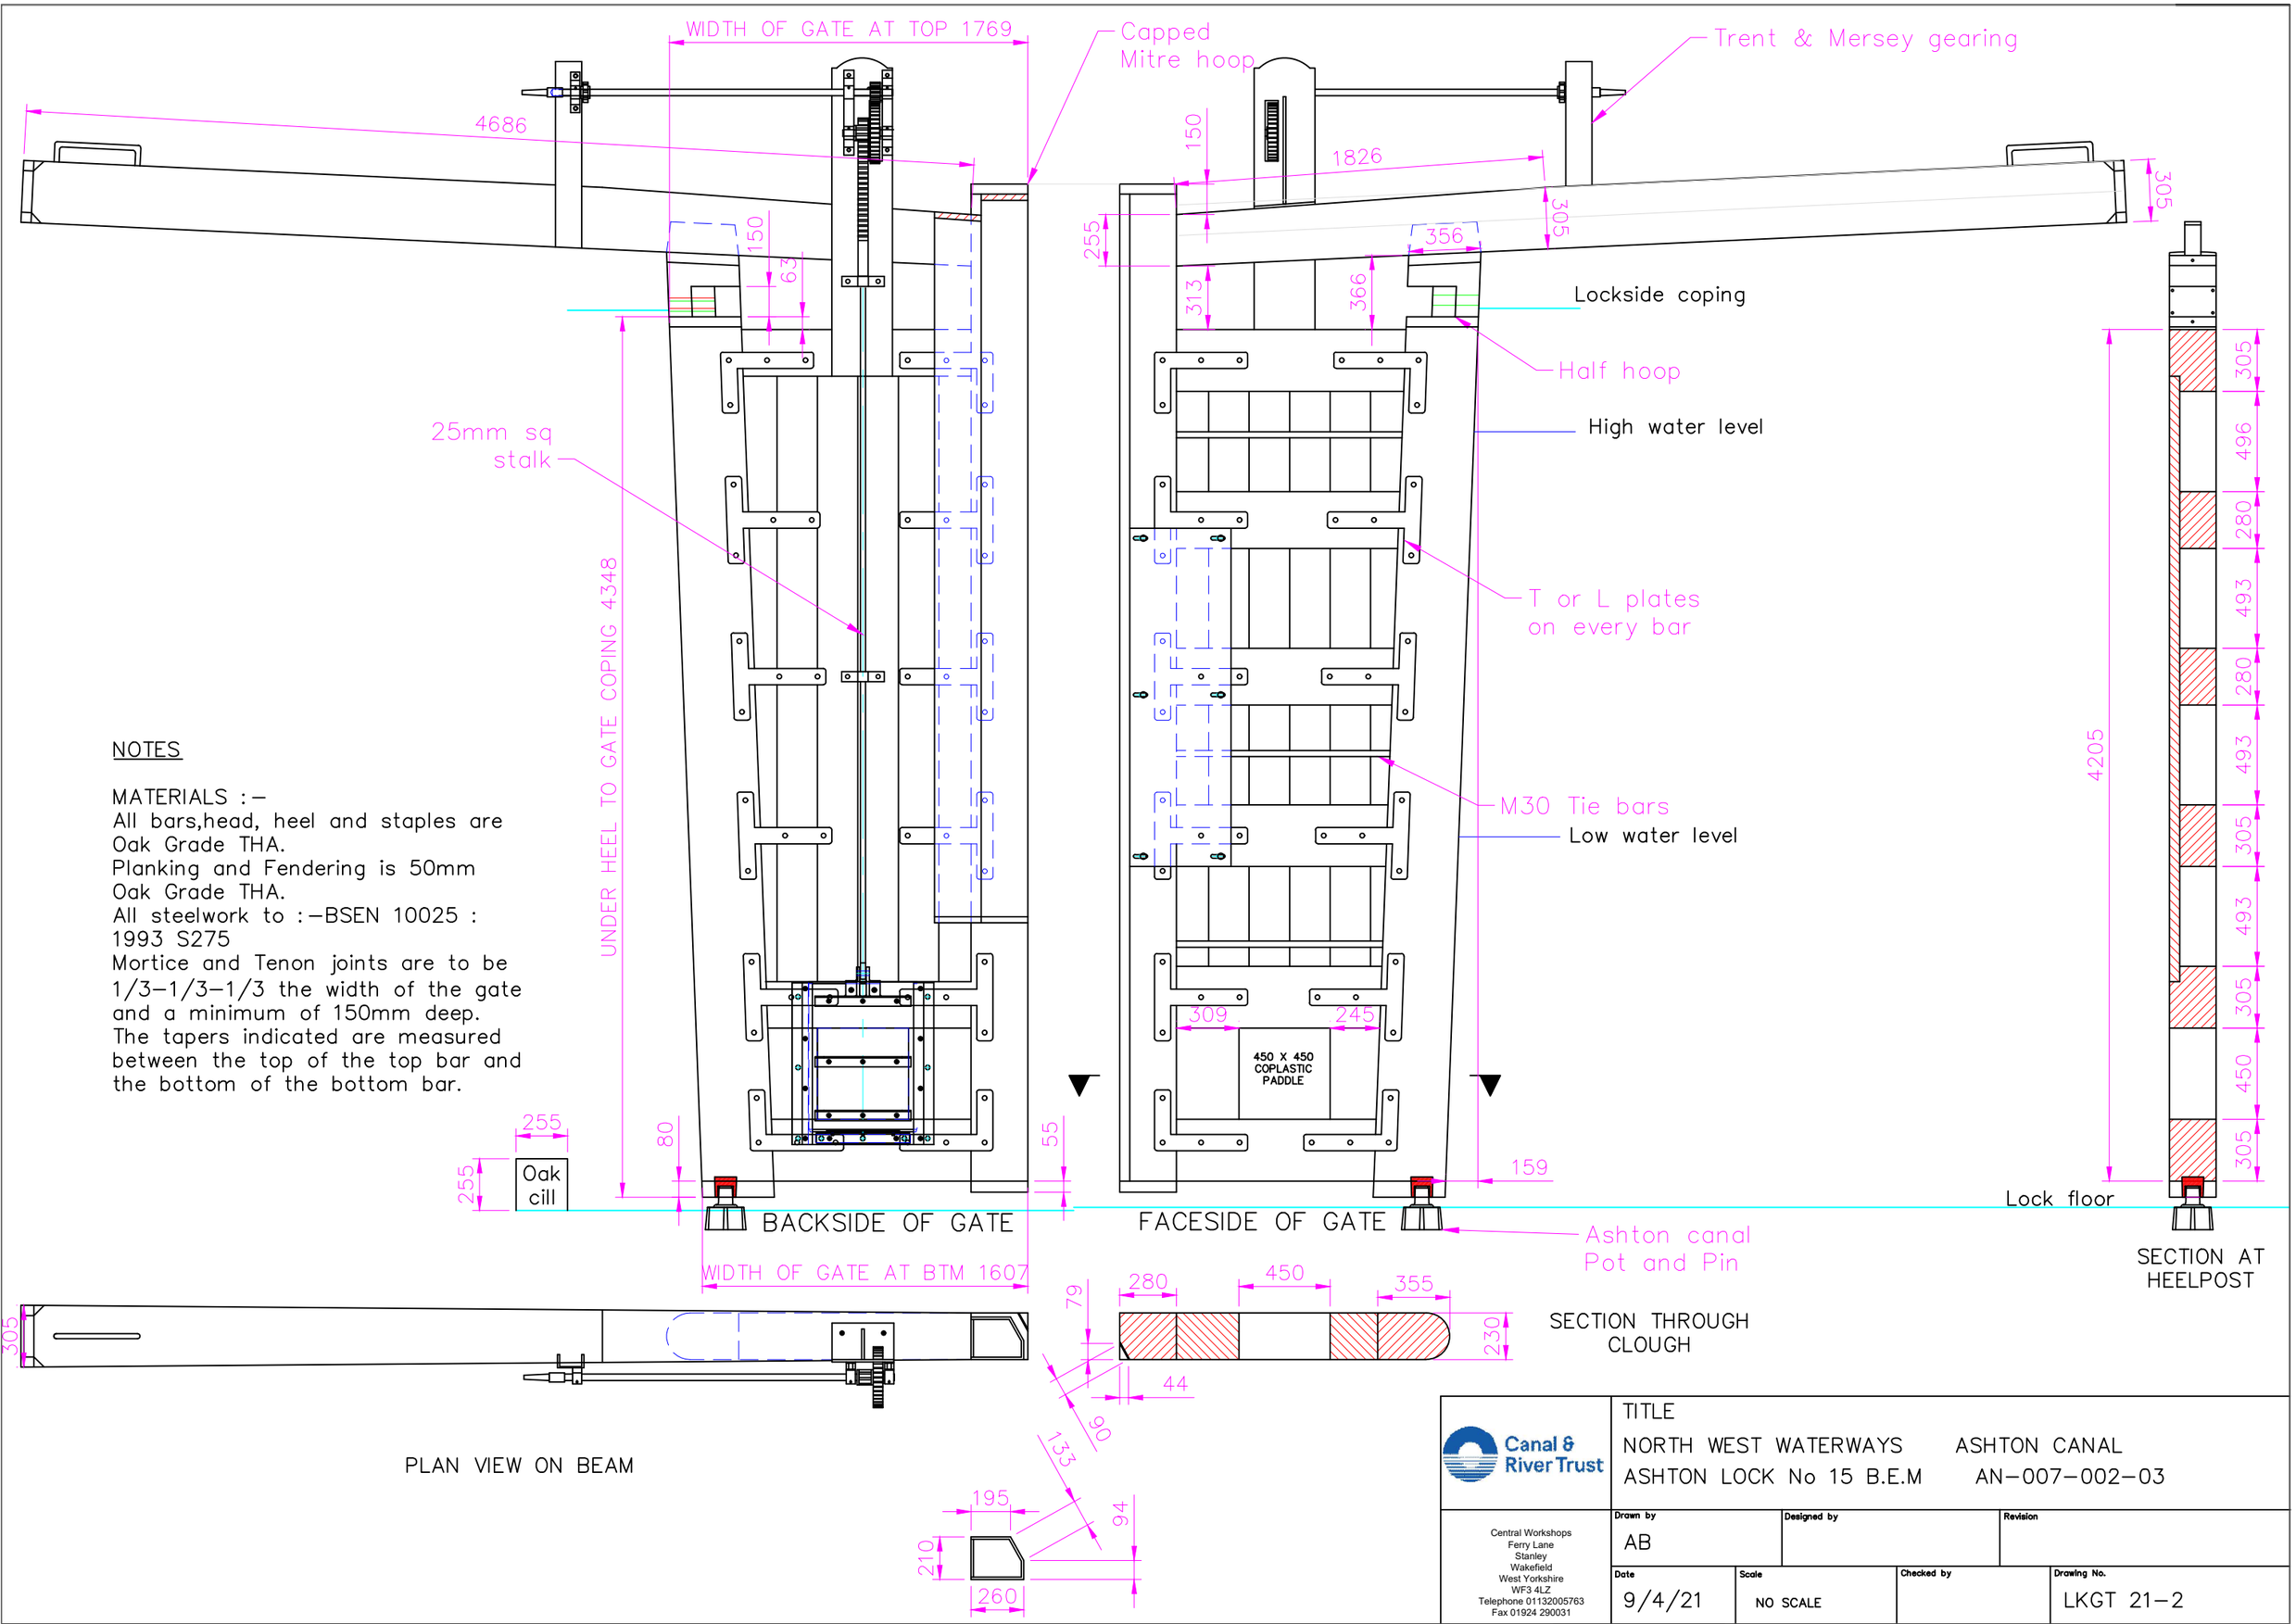

NOTES

MATERIALS :–
All bars,head, heel and staples are Oak Grade THA.
Planking and Fendering is 50mm Oak Grade THA.
All steelwork to :–BSEN 10025 : 1993 S275
Mortice and Tenon joints are to be 1/3–1/3–1/3 the width of the gate and a minimum of 150mm deep.
The tapers indicated are measured between the top of the top bar and the bottom of the bottom bar.

Canal & River Trust

TITLE
NORTH WEST WATERWAYS ASHTON CANAL
ASHTON LOCK No 15 B.E.M AN–007–002–03

Central Workshops
Ferry Lane
Stanley
Wakefield
West Yorkshire
WF3 4LZ
Telephone 01132005763
Fax 01924 290031

Drawn by	Designed by	Revision
AB		

Date	Scale	Checked by	Drawing No.
9/4/21	NO SCALE		LKGT 21–2