
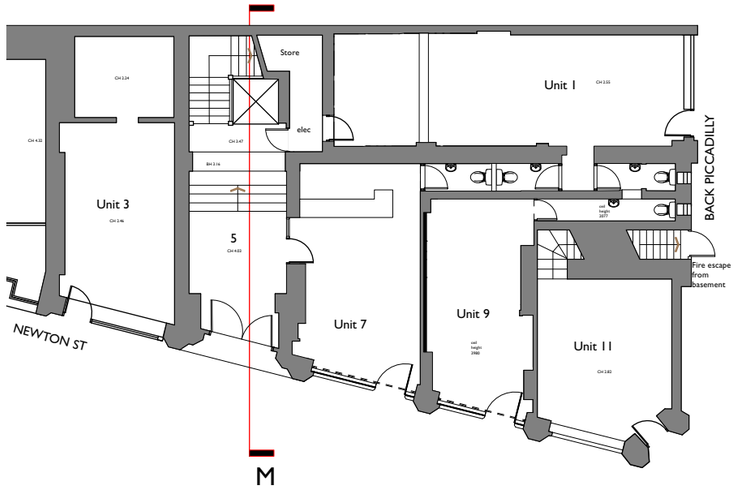


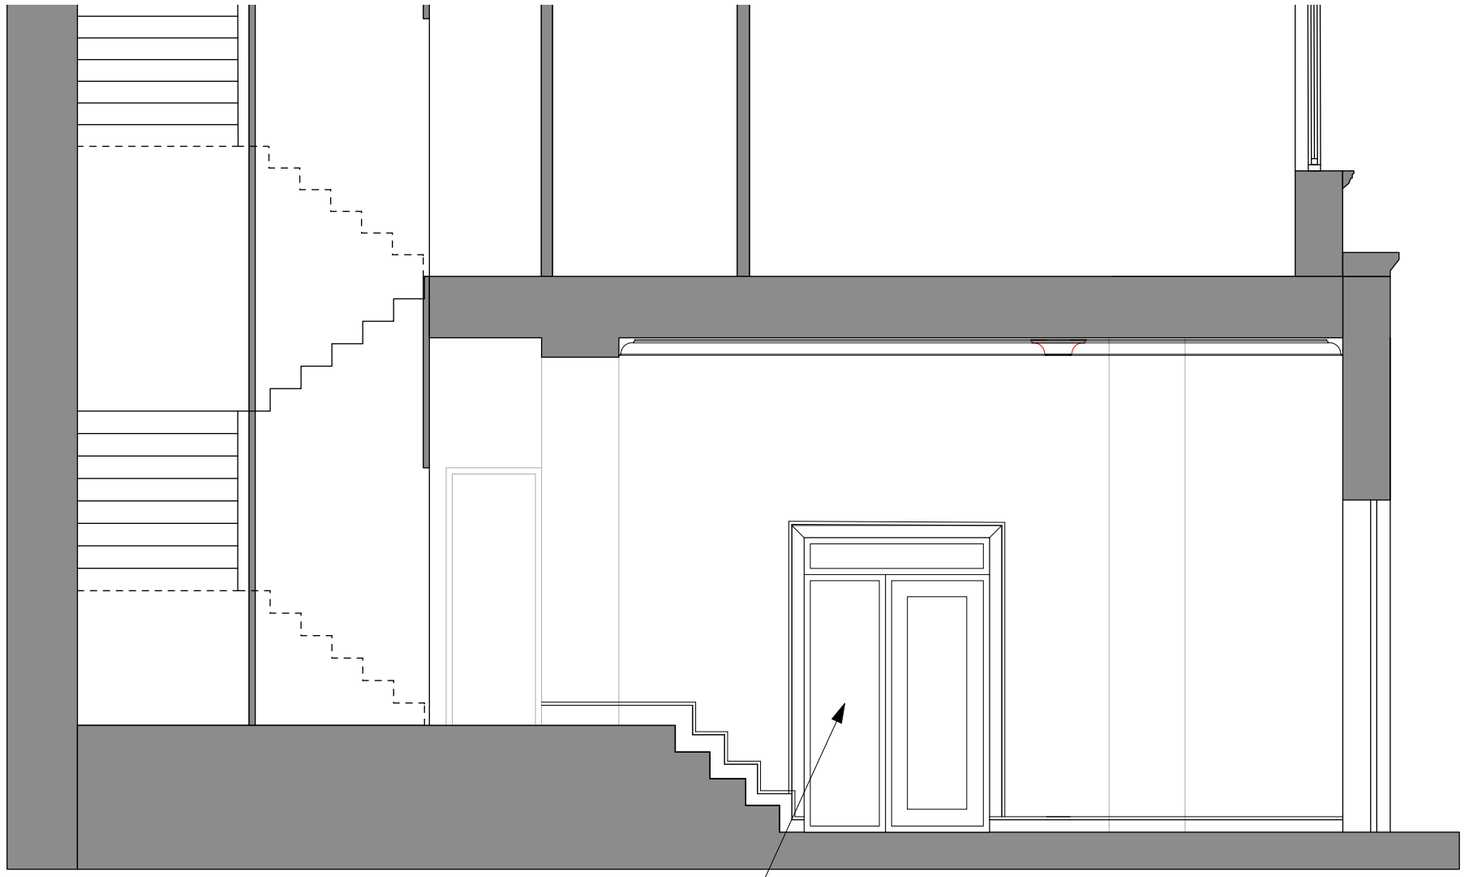

Section M

New opening and access to unit 7 (coffee shop). Architraves around opening to match exiting (none original) skirting

COPYRIGHT OF ATELIER MB LTD
DO NOT SCALE FROM THIS DRAWING
DIMENSIONS TO BE CHECKED ON SITE

KEY

- Existing
- Existing to be Removed
- Proposed

Rev	Note	DRN	CHK

St Margarets Chambers

Entrance Proposed internal Elevations / Sections
Bike Store & WC alterations

scheme	1907
drwg no.	**P(350)**
revision	
scale	1:100 @ A3
date first drawn	Jan 2021
drawn	BC

***SK** sketch **E** existing **P** proposed **T** tender **C** construction **FI** final issue*

www.ateliermb.co.uk
t 0161 236 0051
e architect@ateliermb.co.uk

Atelier MB
Urban Architects