


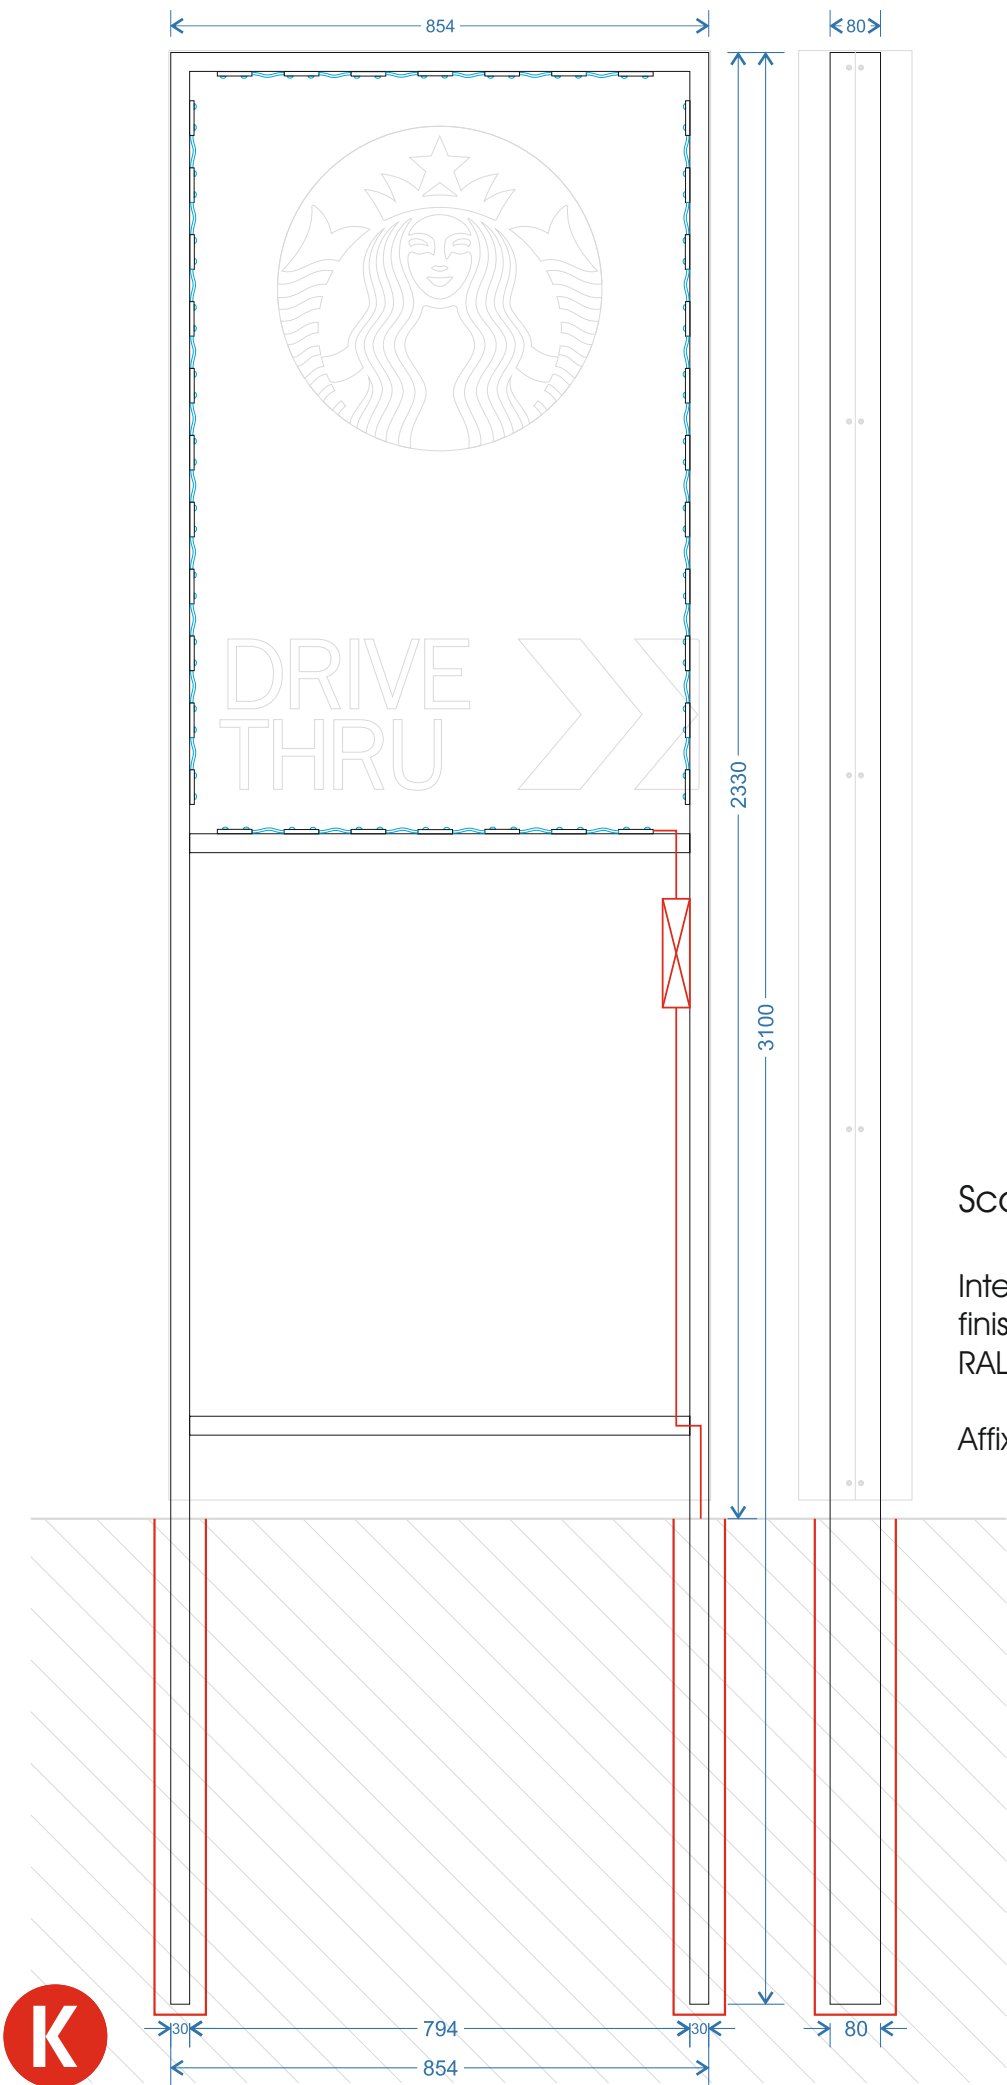

Scale 1:12

Internal 80mm x 30mm steel box section framework,
finished RAL 7021 Black Grey externally &
RAL 9003 Signal White (on internal illuminated section only)

Affixed into ground sleeves 800mm below ground level

Internally illuminated monolith sign. 3mm folded
aluminium c/w fret cut & flush inlaid 'Siren' roundel
& 'DRIVE THRU' text & arrow.

Finished RAL 7021 Black Grey externally,
RAL 9003 Signal White internally & 3M 3630-26
vinyl to face of logo.

Scale 1:12



RAL 9003
Signal White

RAL 7021
Black Grey

3M 3630-26
Green

All measurements in millimetres unless stated otherwise.

CLIENT:	Euro Garages	DRAWING NUMBER:	DJ-0221-036	JOB NO:	6554	DRAWN BY:	D. Jewkes	REV	DATE	BY	DESCRIPTION
PROJECT:	Starbucks Ashton New Rd.	DATE:	11.02.21	ITEM REF:	n/a	SCALE:	a/s @A3	A	00.00.20	XX	XXXXXX
DESCRIPTION:	Logo Monolith							B	00.00.20	XX	XXXXXX
								C	00.00.20	XX	XXXXXX
								D	00.00.20	XX	XXXXXX
								E	00.00.20	XX	XXXXXX

