

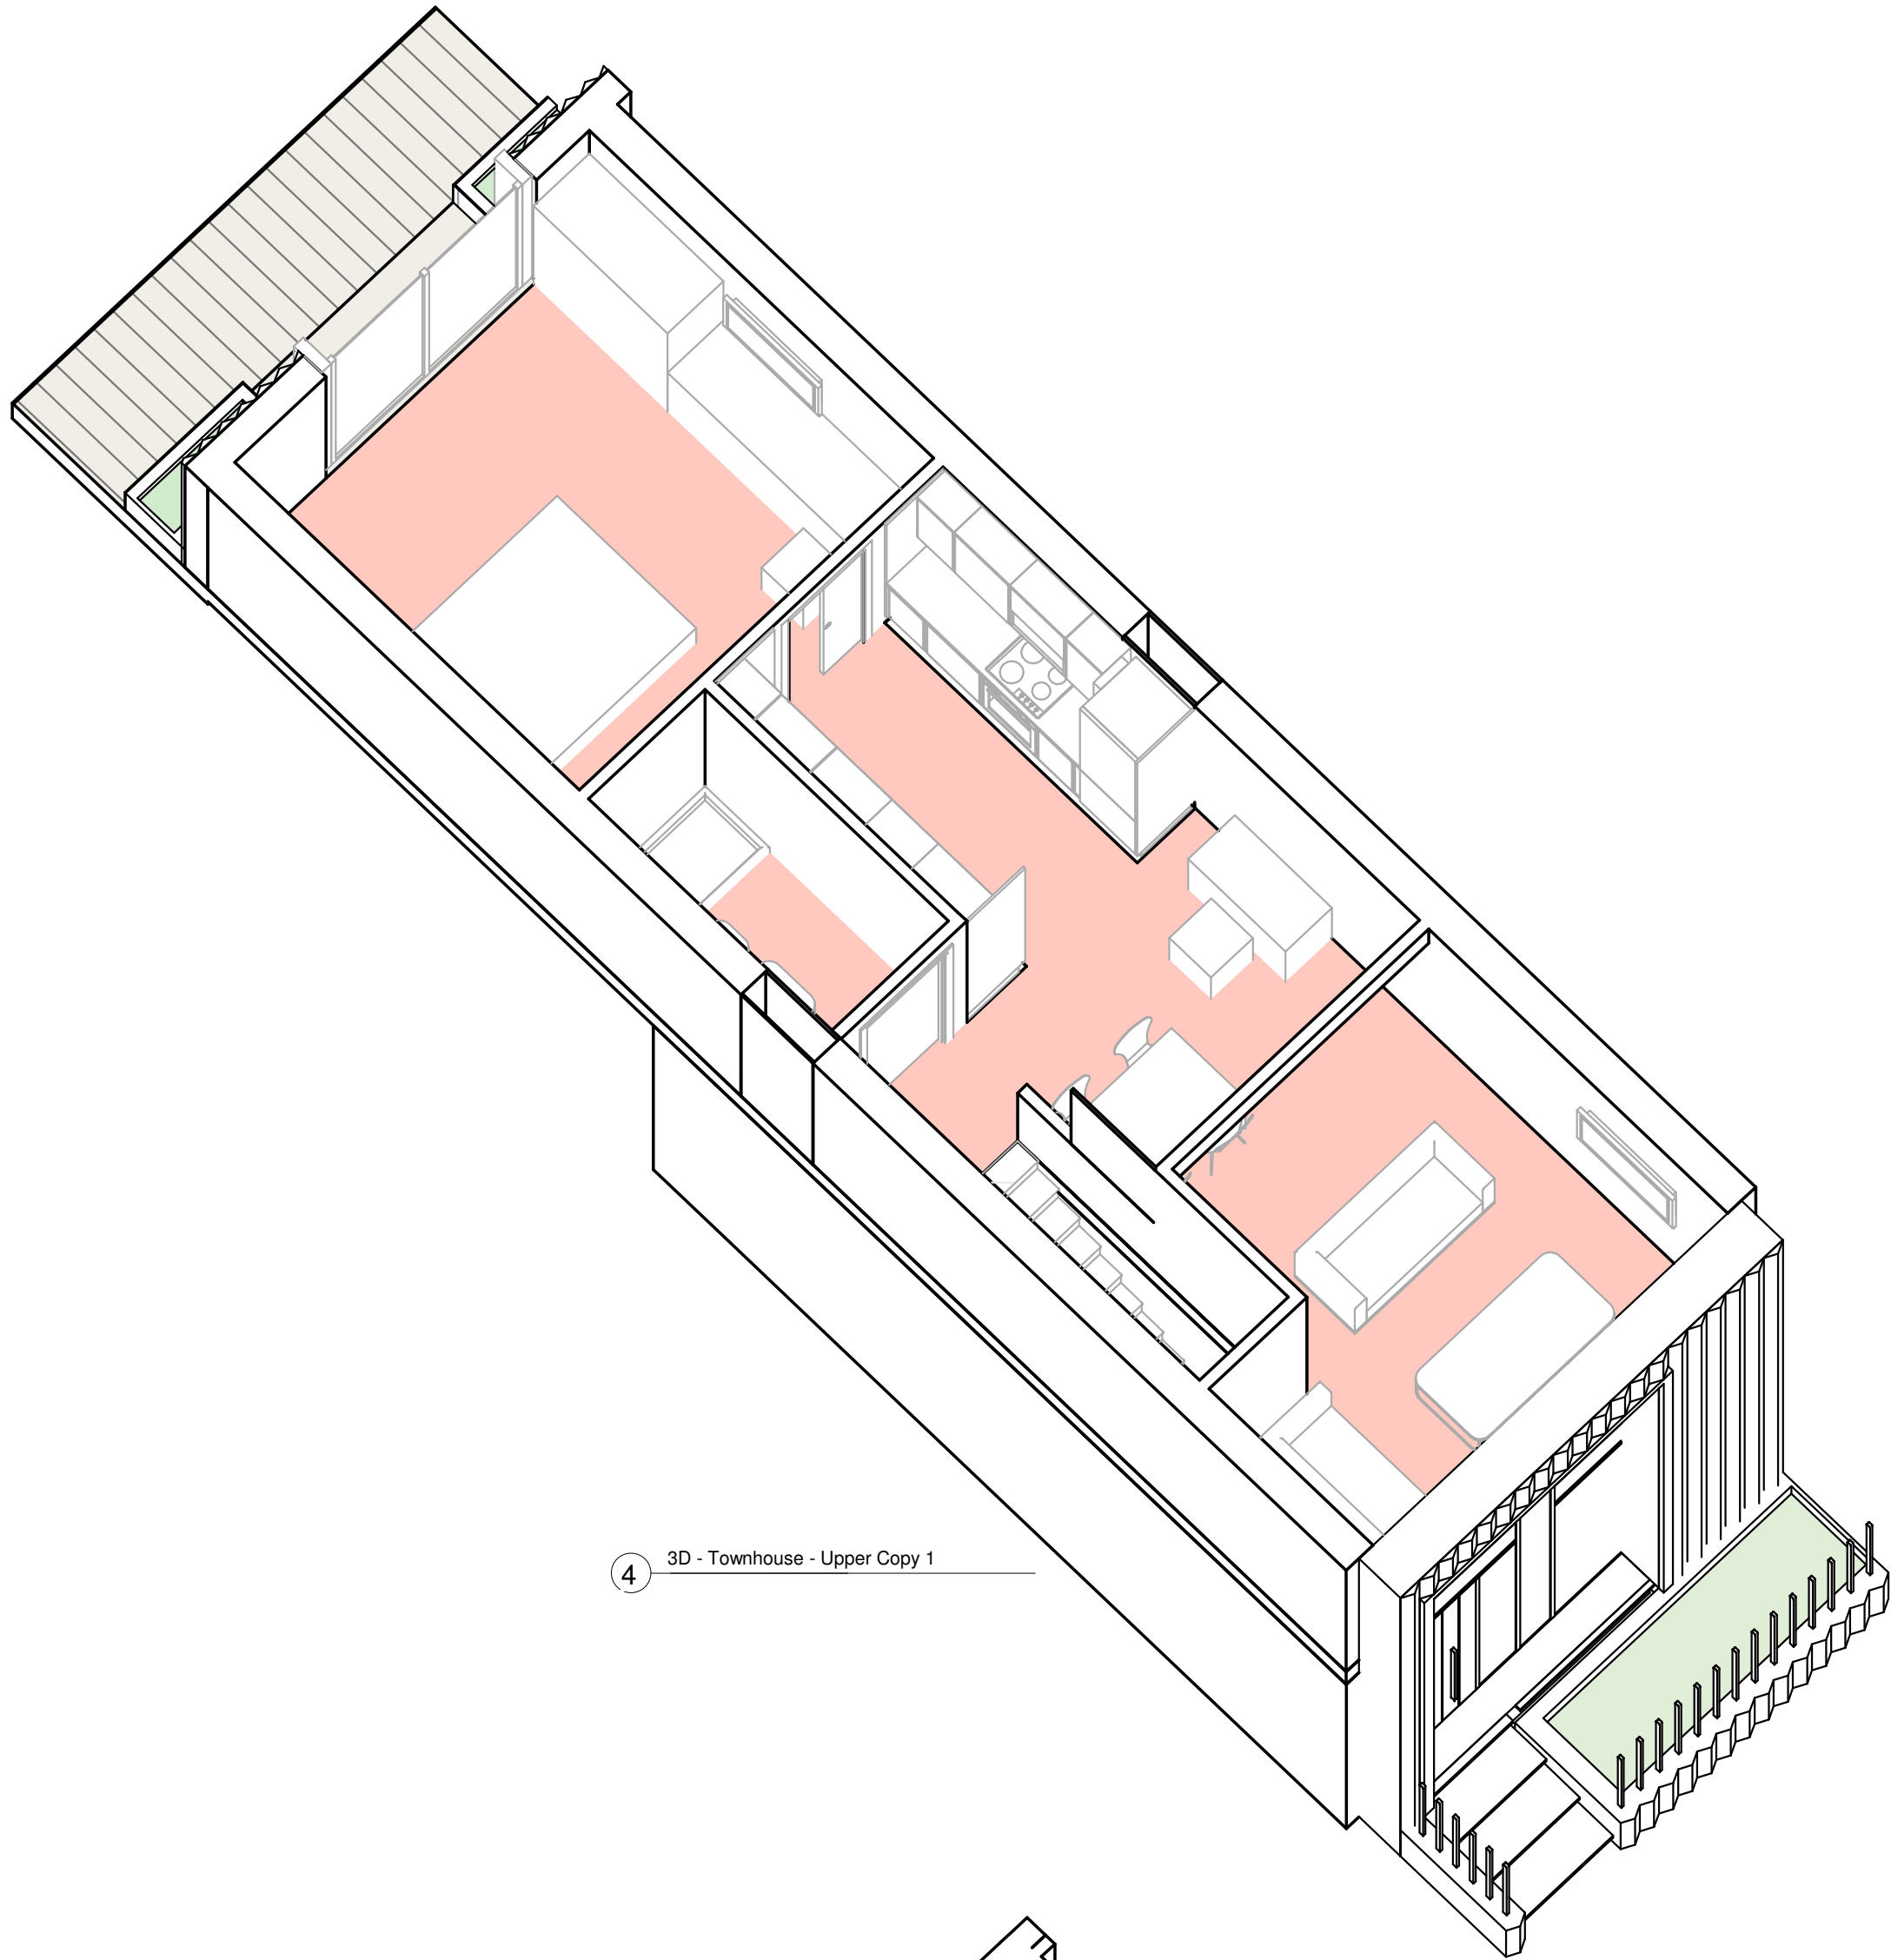


Figured dimensions only to be taken from this drawing. DO NOT SCALE. All contractors must visit the site and be responsible for checking all setting out dimensions and notifying the architect of any discrepancies prior to any manufacture or construction work.

NOTES:

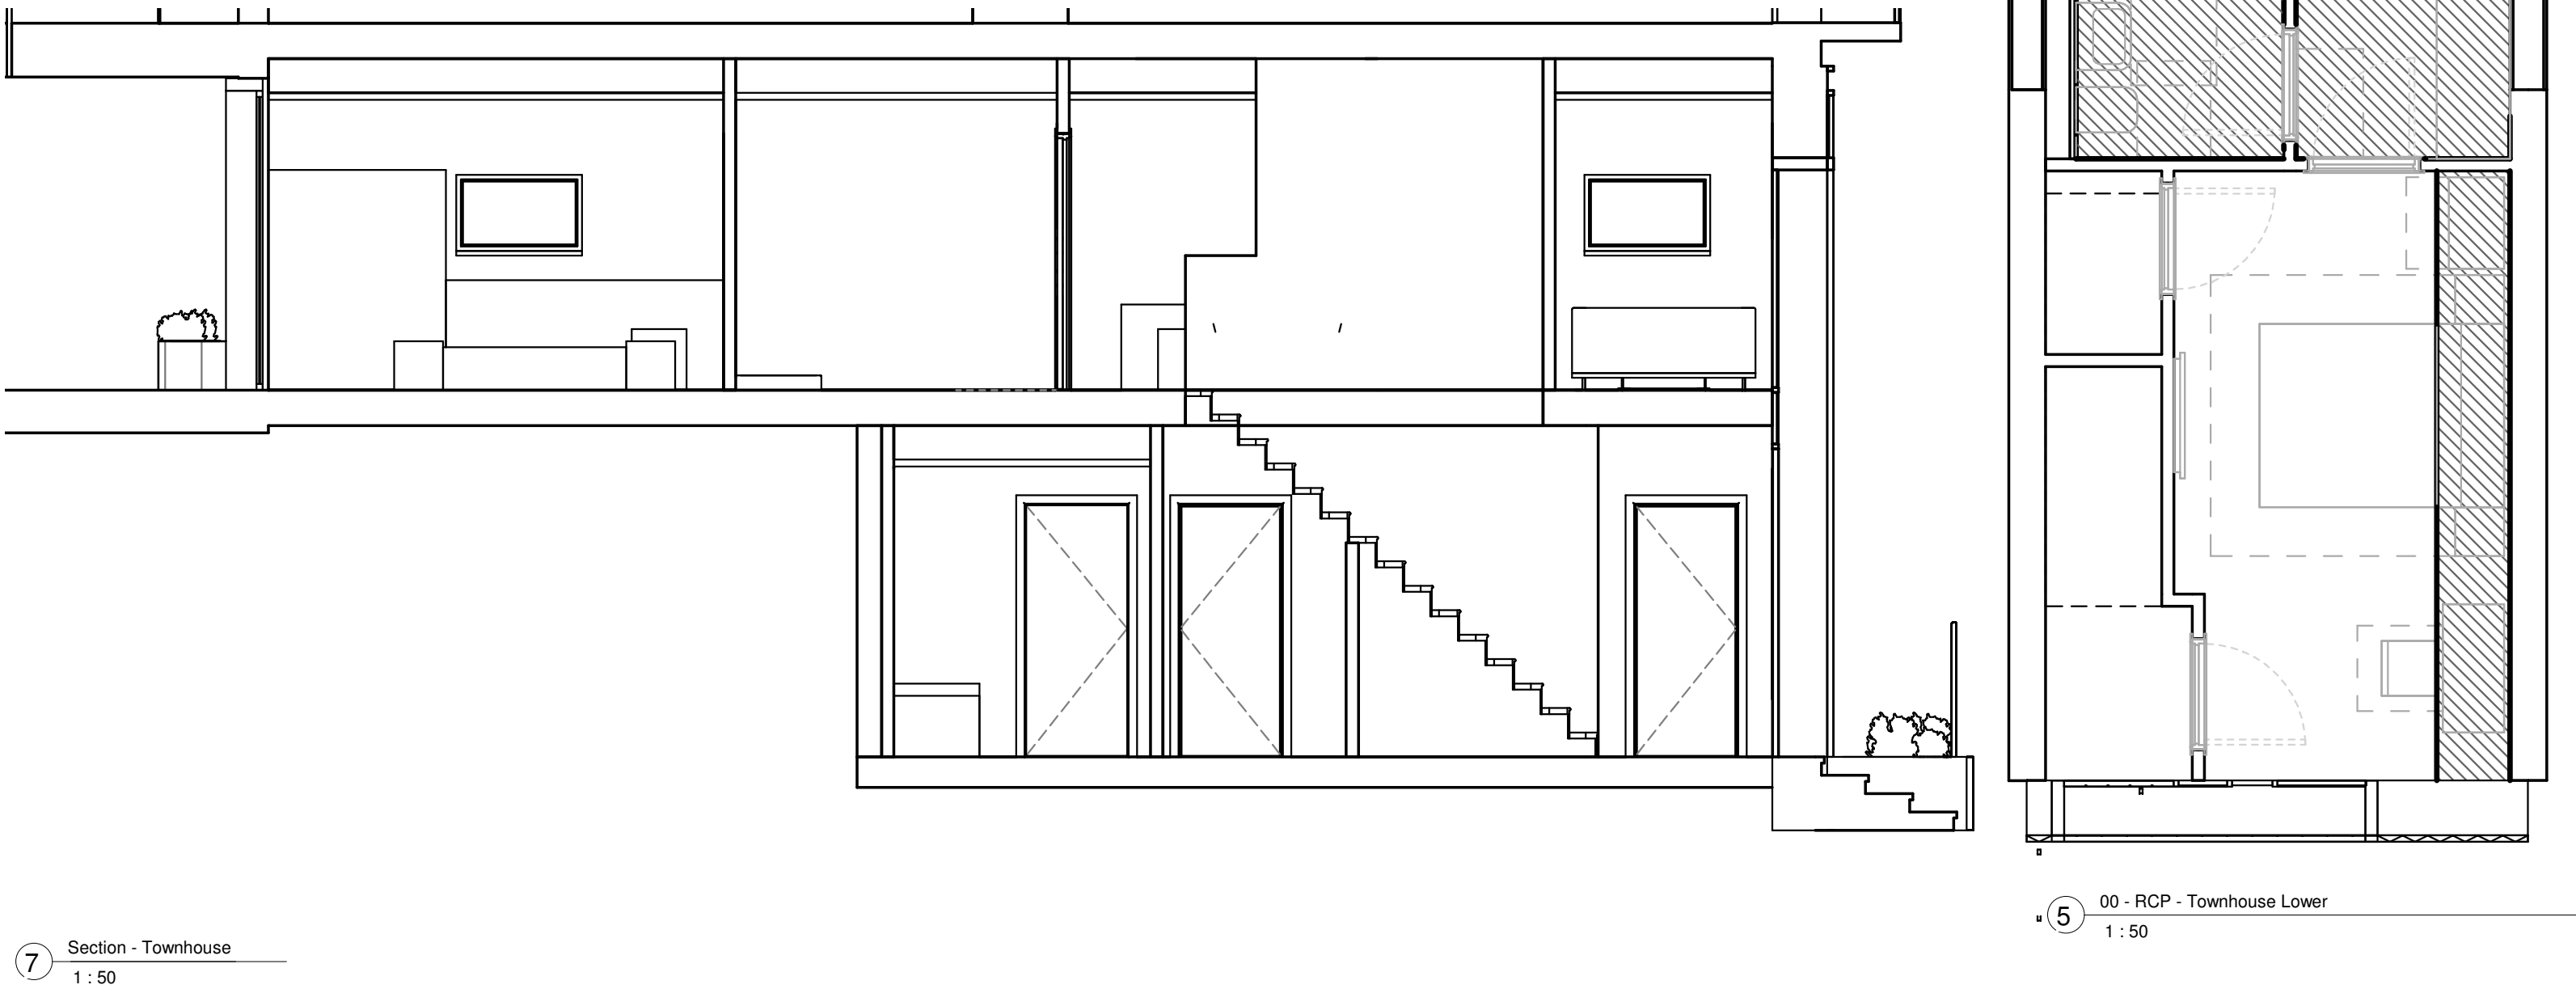

4 3D - Townhouse - Upper Copy 1

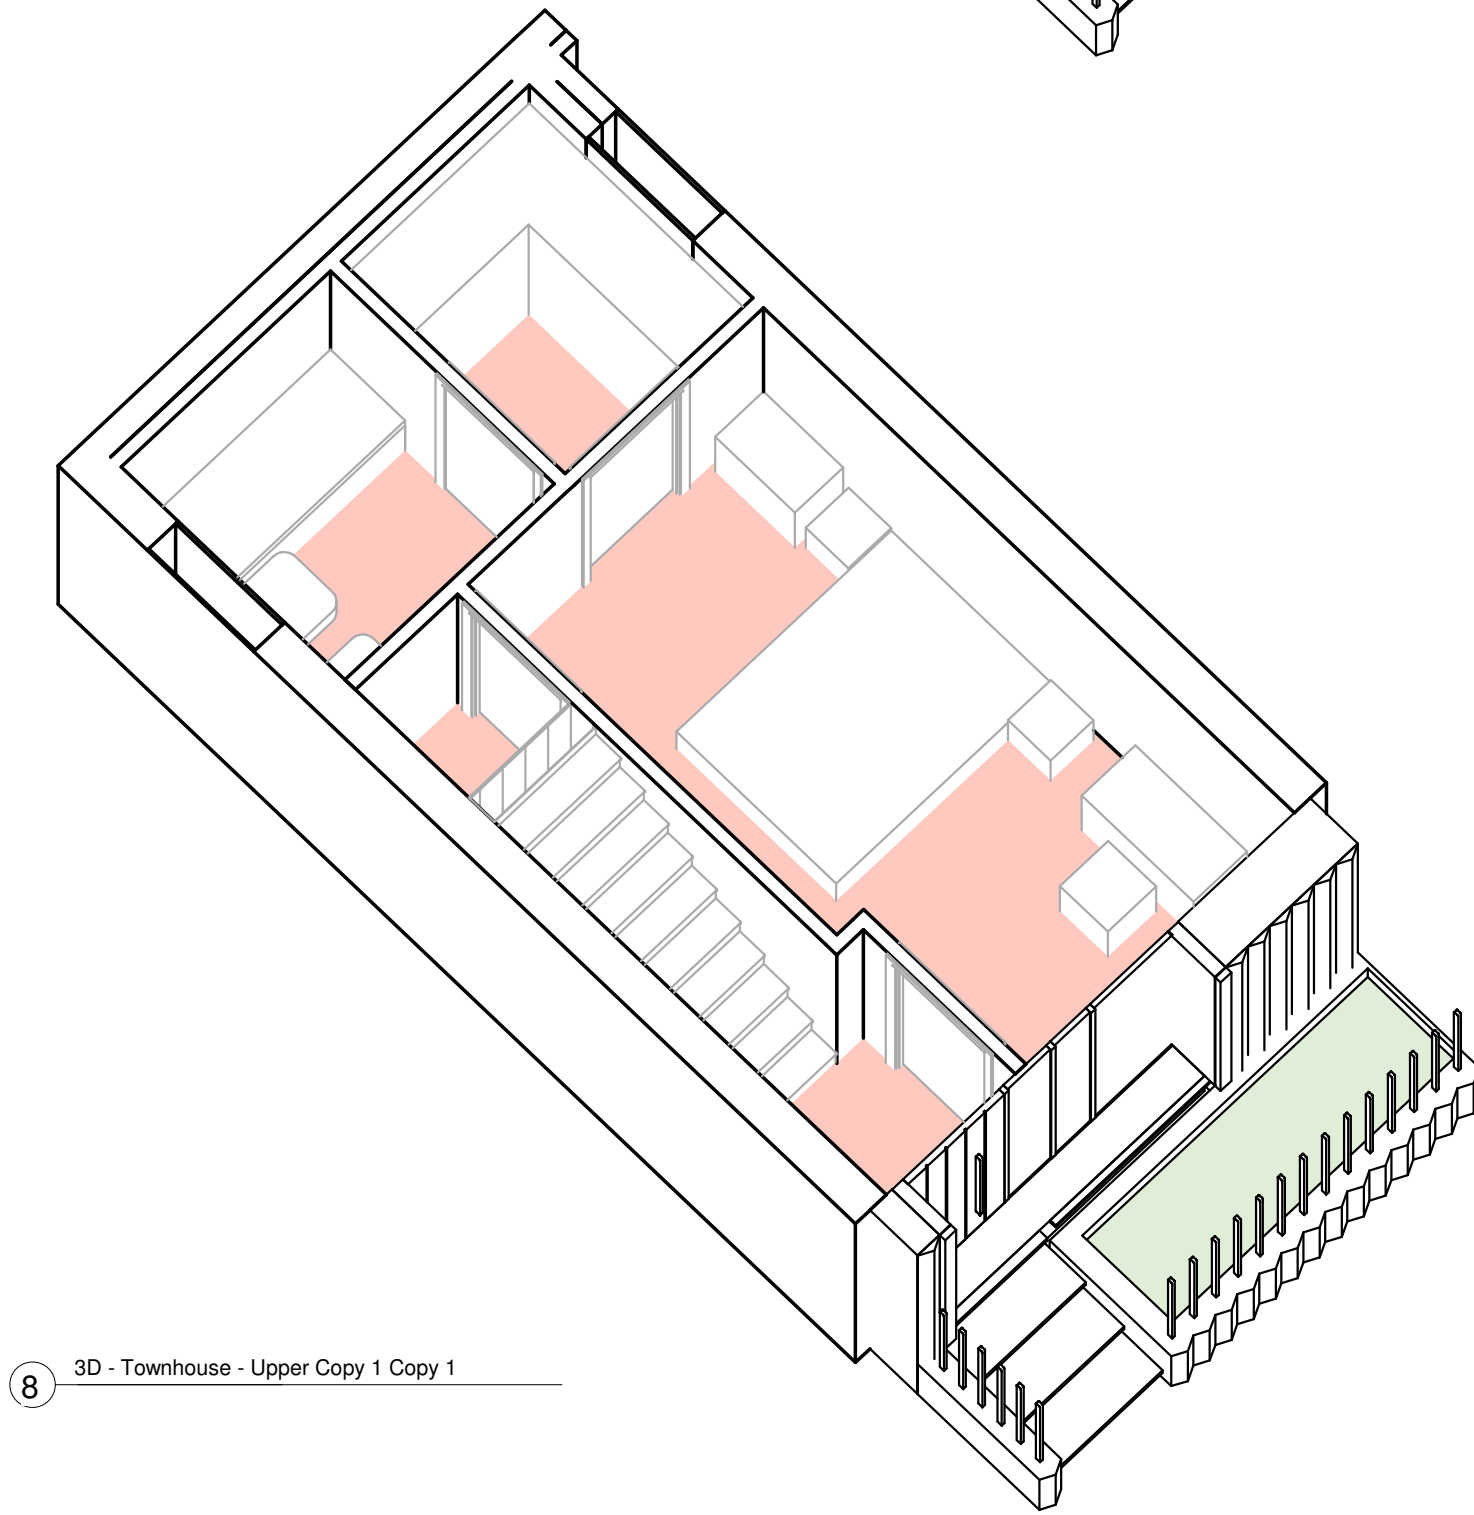

8 3D - Townhouse - Upper Copy 1 Copy 1

P03	Brand updated to MBA	11.06.21	MD	MB
P02	Minor update.	01.12.20	MD	SW
P01	Issued for Planning	20.11.20	MD	MB
P-00	First Issue	15.09.20	JH	MD
Rev.	Description	Date	Drawn	Chk.

MattBrookArchitects

St George's Gardens
1F Spinners Way
Manchester, M15 4JZ
0161 606 1396

Client:
DeTrafford

Project:
Phoenix Works

Drawing Title
2 Bed Townhouse

Drawing Status
PLANNING

Drawing No.
20098-CWA-B1-A-2056

Revision
P03

Drawn	Checked	Paper Size	Scale	Date
Author CheckerA1			1 : 50	08/21/20

The copyright of this drawing is vested with Matt Brook Architects and must not be copied or reproduced without the consent of the company.