


THE BUILDER MUST CHECK THE SITE AND THE APPROVED
DRAWINGS BEFORE COMMENCING THE WORKS AND MUST
TAKE ANY WORKING MEASUREMENTS AS NECESSARY.ANY
DISCREPANCY IN THE DRAWING MUST BE REPORTED TO THE
CLIENT .

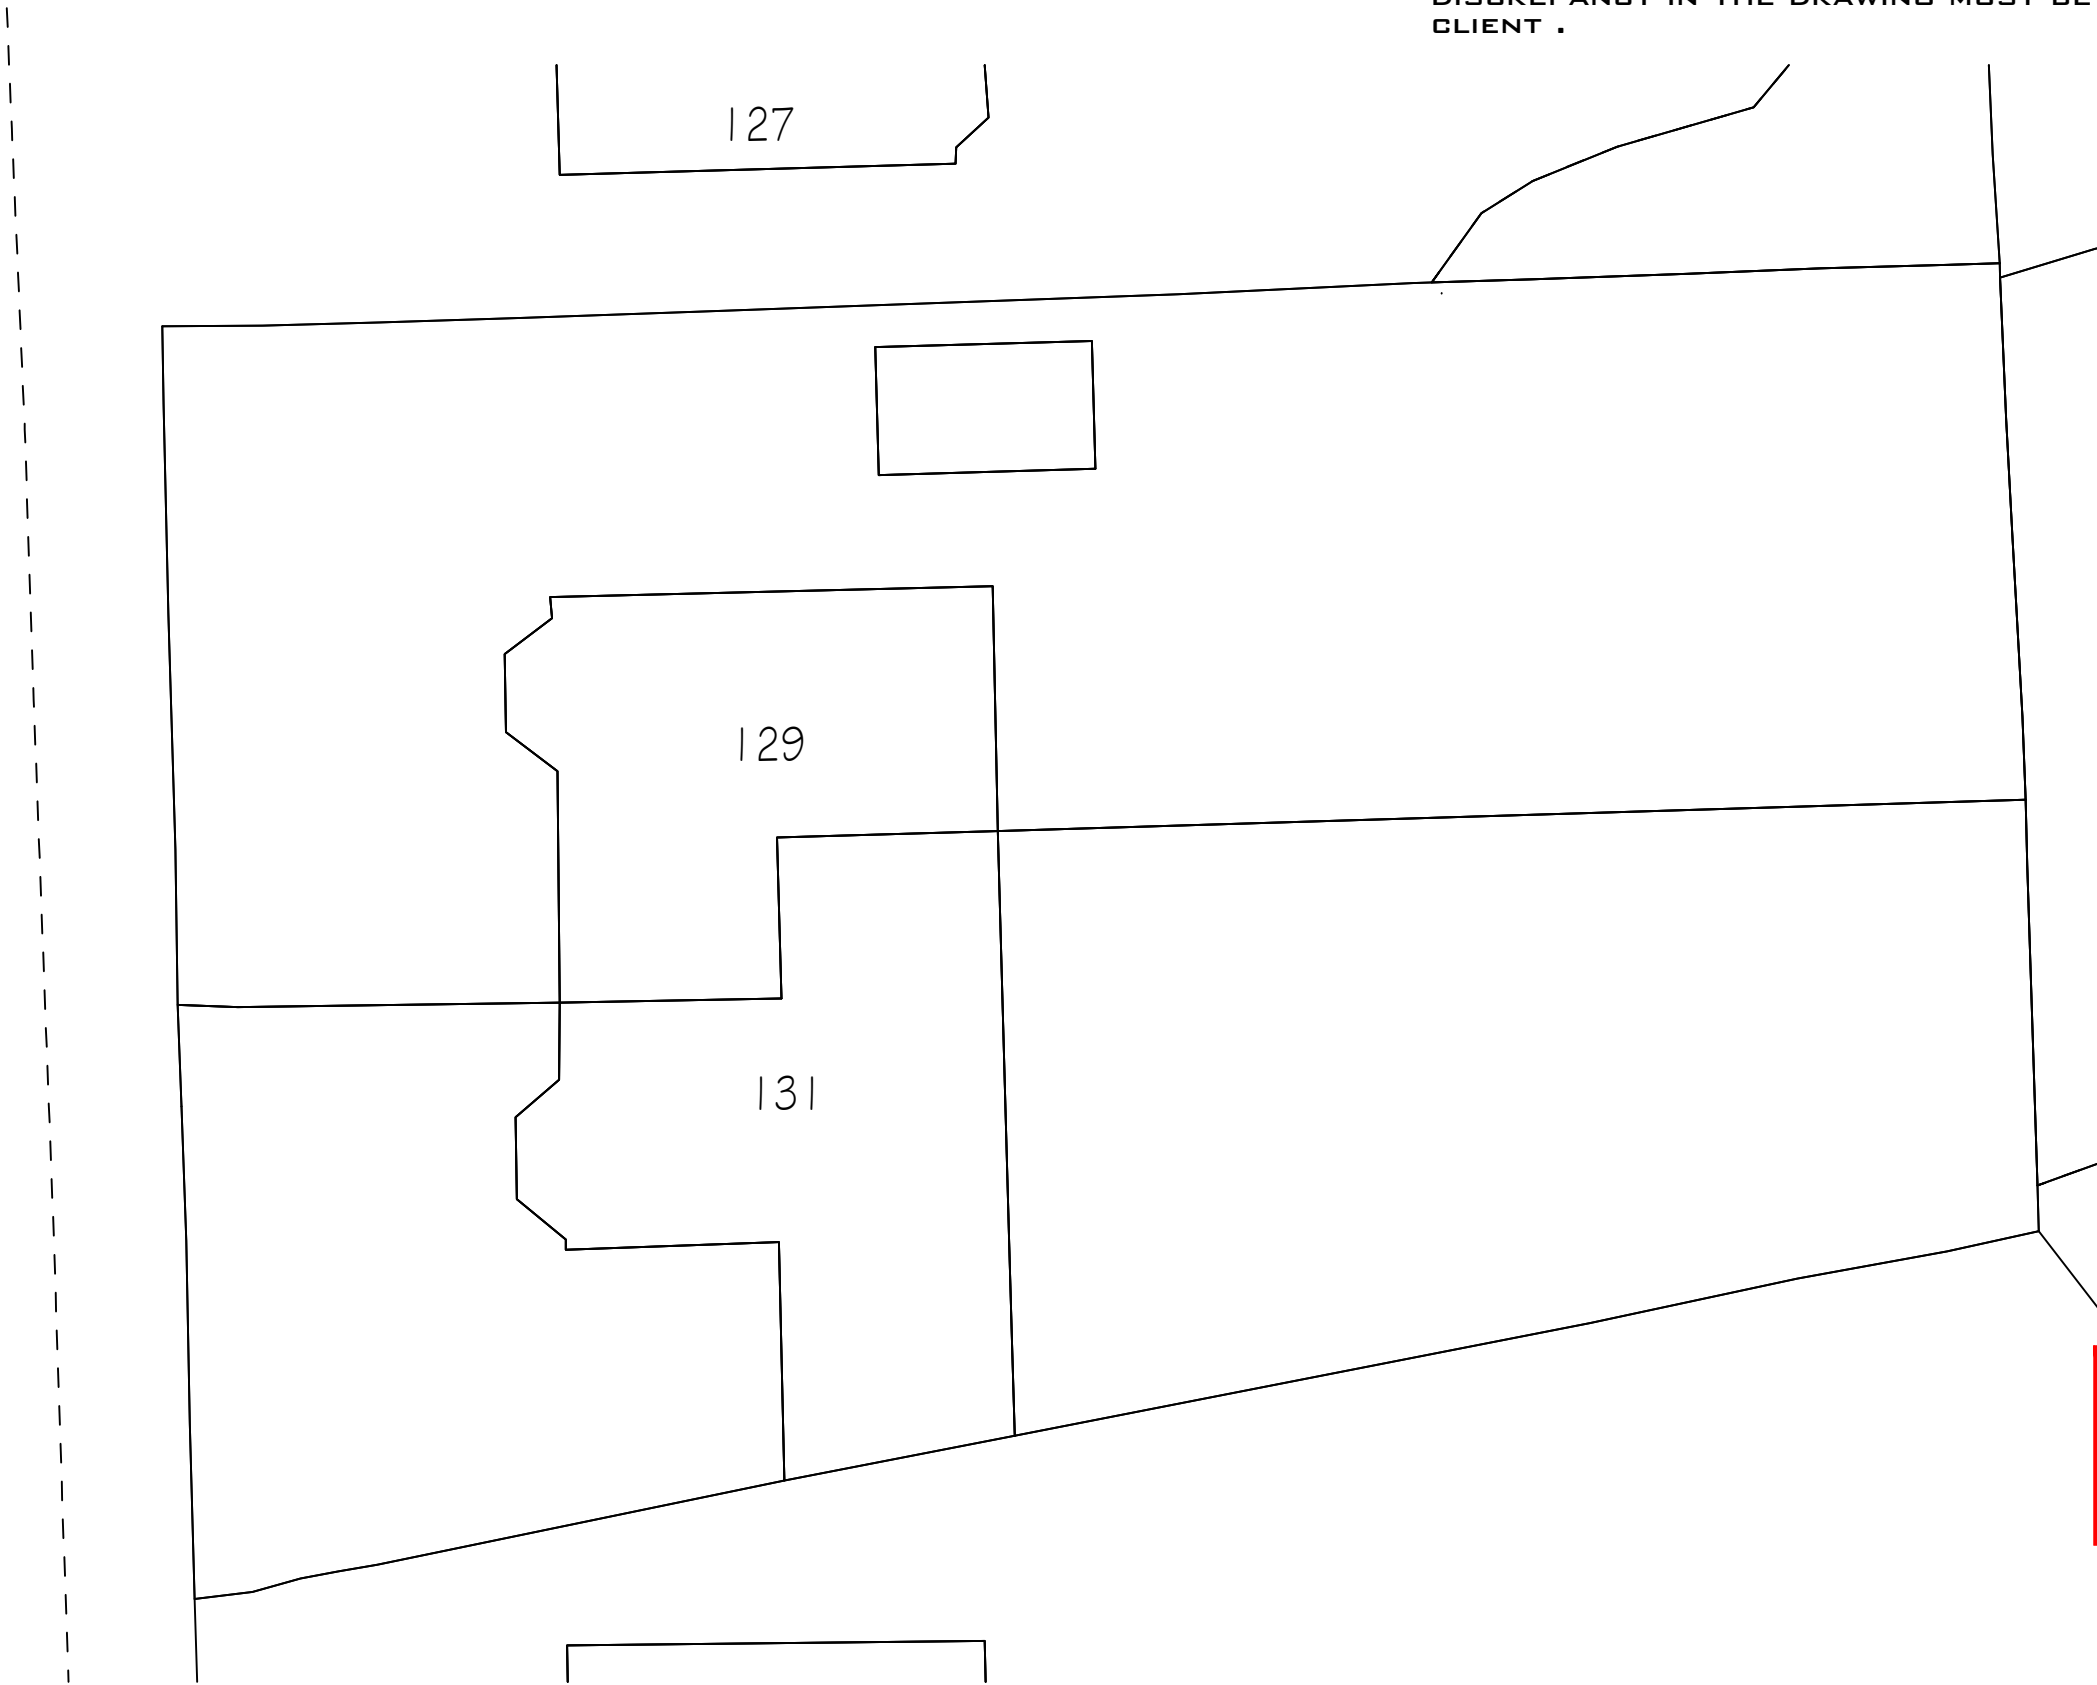

H S H Engineering Design Services Ltd 428 Cheetham Hill Road Cheetham Manchester M8 9LE. UK 01617956385,07940197 333			
project title	Proposed construction an out building at the rear & reconstruction of a garage.		
client	Mrs Irshad Taher		
dwg. title	Site Layout Plan		
dwg.no.	sheet no.	scale.	job no.
01		1:100 @ A3	
129 Lapwing Lane West Didsbury M20 6US			
drawn by.	checked by.	approved by.	date
TZ			May 2022