
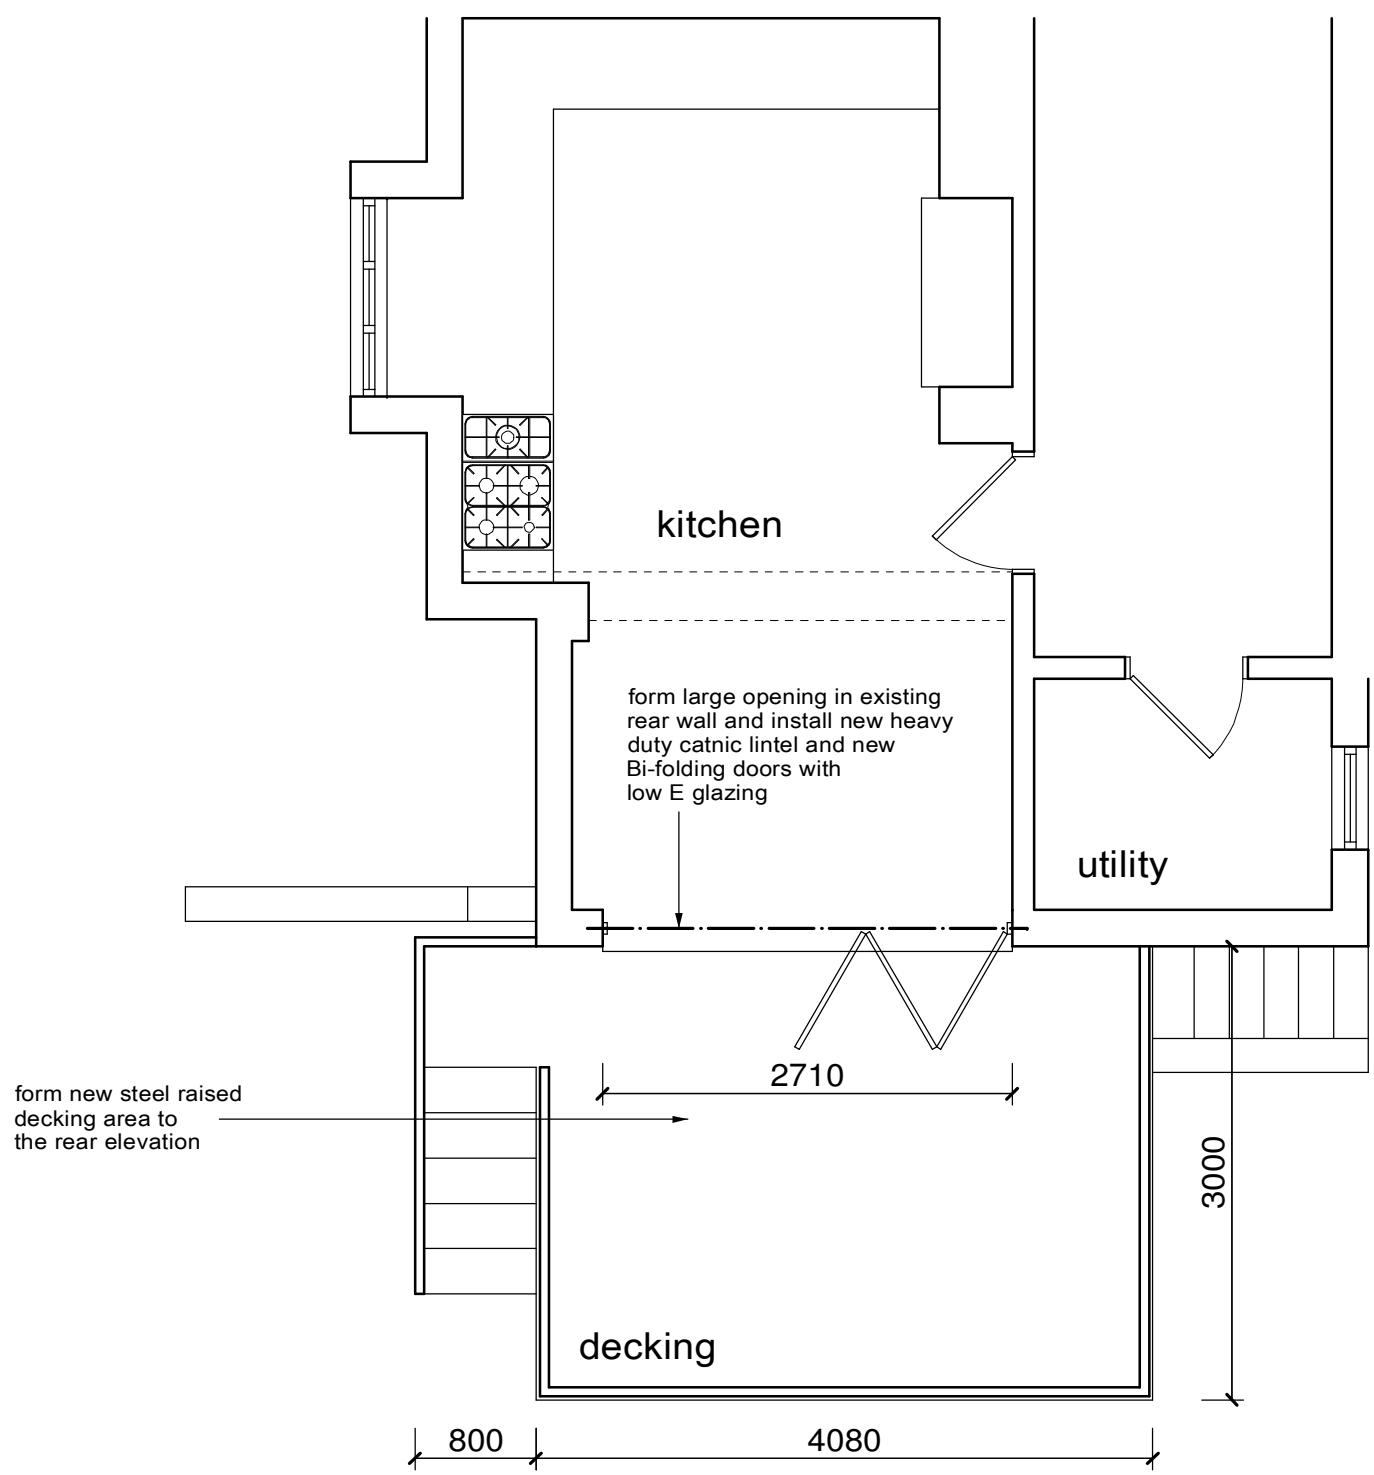
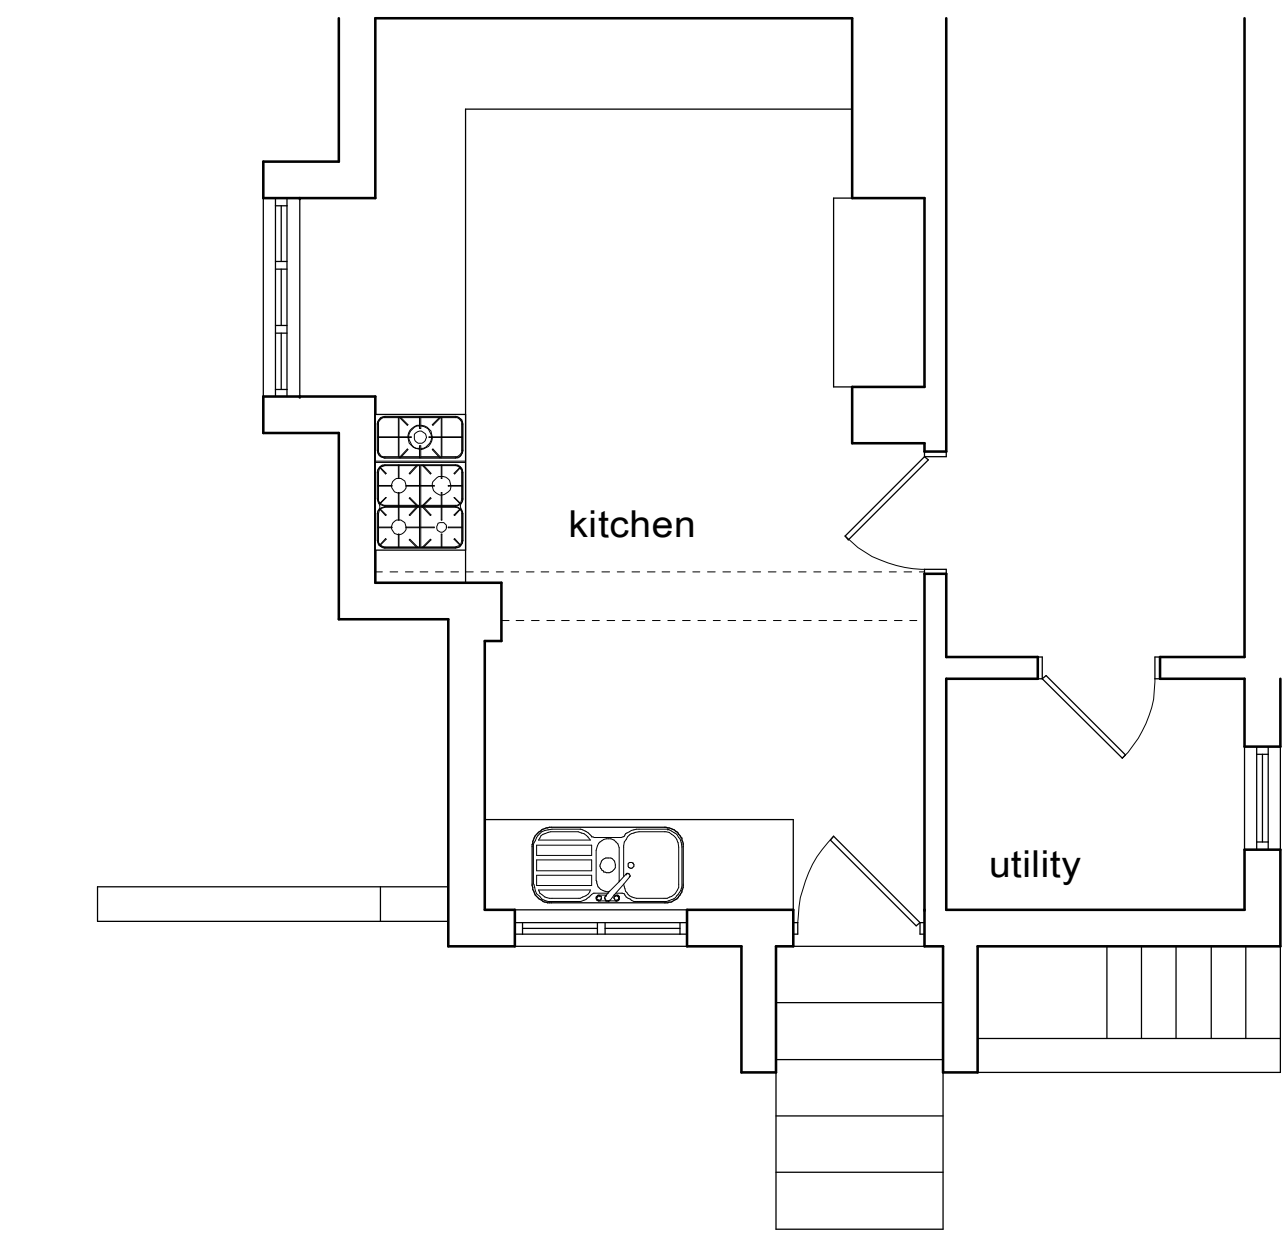
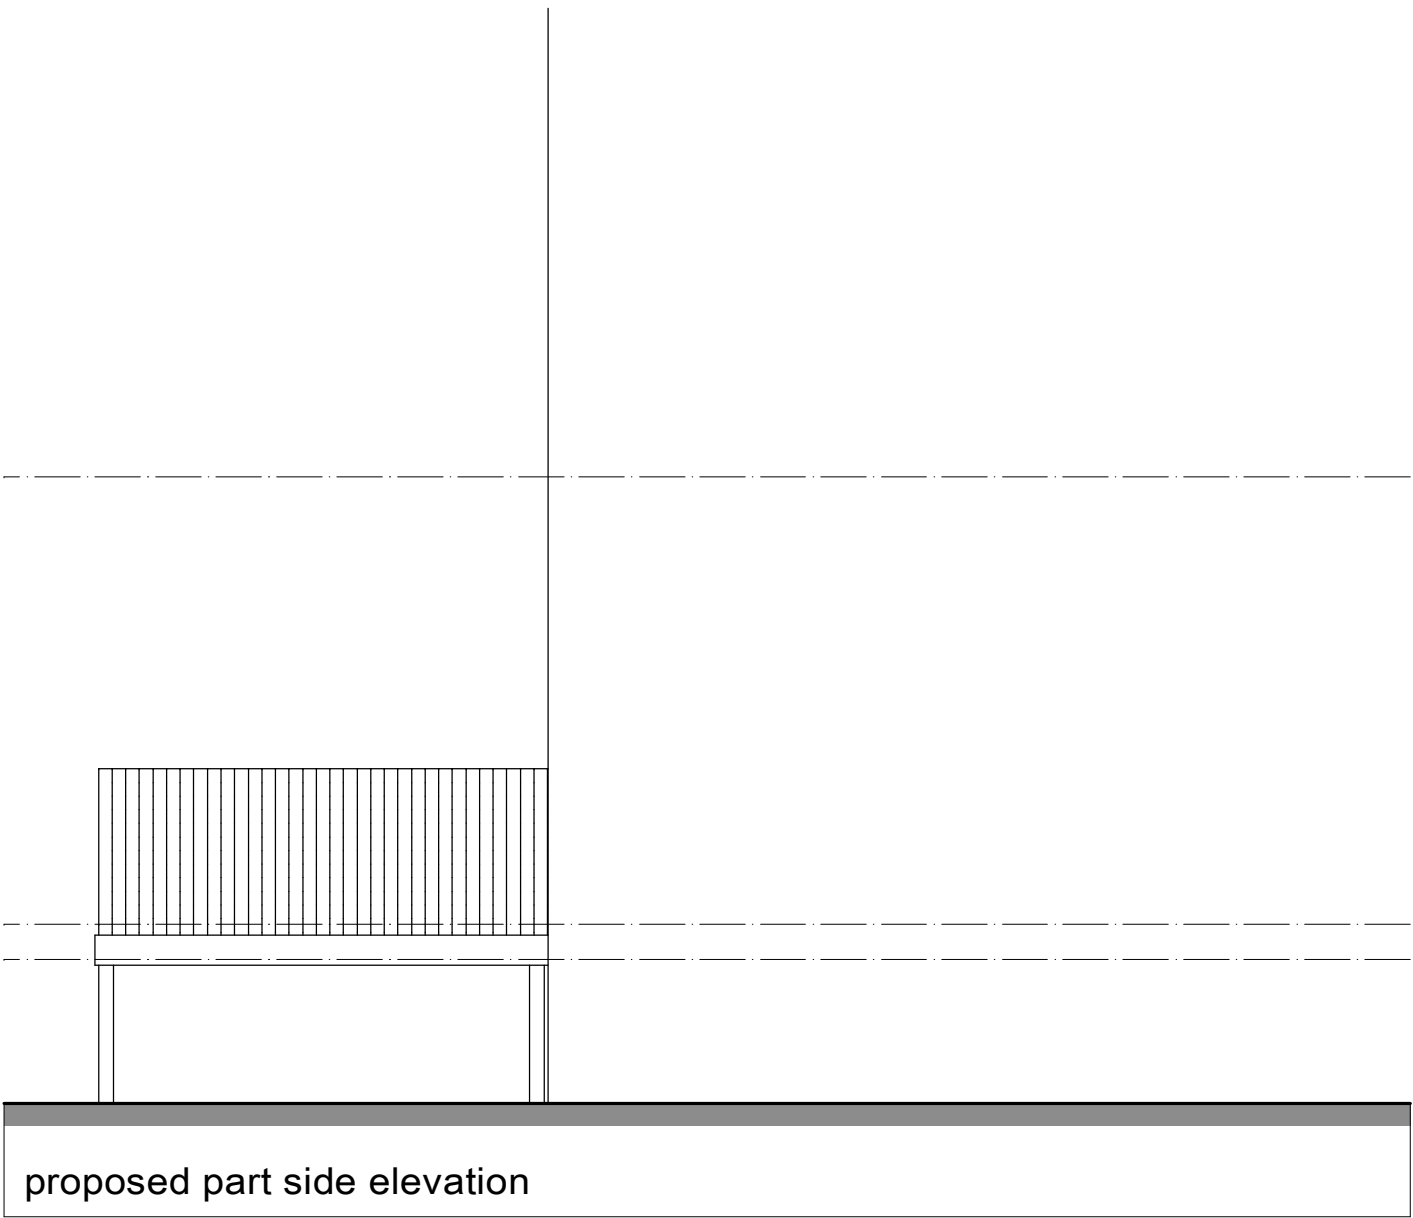
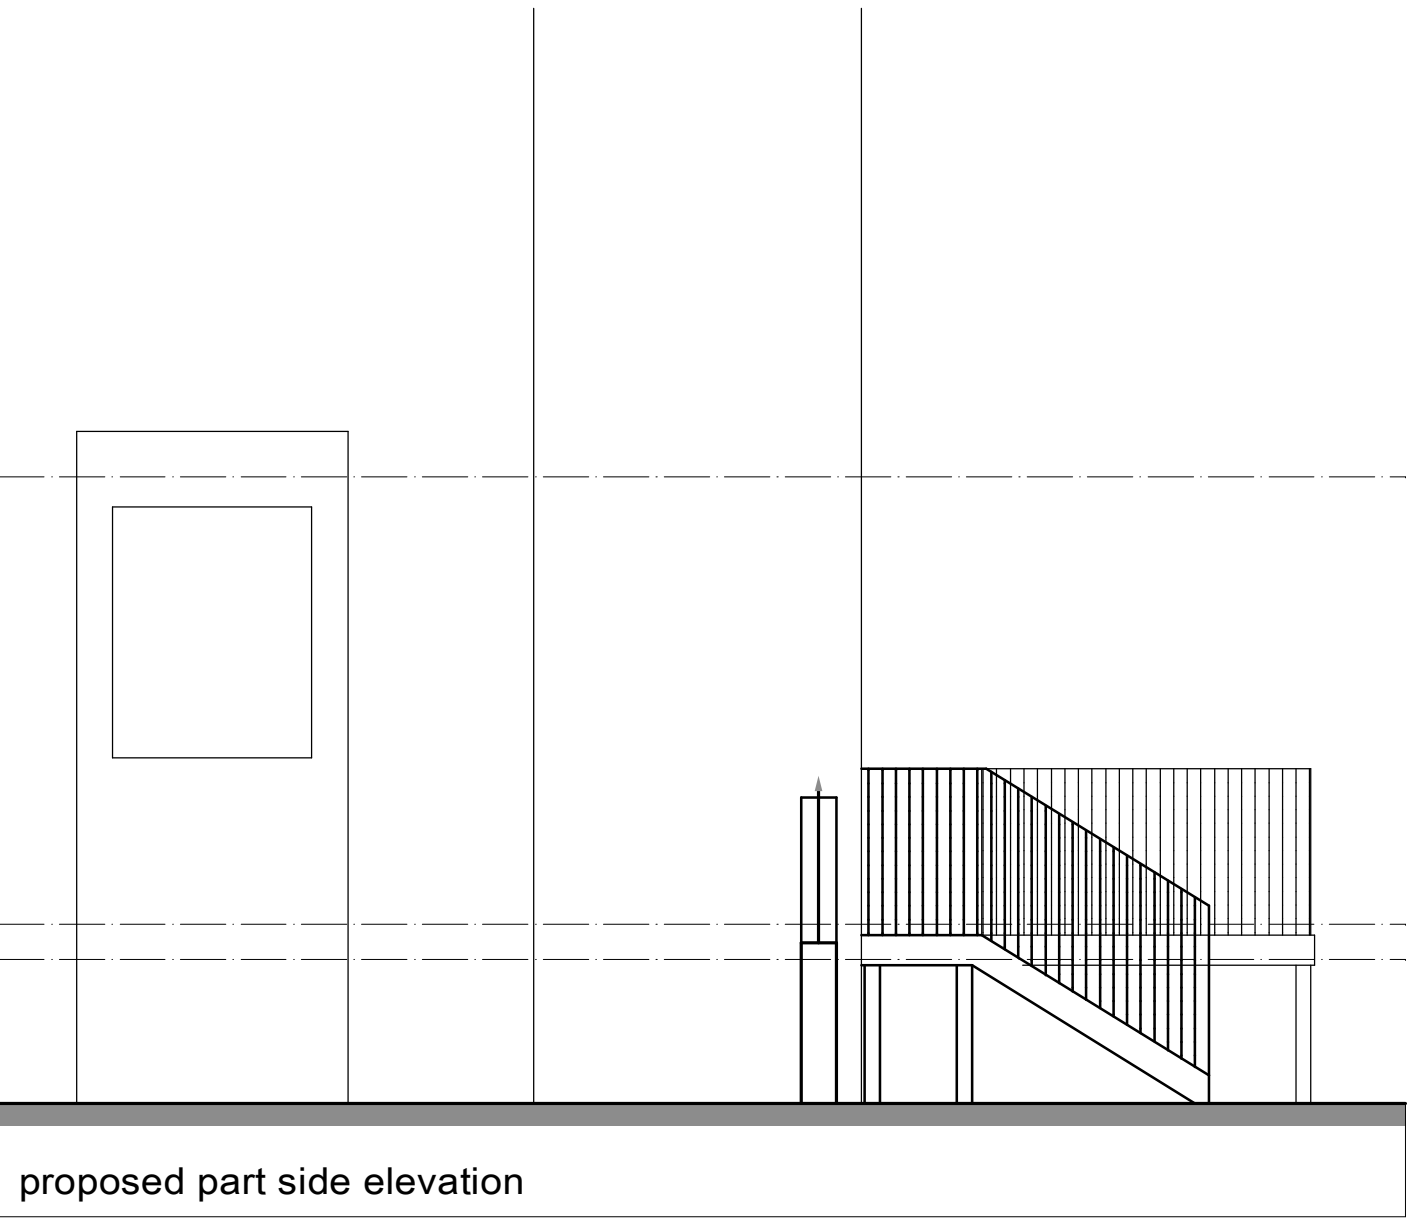


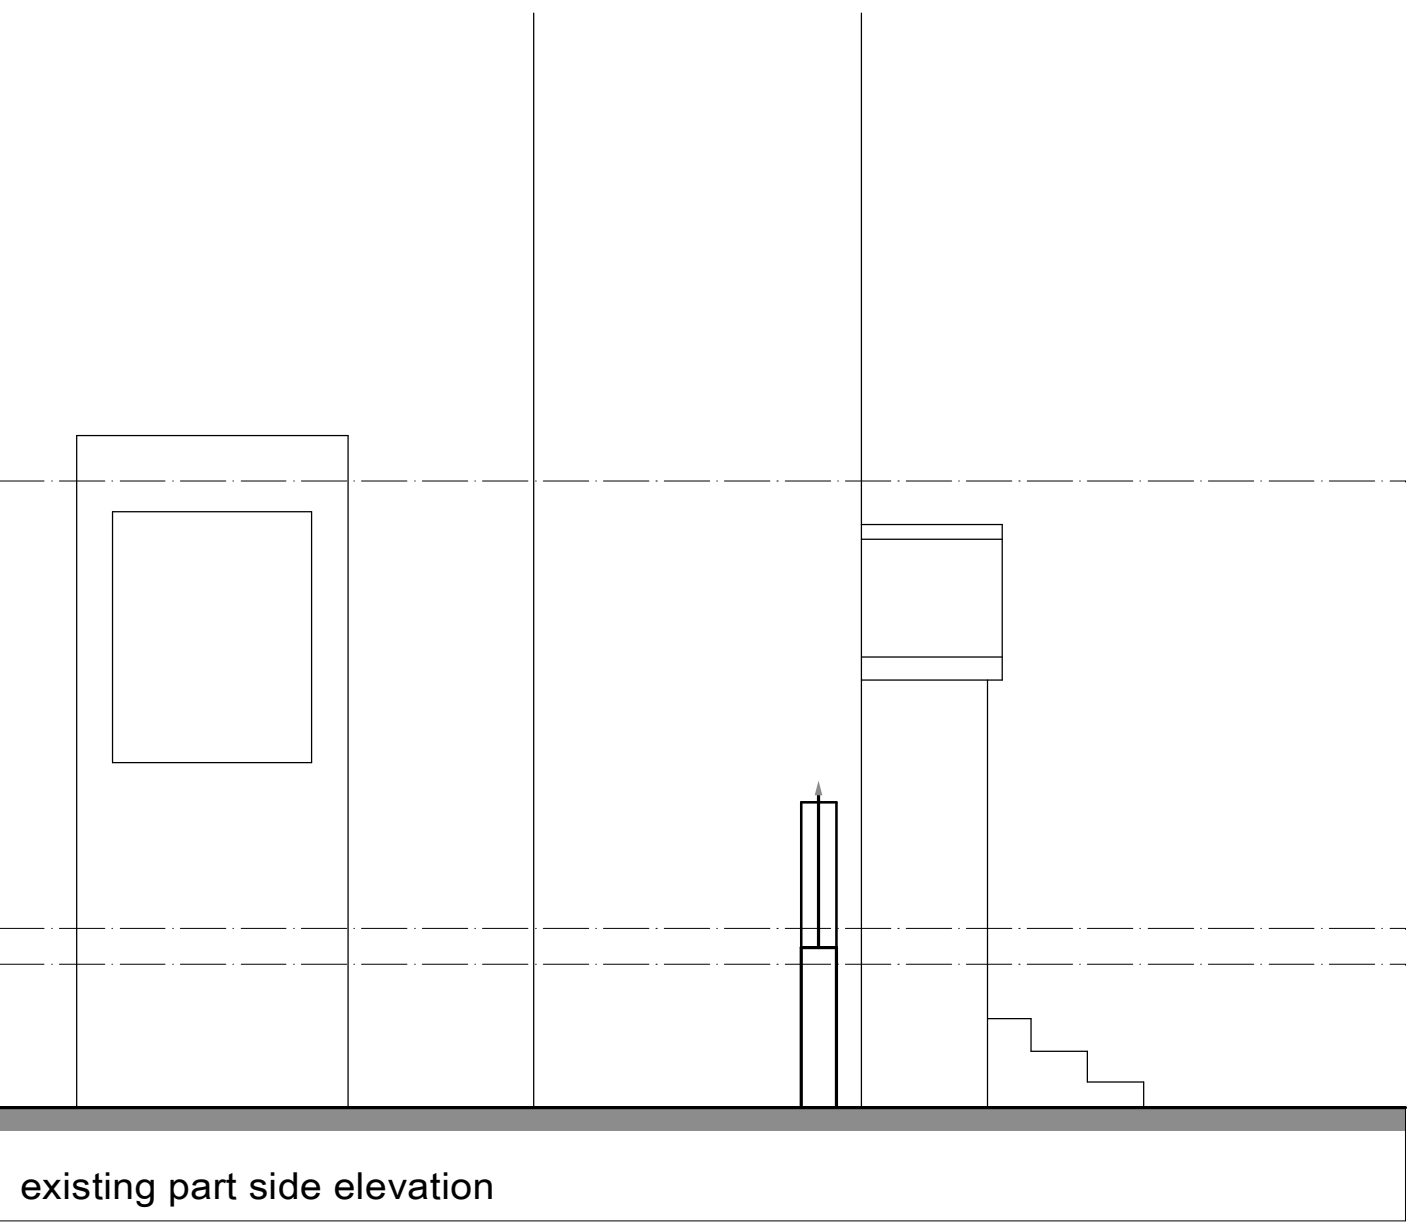

This drawing has been prepared for the sole purpose of obtaining Planning Permission and Building Regulation Approval ONLY. All structural calculations are to be checked by structural engineer prior to construction.

All dimensions & details are to be checked on site prior to construction, any discrepancies reported to ExtensionsNW prior to any work undertaken. Any work undertaken prior to full planning & building regulation approval is at the builders own risk. ExtensionsNW will not be held responsible for any problems arising.

This drawing is the copyright of ExtensionsNW and any reproduction in whole or part is strictly forbidden.
Plotted on 09/06/2021
ExtensionsNW reserve the right to modify and make necessary alterations dependent on site conditions.

D	
C	
B	
A	
DATE	

SCALE	1:50	DATE	June 21
DRAWN	JDJ	PP	B.R
CUSTOMER	Mr G Padden		
PROJECT	Decking area and bi-folding doors		
LOCATION	29 Edge Lane, Chorlton. M21 9JH.		
LOCAL AUTHORITY			

Extensions NW	
3 Cribden Street, Ravenhill, Buncrana, B54 6EZ Mob: 07968438495 Web: www.extensionsnw.co.uk E-mail: jdc@extensionsnw.co.uk	
JOB No.	2812 - 01
REV.	

existing part ground floor plan

proposed part ground floor plan