



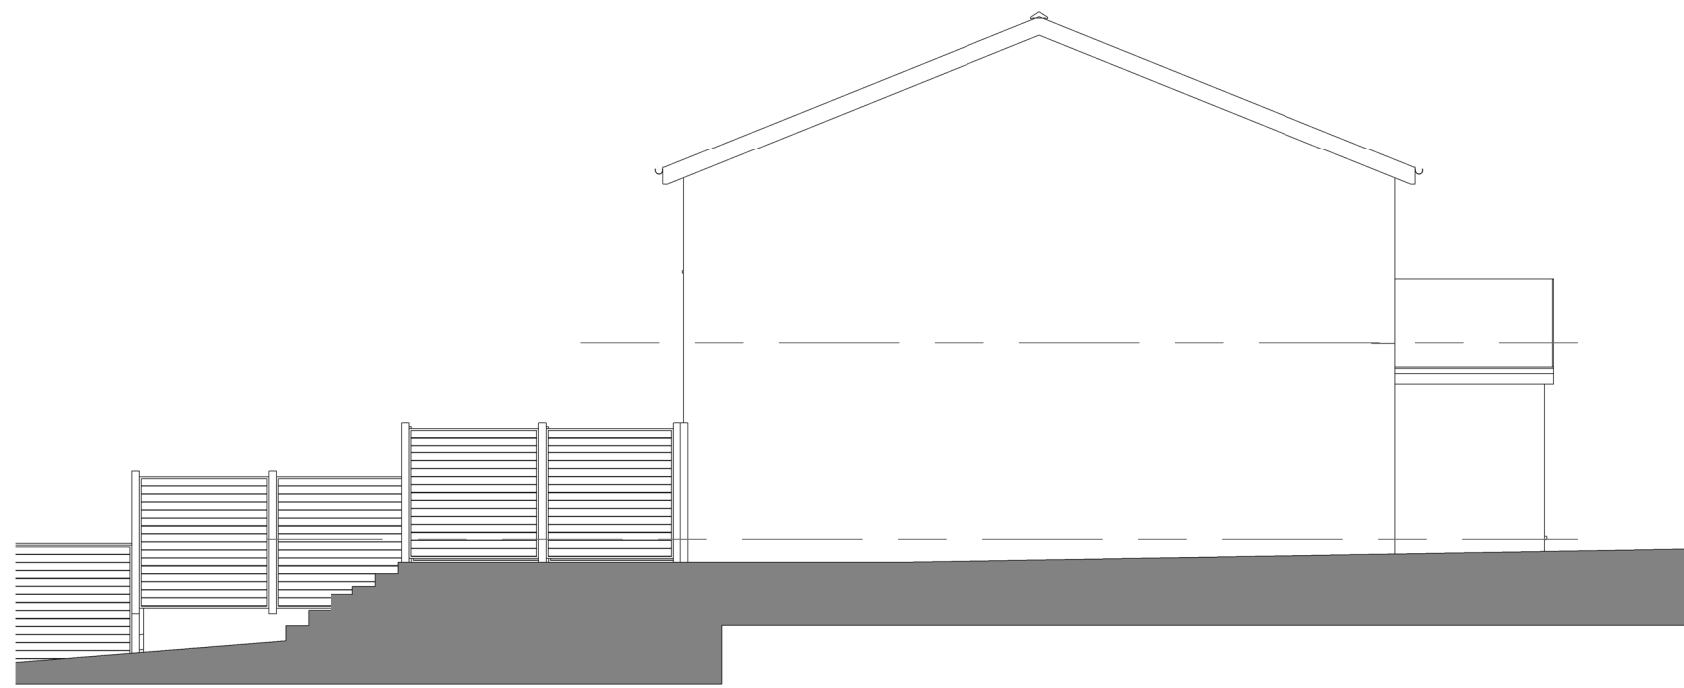

EXISTING SIDE ELEVATION
1 : 100




EXISTING REAR ELEVATION
1 : 100

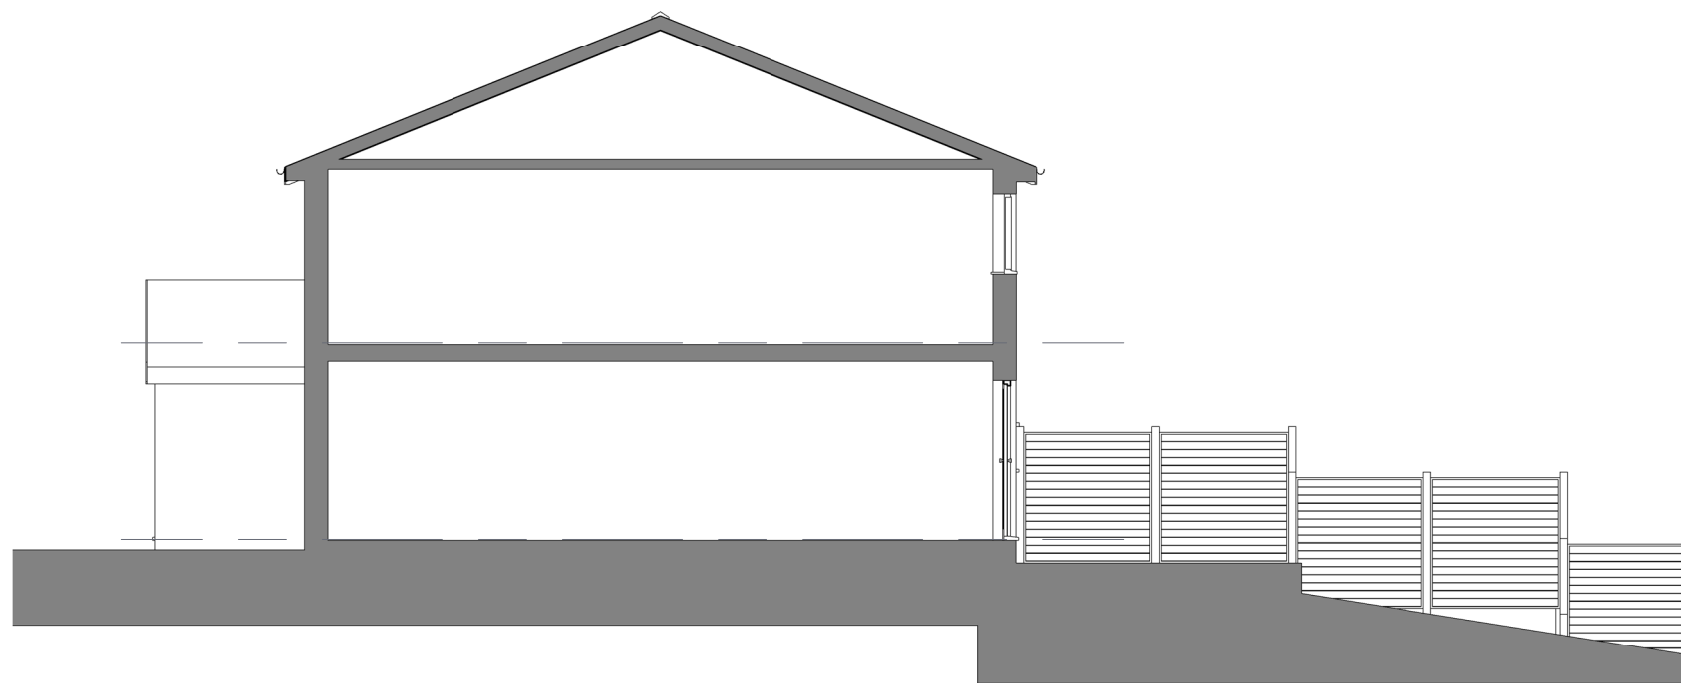

EXISTING SIDE ELEVATION
1 : 100




EXISTING REAR 3D VIEW

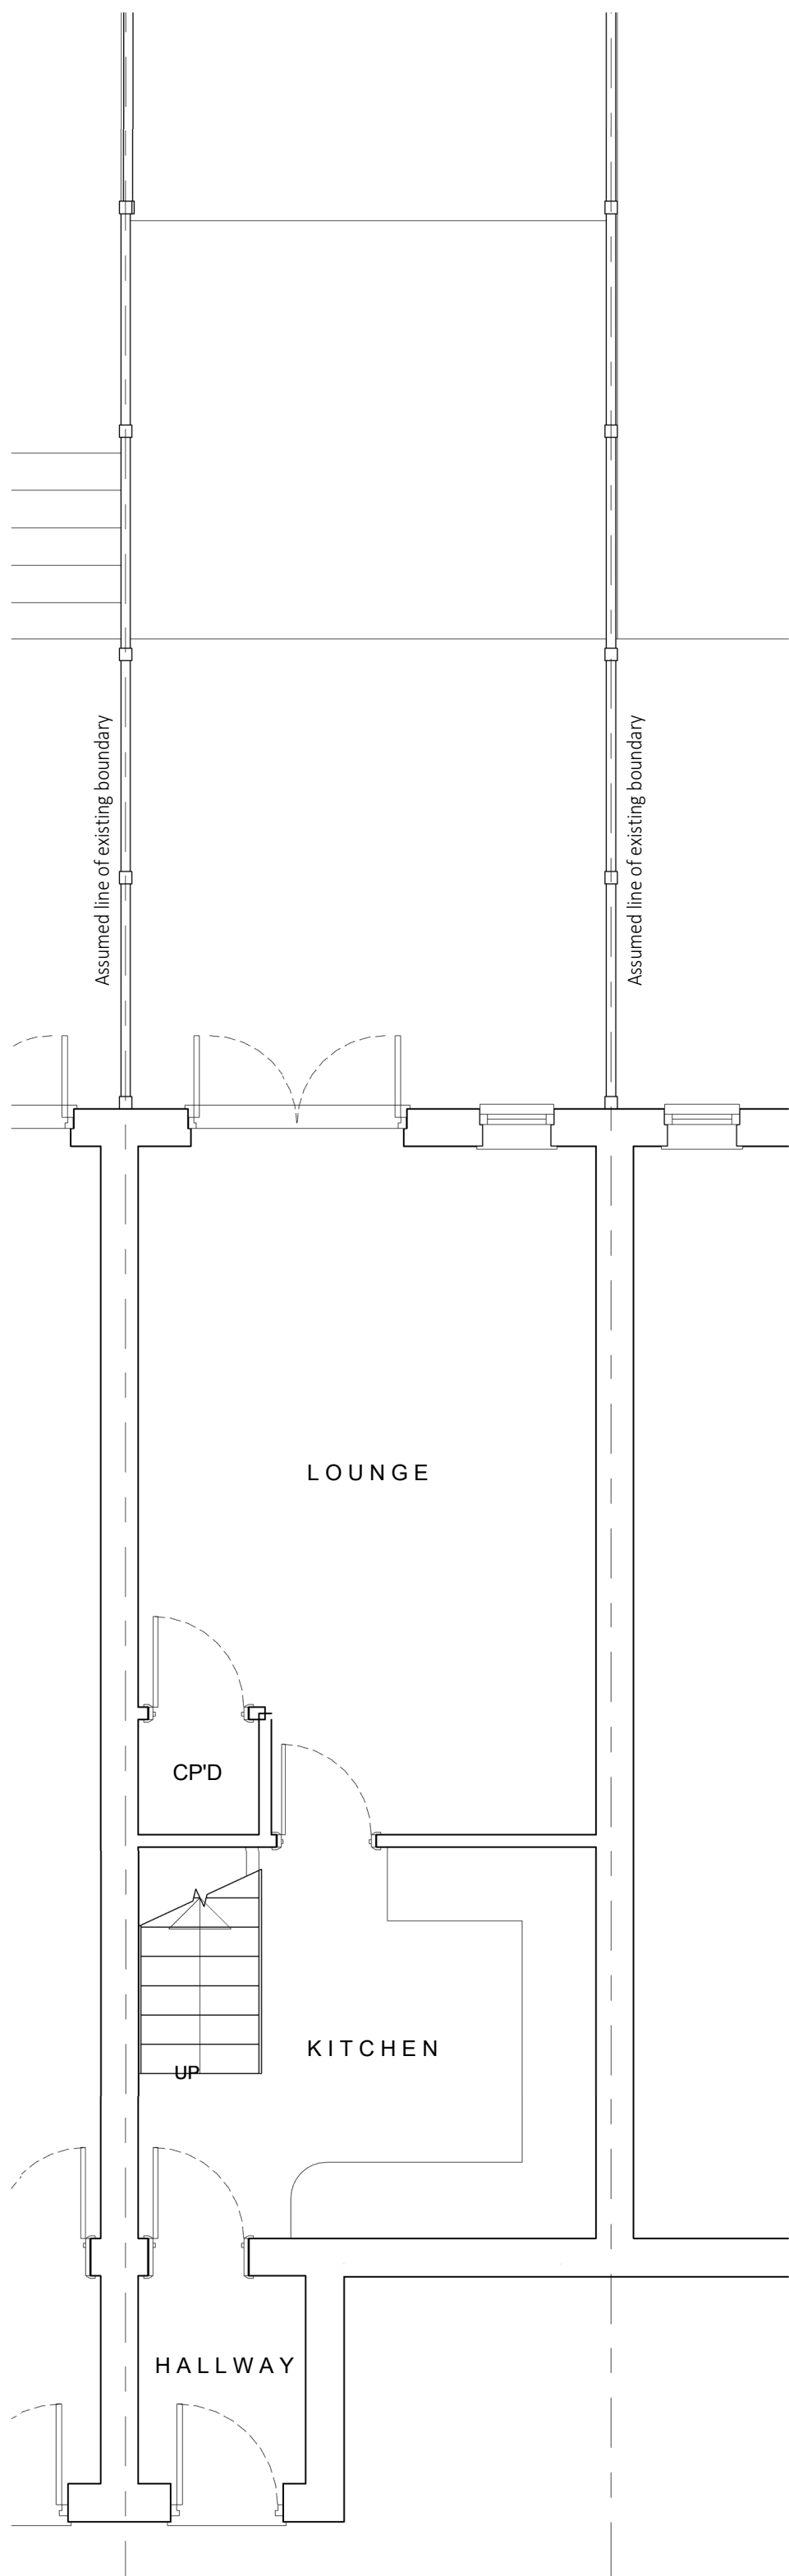

EXISTING GROUND FLOOR PLAN
1 : 50



LOCATION PLAN
1 : 1250

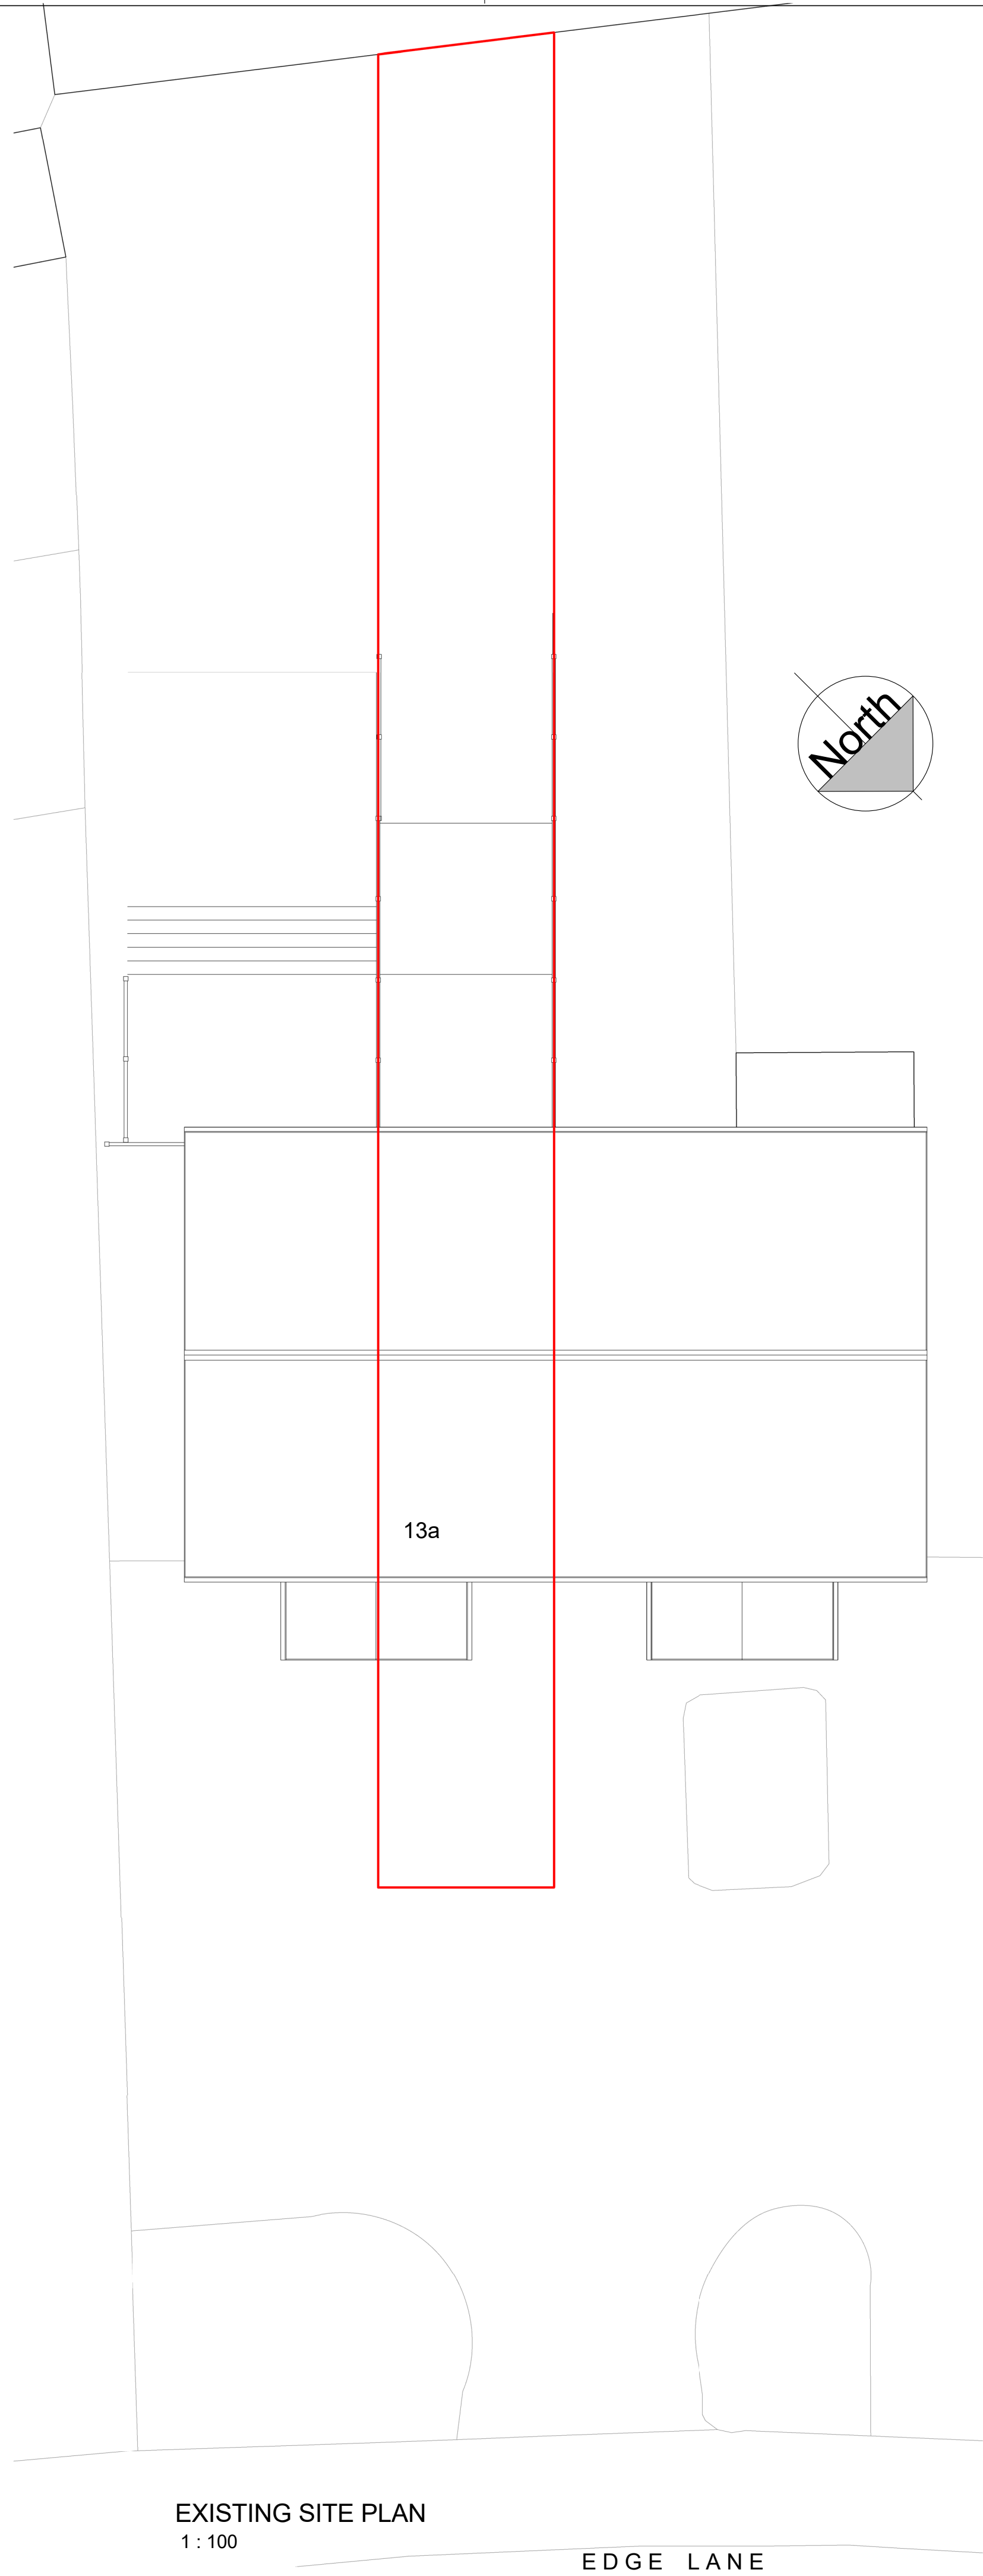

EXISTING SITE PLAN
1 : 100

