


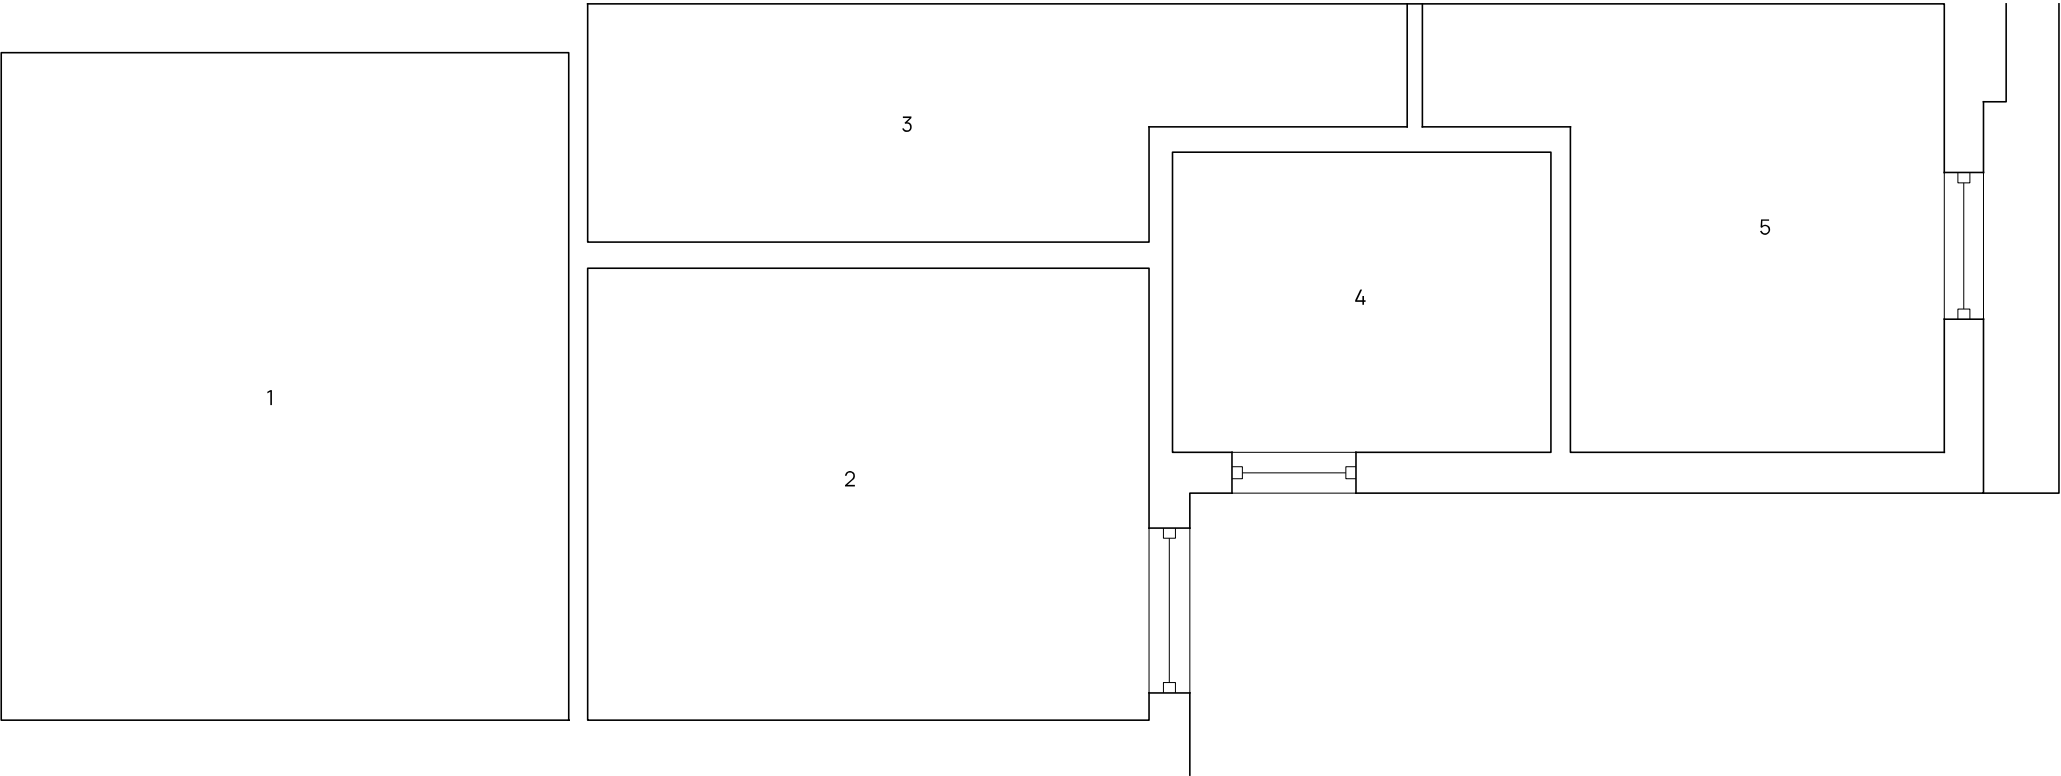

5m

1m

- 1. Master bedroom
- 2. Bedroom 2
- 3. Landing
- 4. Bathroom
- 5. Bedroom 3



Project	18 WILTON ROAD, CHORLTON		
Title	EXISTING 1F PLAN		
Project No	21-04	Drawing No	L(-2)010
Scale	1:50@A3	Date	JUN 2021
		Status	PLANNING
		Rev	