




handrails to steel fab design and Building Control approval

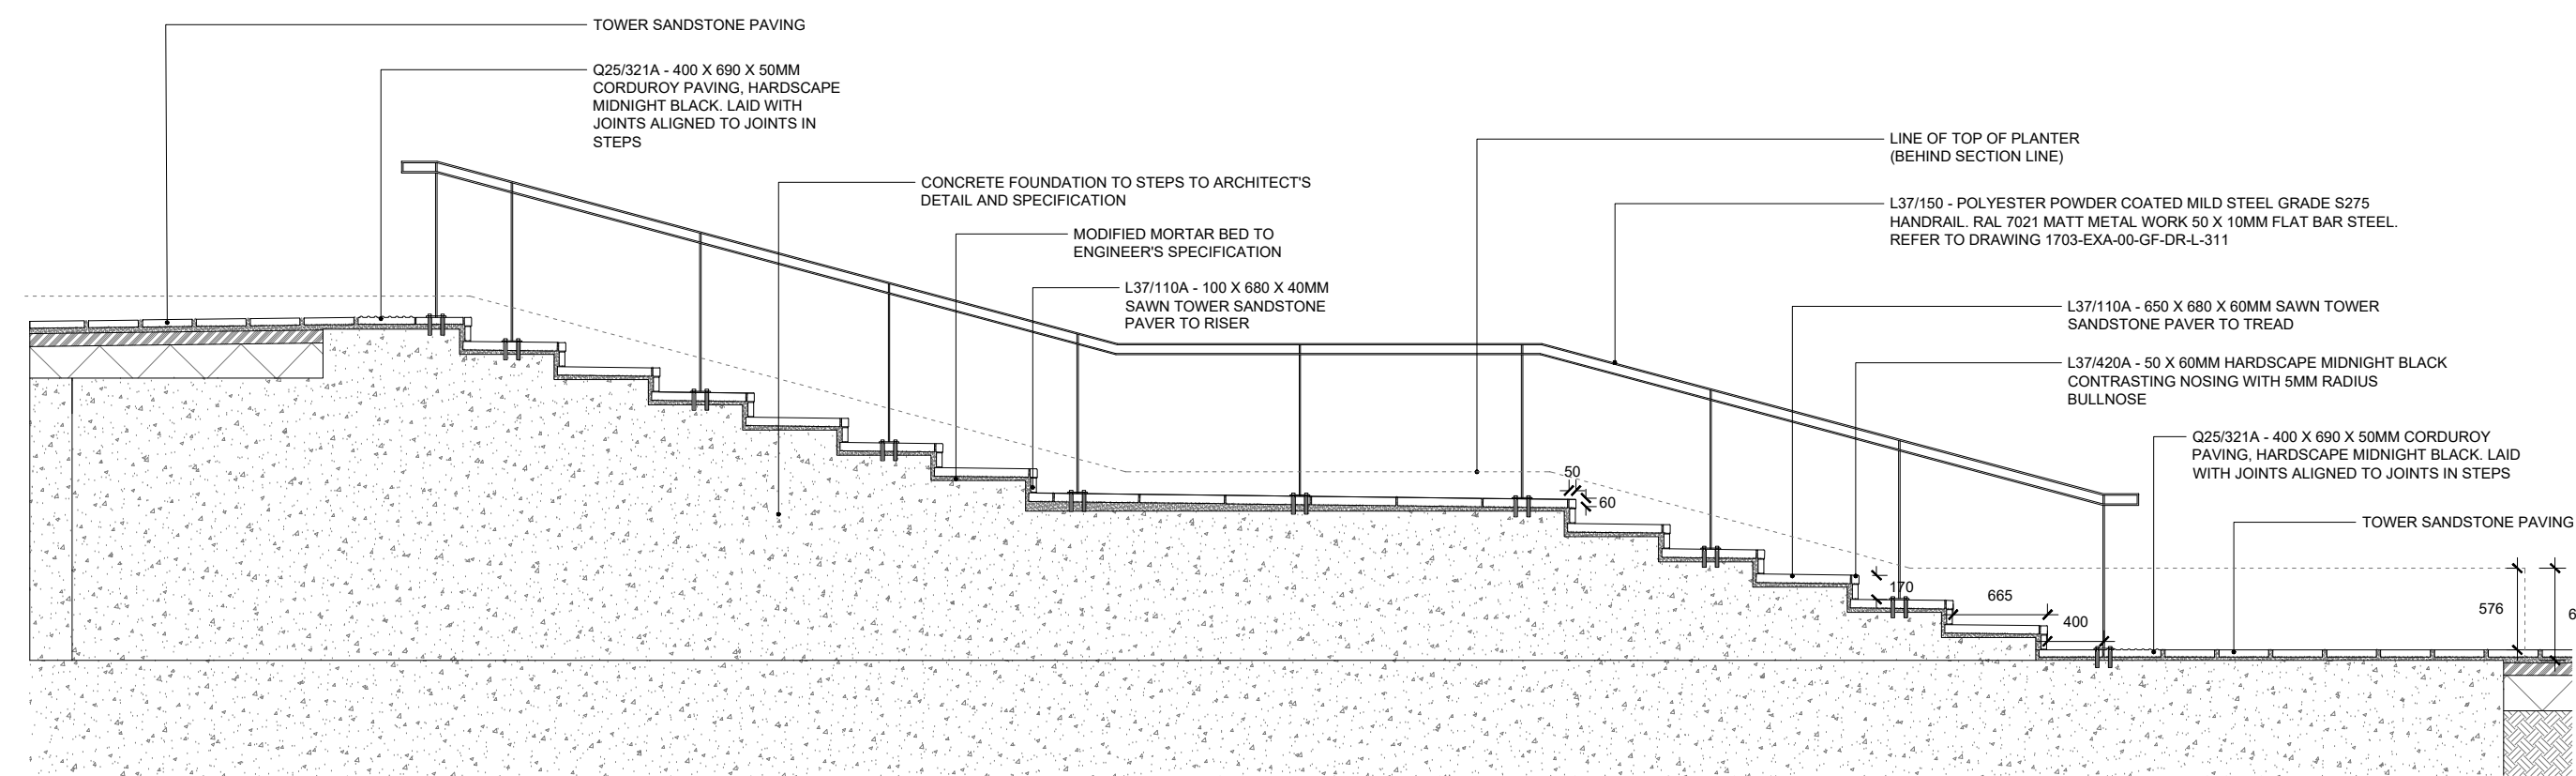


01
307
CANAL STEPS
LONGITUDINAL SECTION THROUGH STEPS

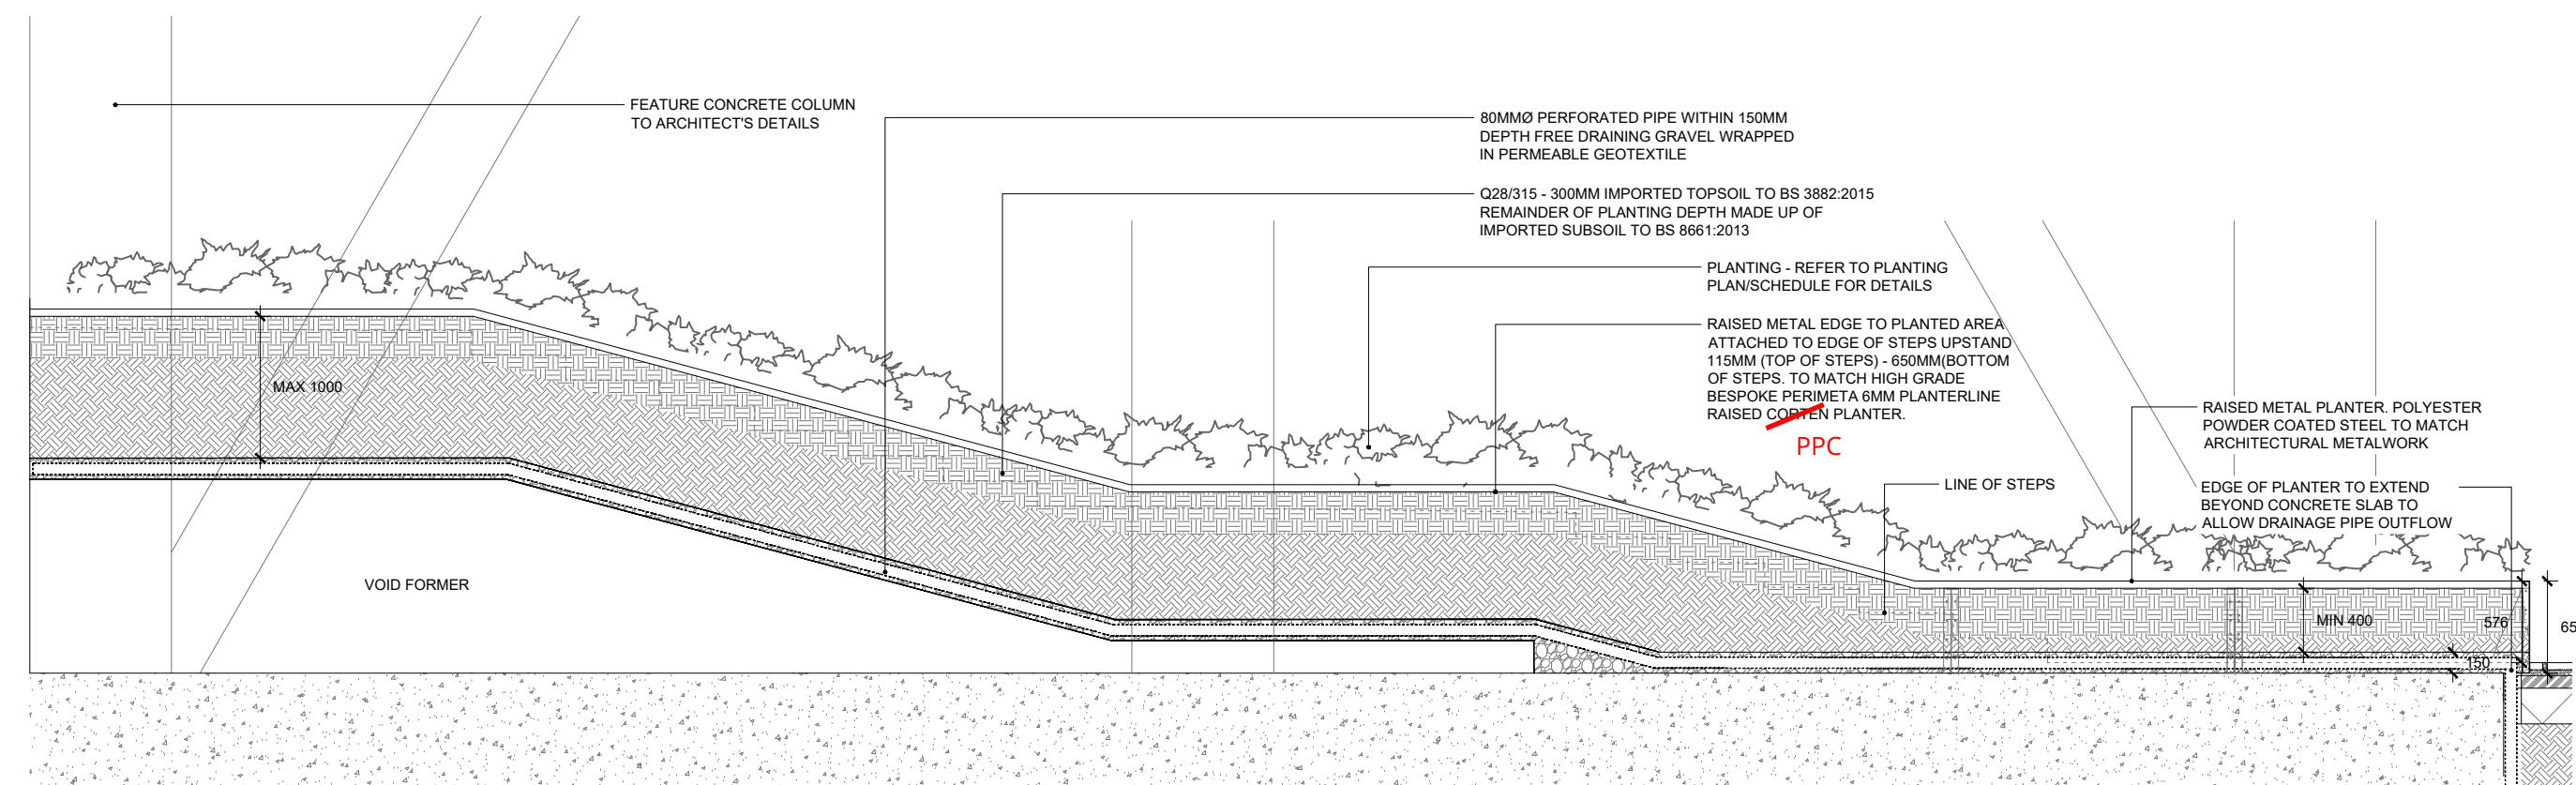


02
307
CANAL STEPS
LONGITUDINAL SECTION THROUGH PLANTER

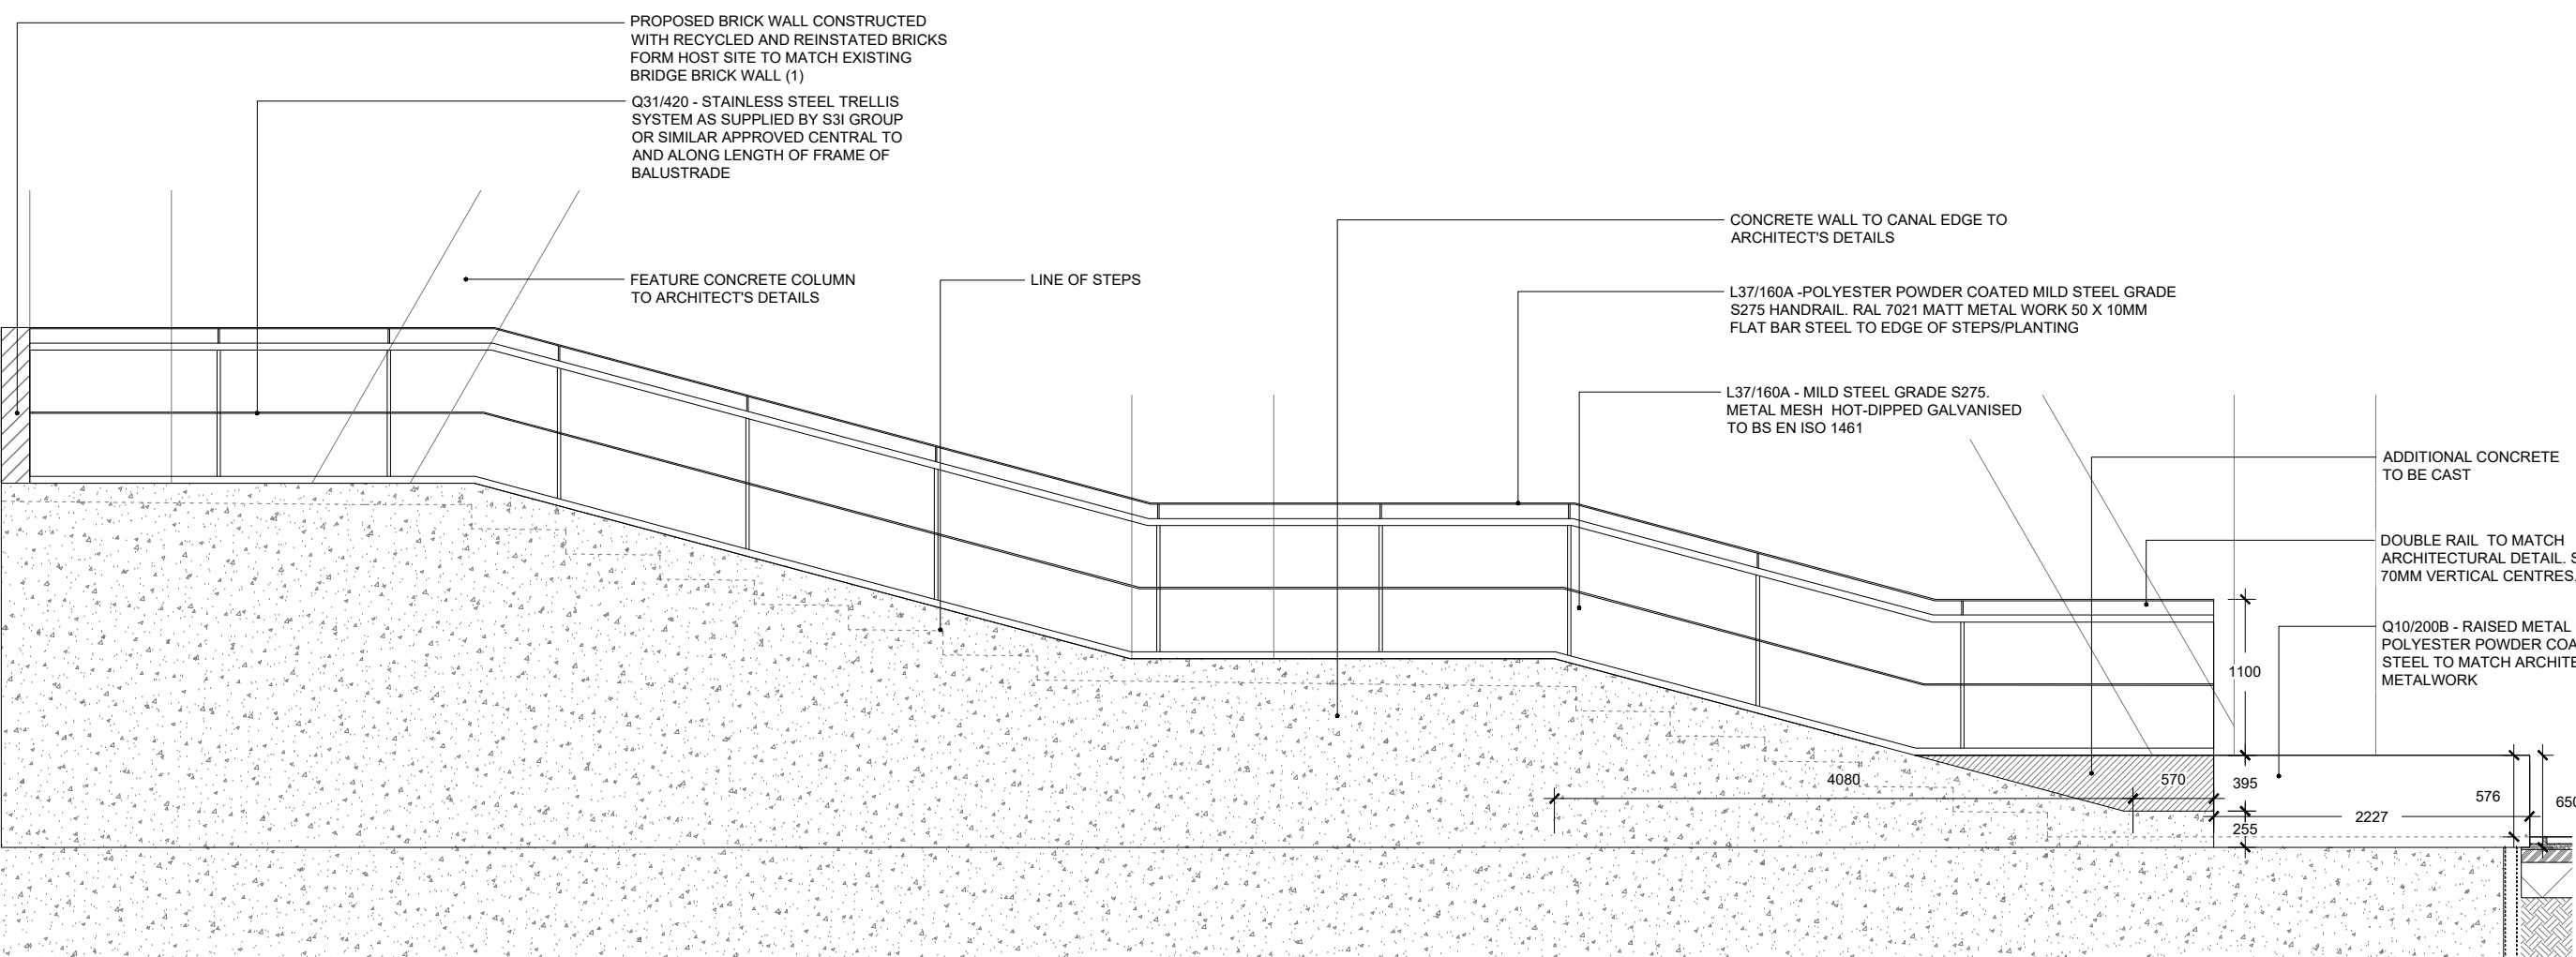


03
307
CANAL STEPS
LONGITUDINAL SECTION THROUGH CANAL EDGE WALL

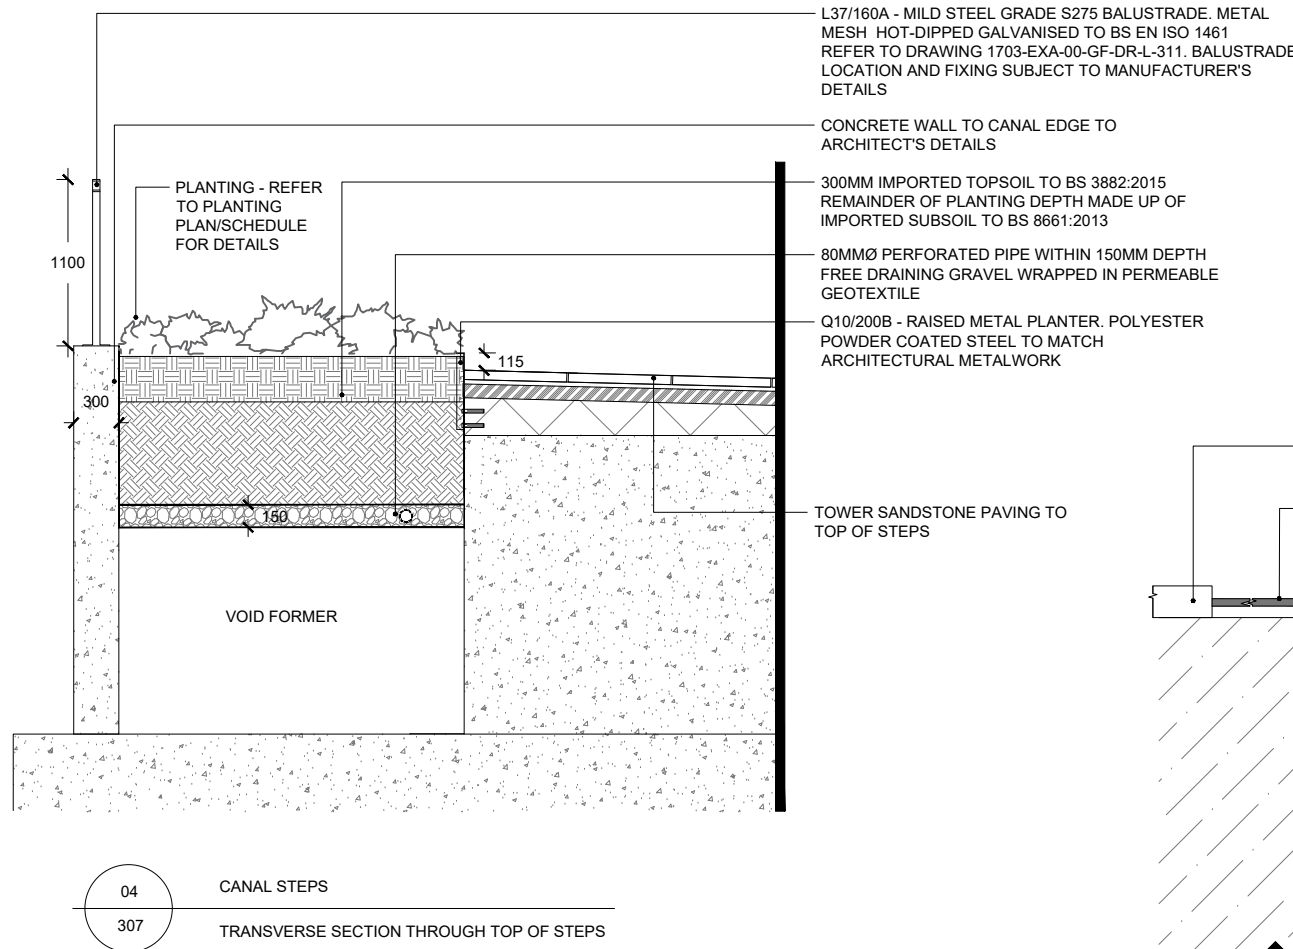


04
307
CANAL STEPS
TRANSVERSE SECTION THROUGH TOP OF STEPS

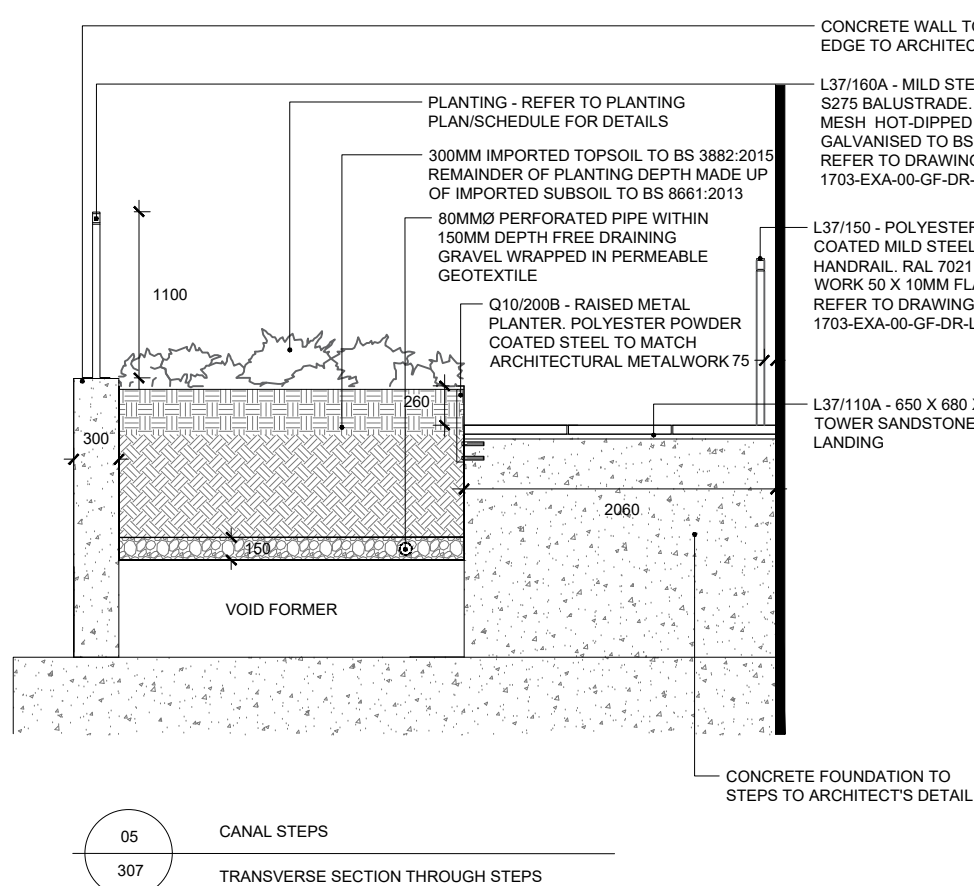


05
307
CANAL STEPS
TRANSVERSE SECTION THROUGH STEPS

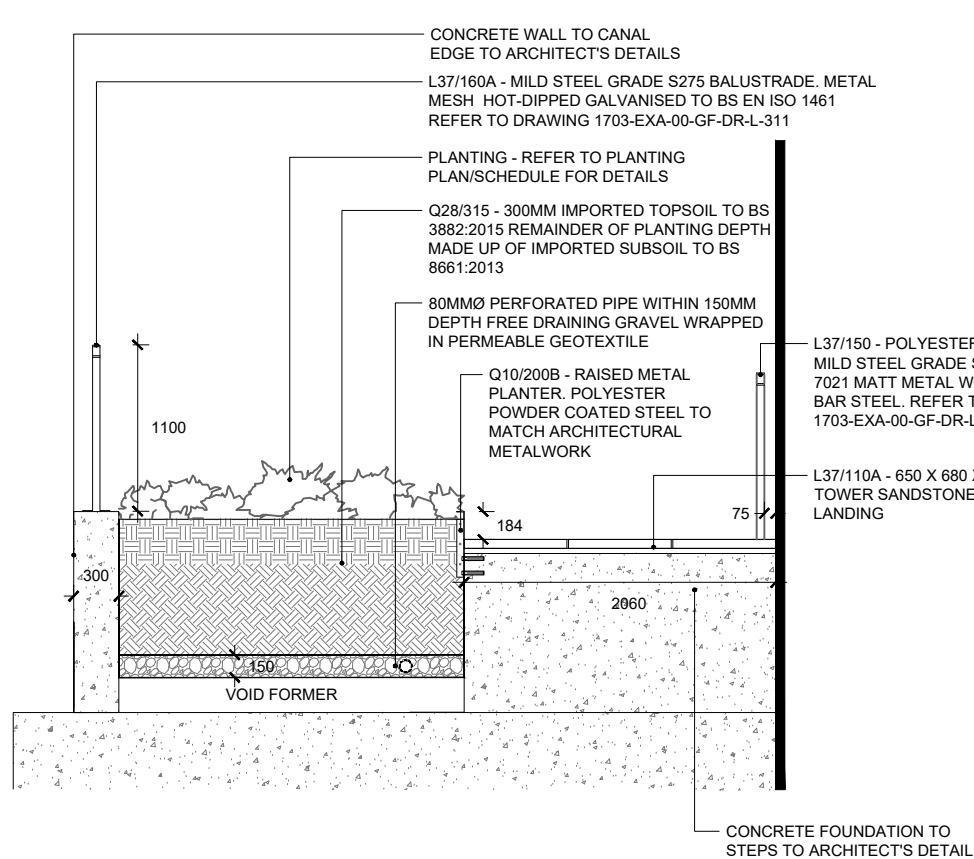

06
307
CANAL STEPS
TRANSVERSE SECTION THROUGH LANDING

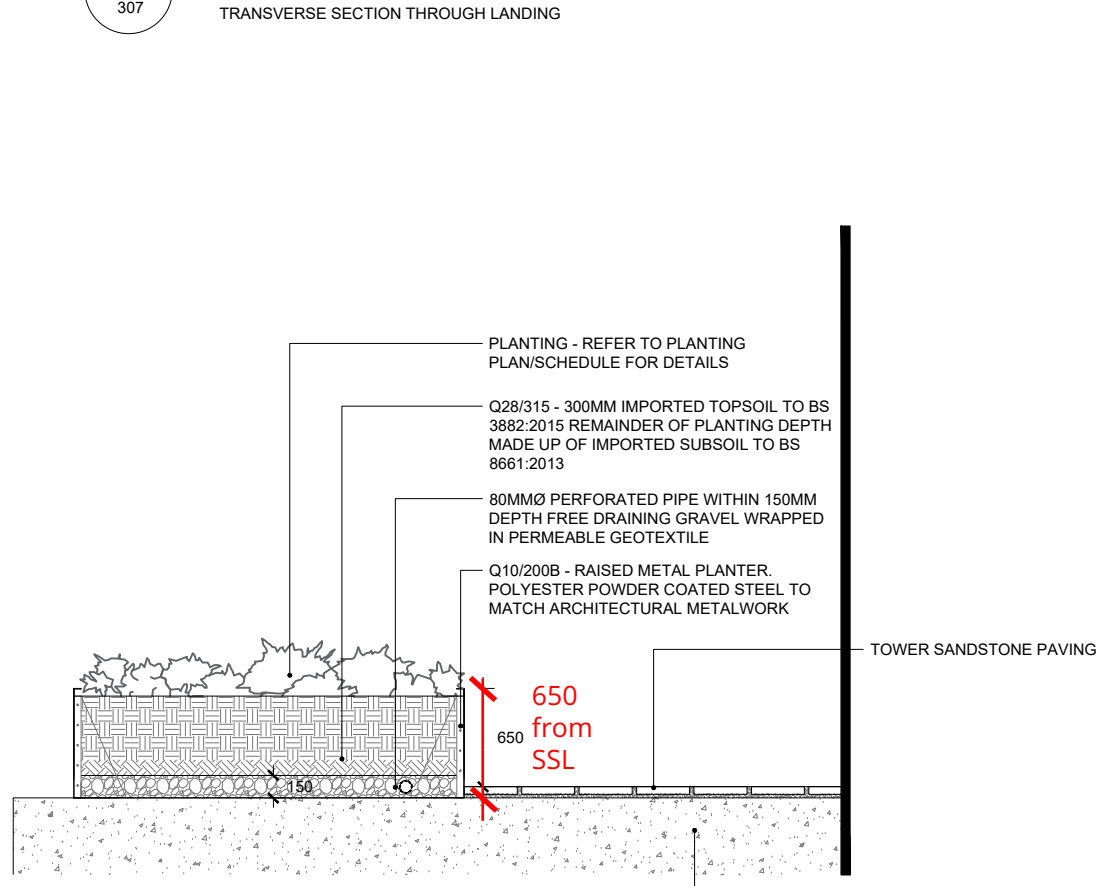

07
307
CANAL STEPS
TRANSVERSE SECTION THROUGH BASE OF STEPS

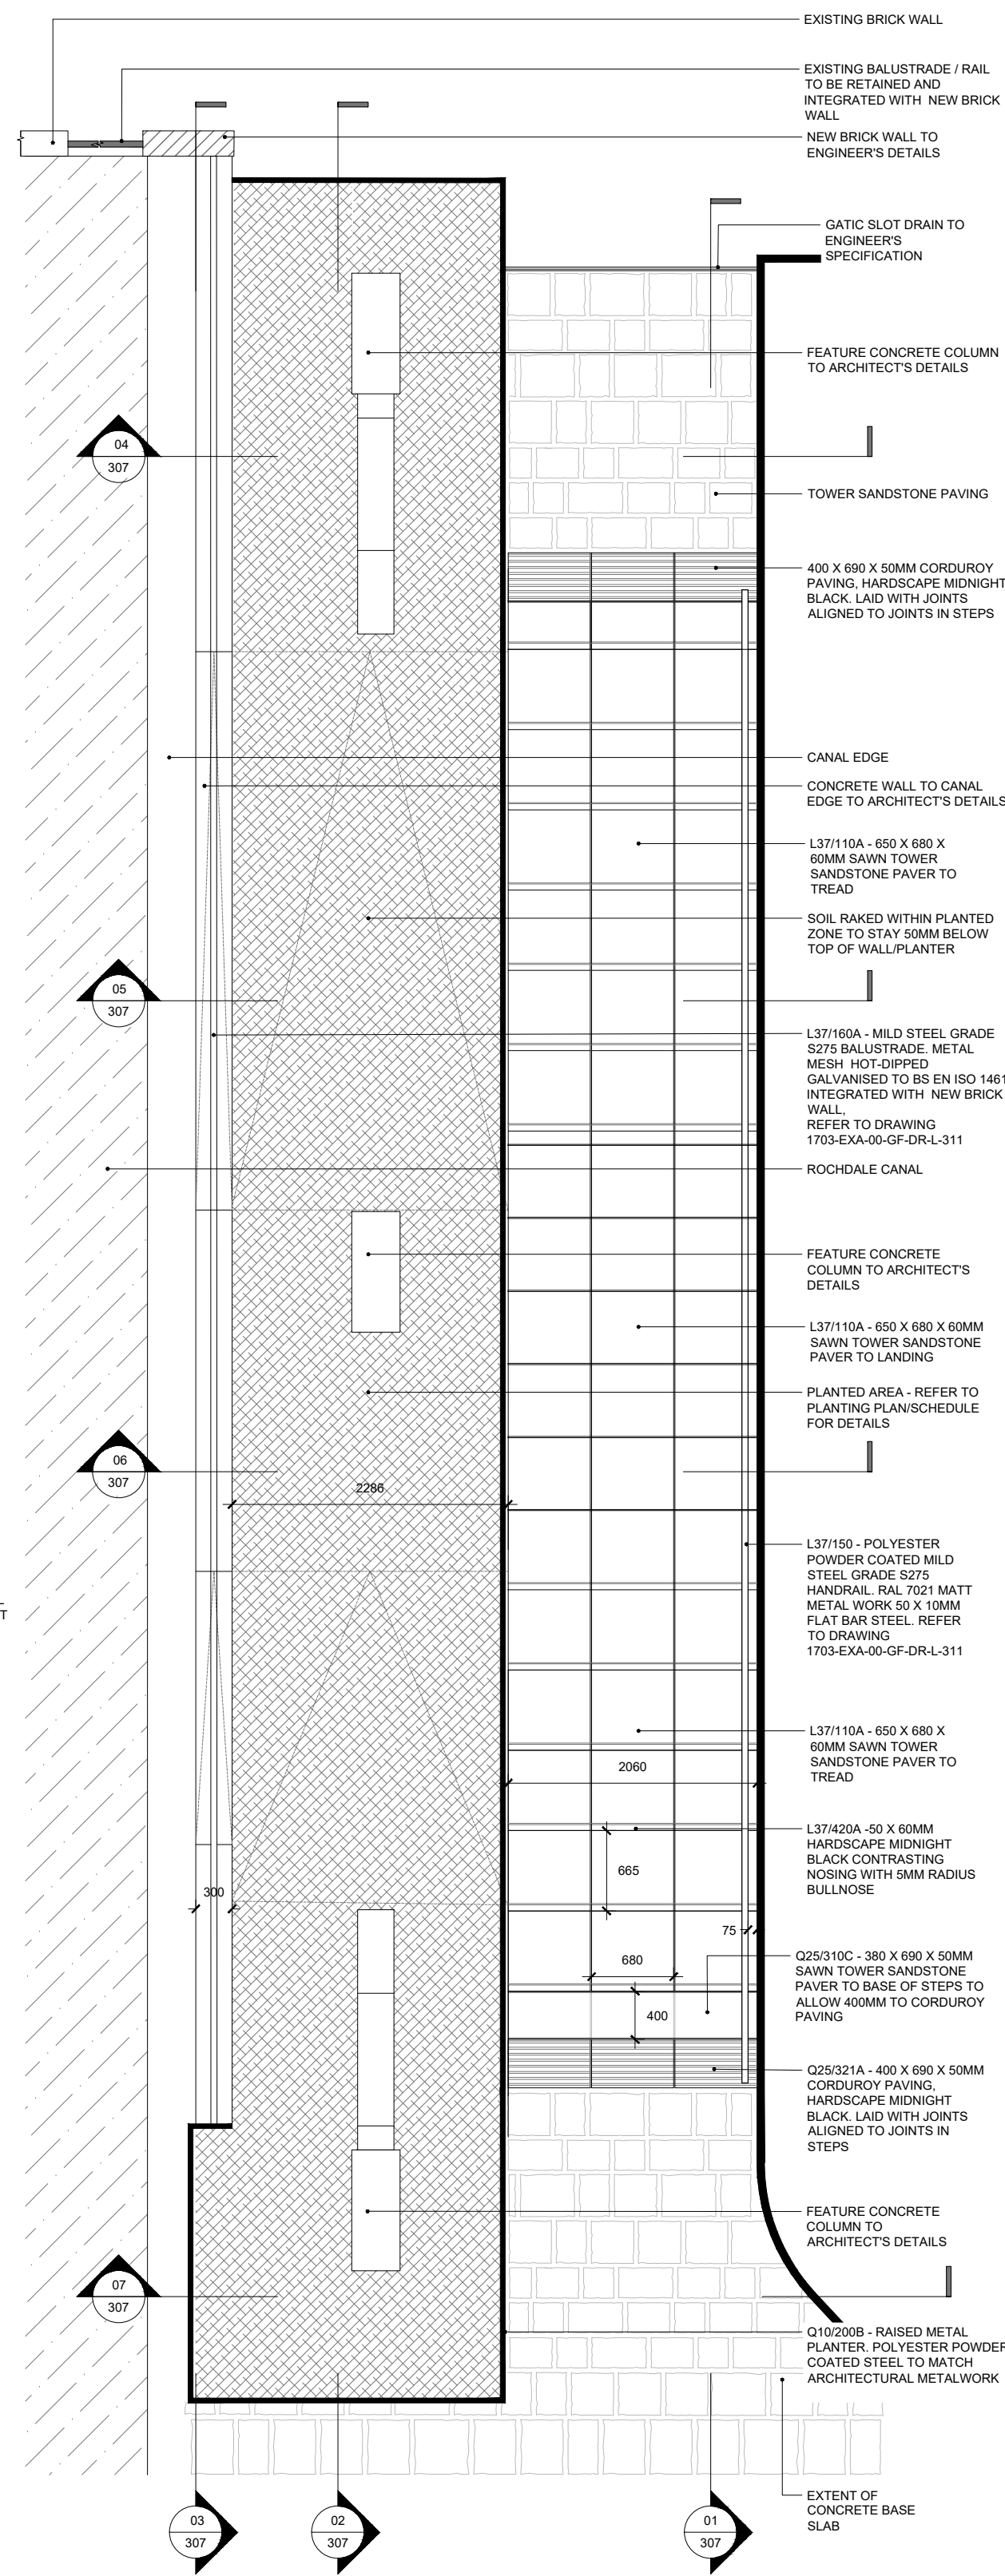

08
307
CANAL STEPS
PLAN



No dimensions are to be scaled from this drawing. All dimensions are to be checked on site. Area measurements for indicative purposes only.

This drawing is the property of Exterior Architecture Ltd. No part of the drawing may be reproduced in any manner without permission from Exterior Architecture Ltd.

Client

Mount Anvil

Do not scale from drawing. Use figured dimensions only. All dimensions to be checked on site

'All works below surface finish to be reviewed and approved by project engineer' / 'Location of non-permeable areas to be confirmed against final maintenance access requirements'.

shedkm no comment

29.10.19

---	---	---
H	STAGE 5 COORDINATION	21.10.2019
G	STAGE 5 COORDINATION	18.10.2019
F	STAGE 5 COORDINATION	06.08.2019
E	STAGE 5 FINAL ISSUE	08.05.2019
D	STAGE 5 ISSUE	24.04.2019
C	STAGE 4 COORDINATION	07.02.2019
B	STAGE 4 ISSUE	09.11.2018
A	DRAFT TENDER/STAGE 4	22.10.2018
Rev	Description	Date

**EXTERIOR
ARCHITECTURE**

LONDON: Studio 1S, Hewlett House, Havelock Terrace, London, SW8 4AS

MANCHESTER: Studio 537, The Royal Exchange, St Anns Square, Manchester, M2 7DH

E-Mail: office@exteriorarchitecture.com
Web: www.exteriorarchitecture.com

Project title

KAMPUS

Drawing title

PUBLIC REALM HARDWORKS
DETAILS - STEPS 4 OF 4

Issued By Manchester T: 0161 850 8101
Scale 1:50 @ A1 Drawn ExA
Status CONSTRUCTION/STAGE 5 Checked SPL
Date 09.11.2018 Approved JM

Drawing number Revision
1703-EXA-00-GF-DR-L-307 H