



Note:
Do Not Scale from this drawing.
Dimensions are to be checked on site.
If in doubt please ask.



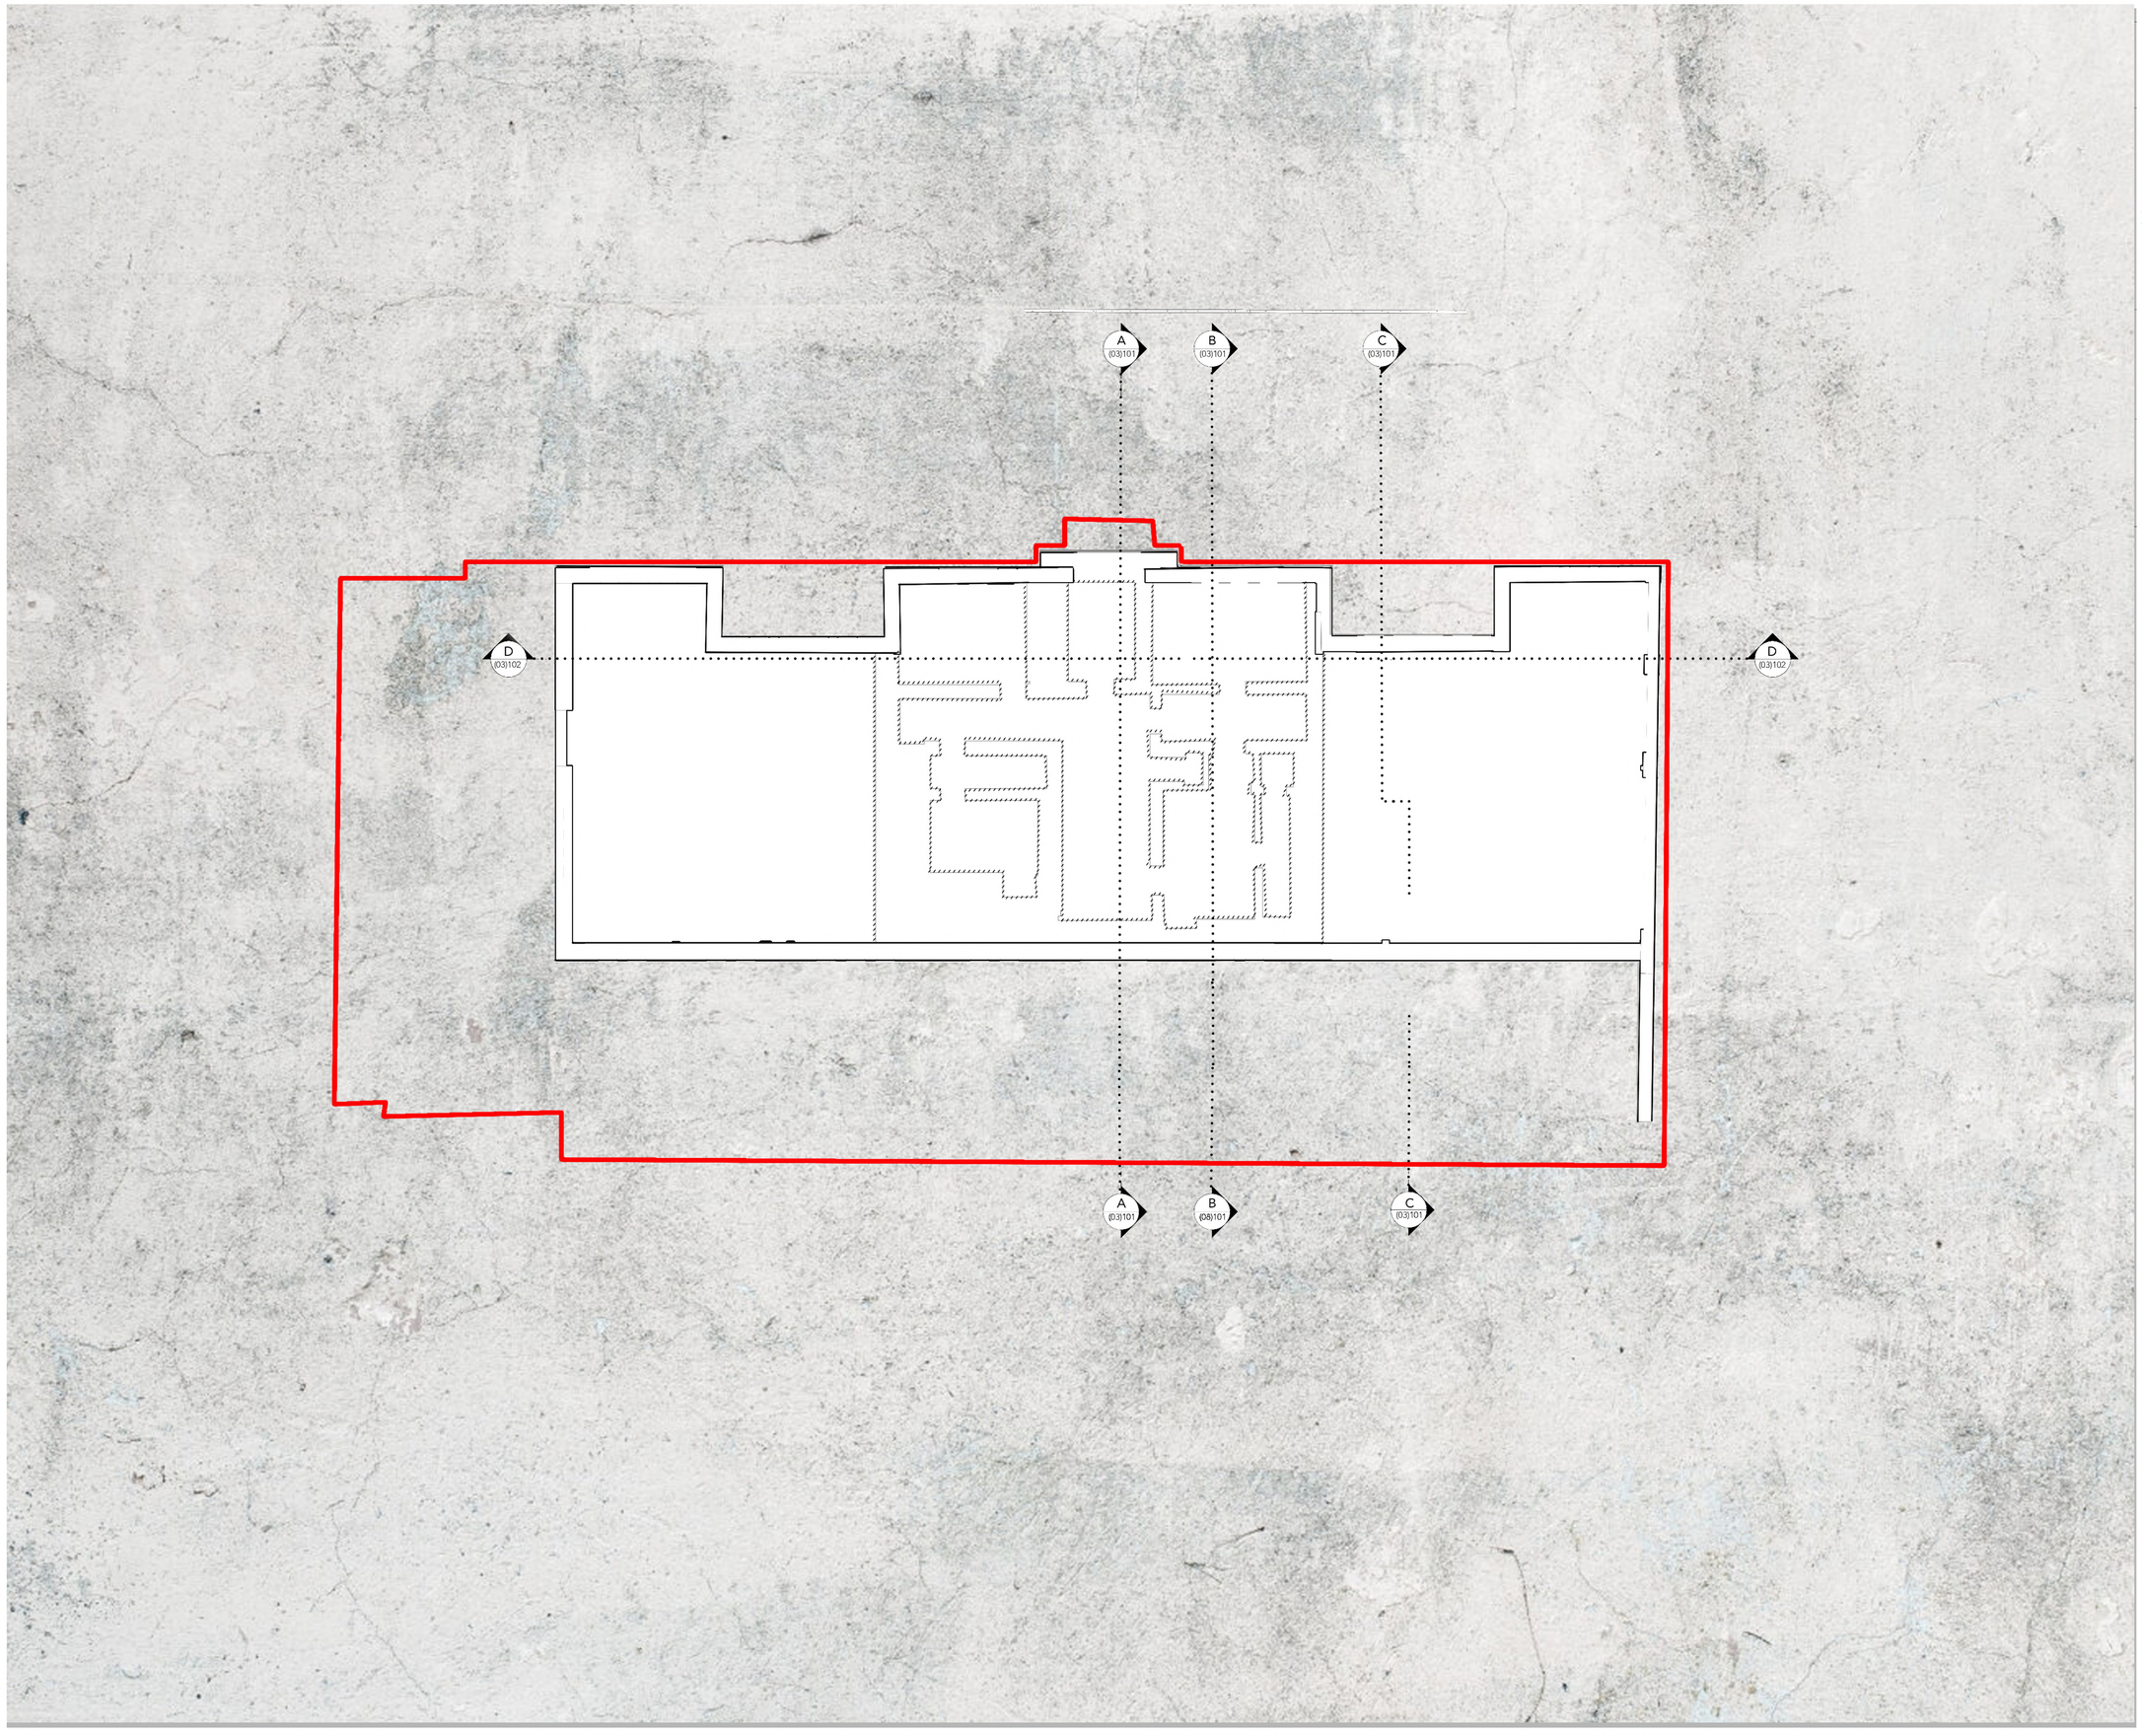

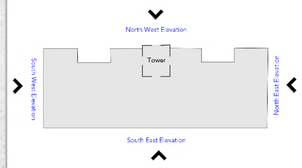

Site Application Boundary

Please Note:
Survey information contained within this drawing has been created by Third Parties. All survey information issued in good faith. Buttress will not be held responsible for any inaccuracies identified.

Rev	Date	Intls	Details
P1	29.04.2021		Planning Issue

© The moral rights of the author are hereby asserted.
This drawing and design is the sole property of Buttress Ltd and must not be reproduced without permission.
Buttress Ltd is Registered in England and Wales: 5363573

Buttress

41 Bengal Street
Manchester
M4 6AF

T 0161 236 3303
E contact@buttress.net
W www.buttress.net

Project Title	Ancoats Dispensary
Client	Great Places Housing Group
Location	Ancoats, Greater Manchester
Drawing ref	Existing Basement Level GA Plan

Date	09/04/2021 16:57:43	**Scale**	As indicated
Checker	AH	**Orig Paper Size**	A1
Job No:	**8803**	**Status**	**PLANNING**

Project:	Origin:	Zone:	Level:	Type:	Disc:	Number:	Rev:
8803-	BA-	EX-	XX-	DR-	A-	(01)105-	P1