




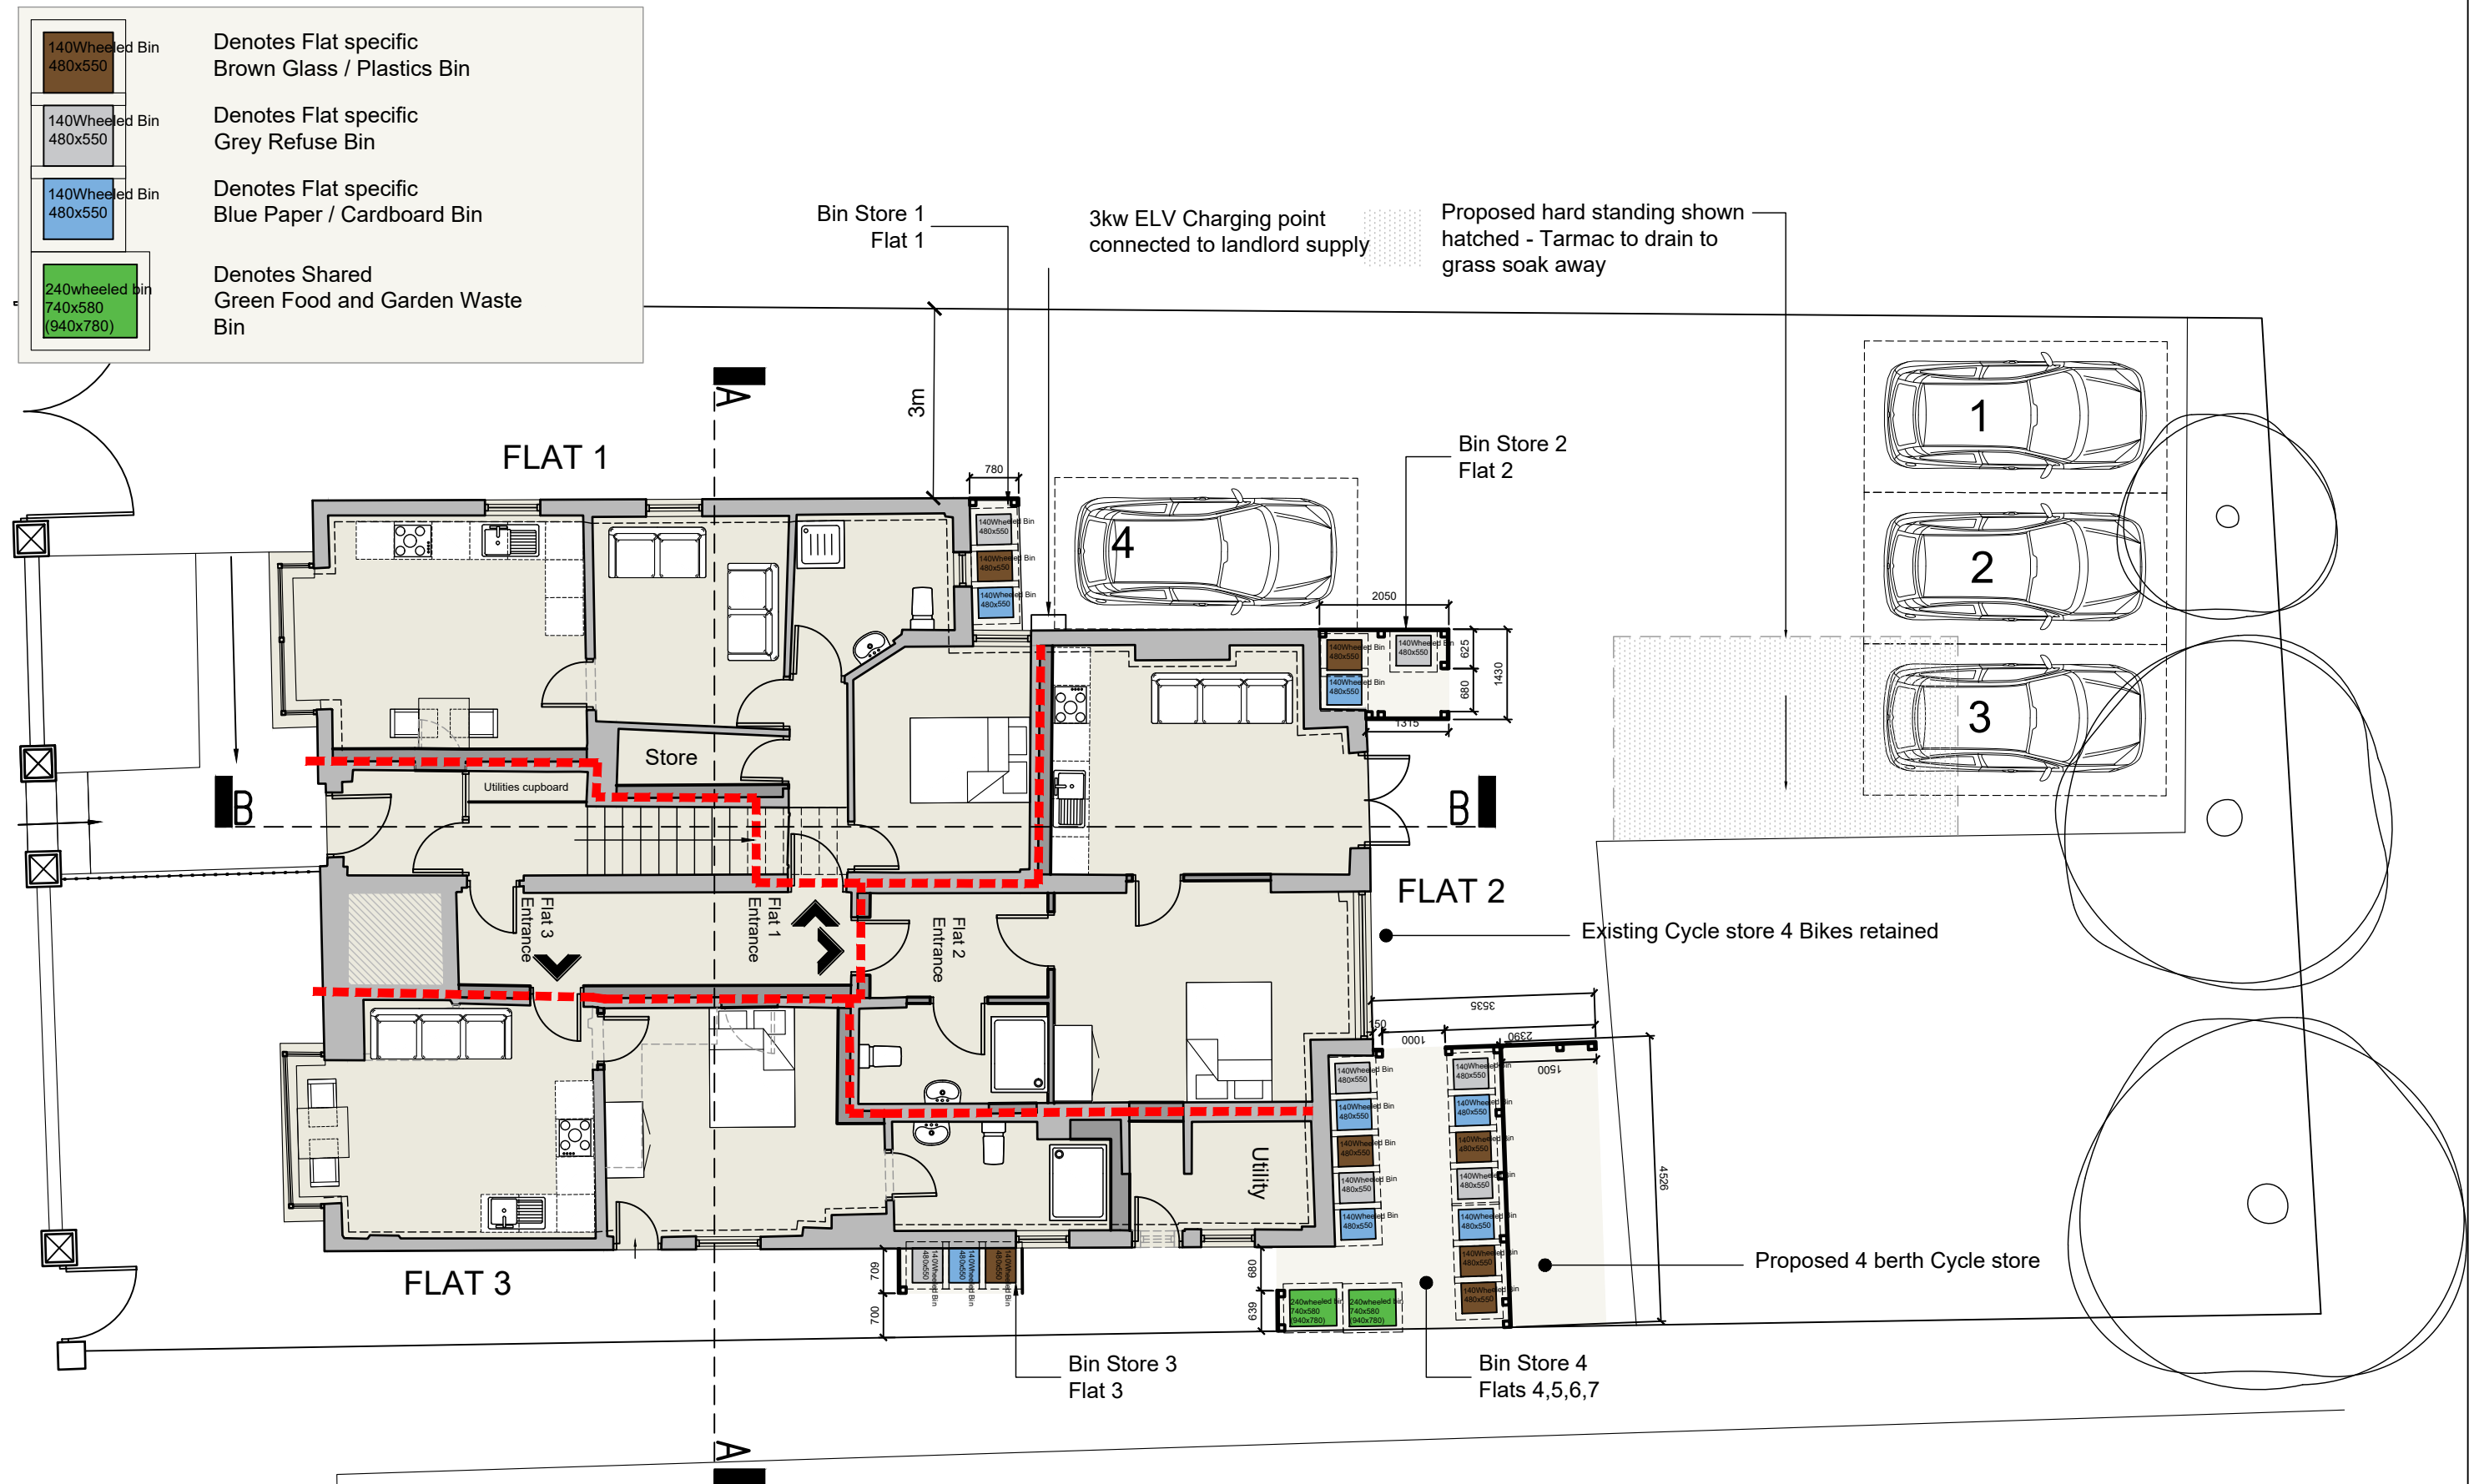


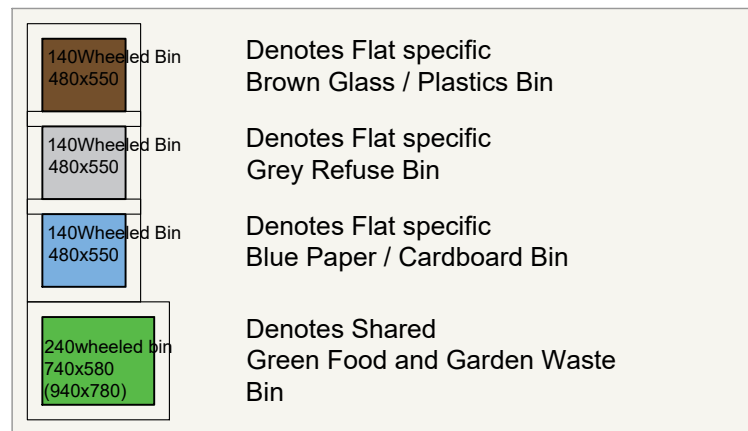


Charcoal Grey
100 x 25 s.w panels with
20mm gap fixed to 100 x 50
posts. All timbers to have
splayed tops.

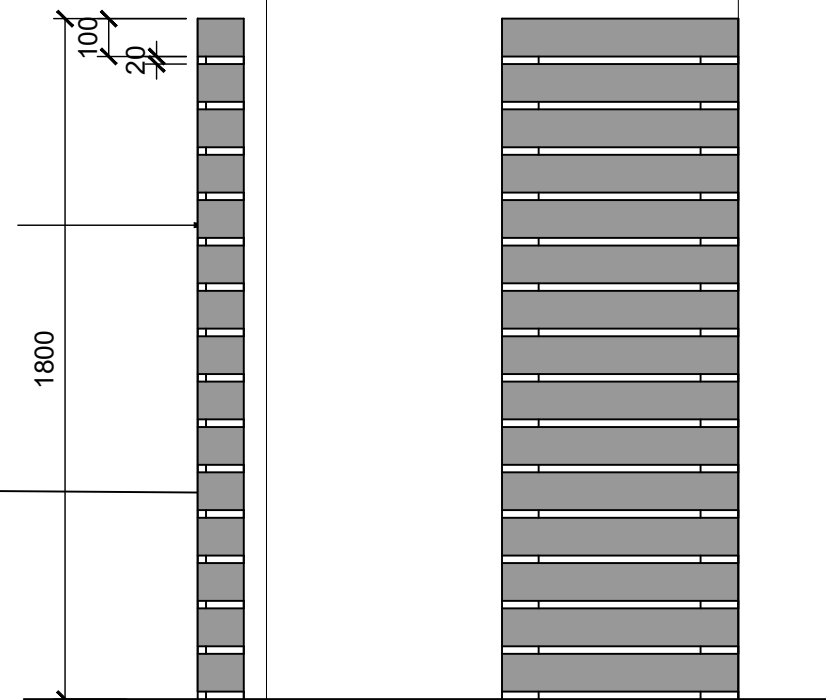

Bin Store
1:20 Typical Front Elevation

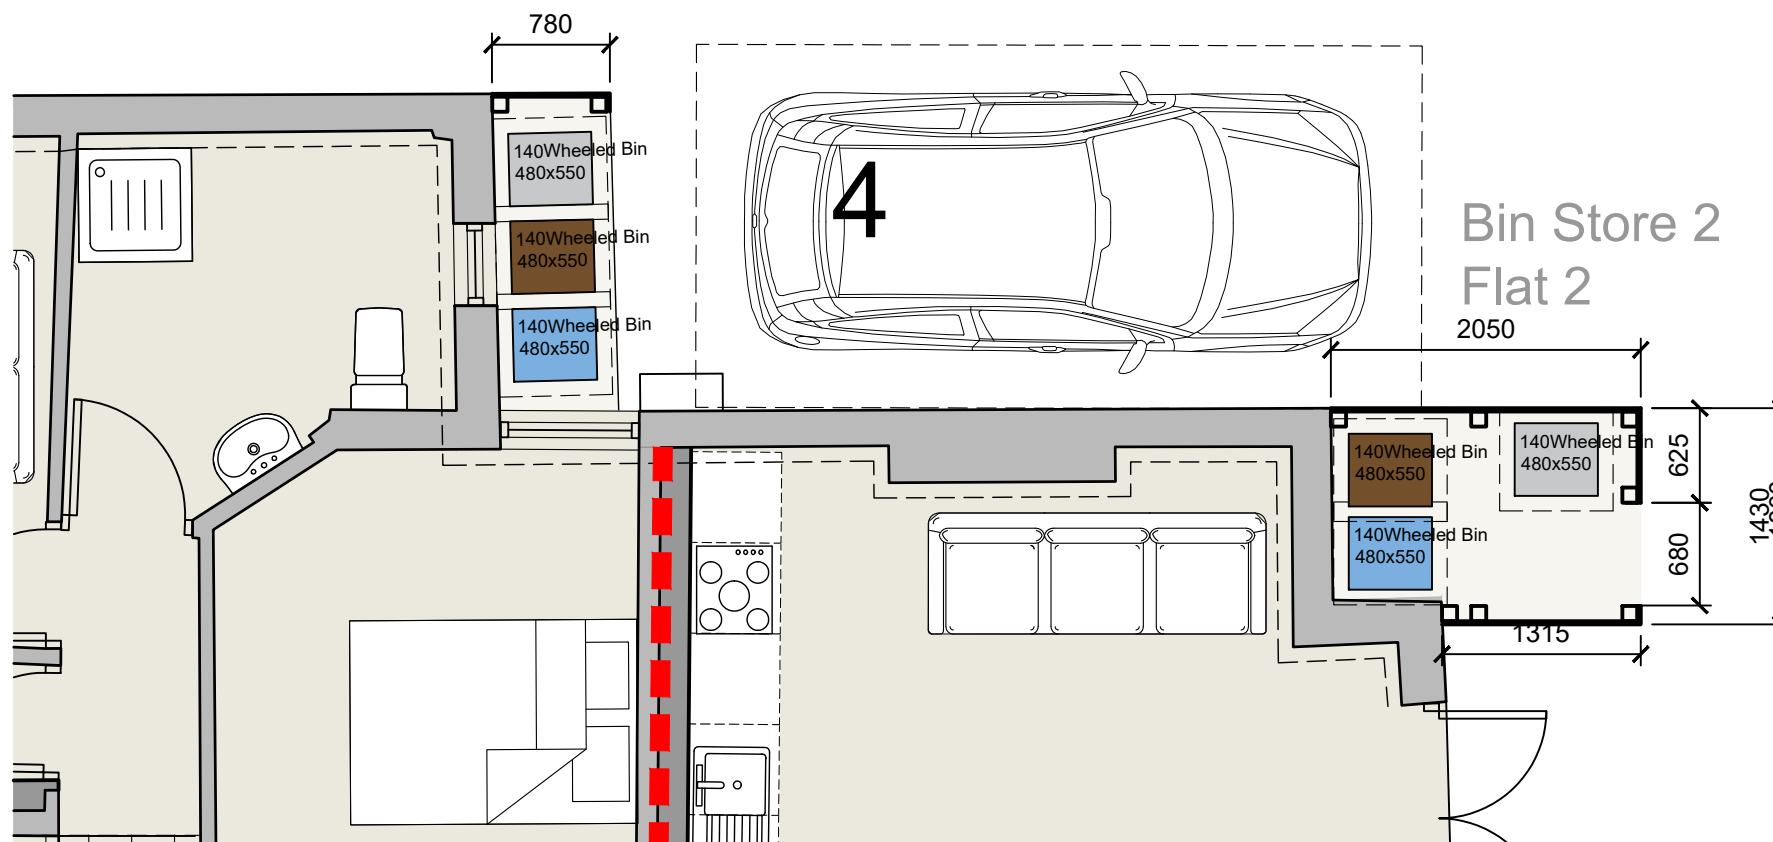

Bin Store
1:20 Typical Side Elevation

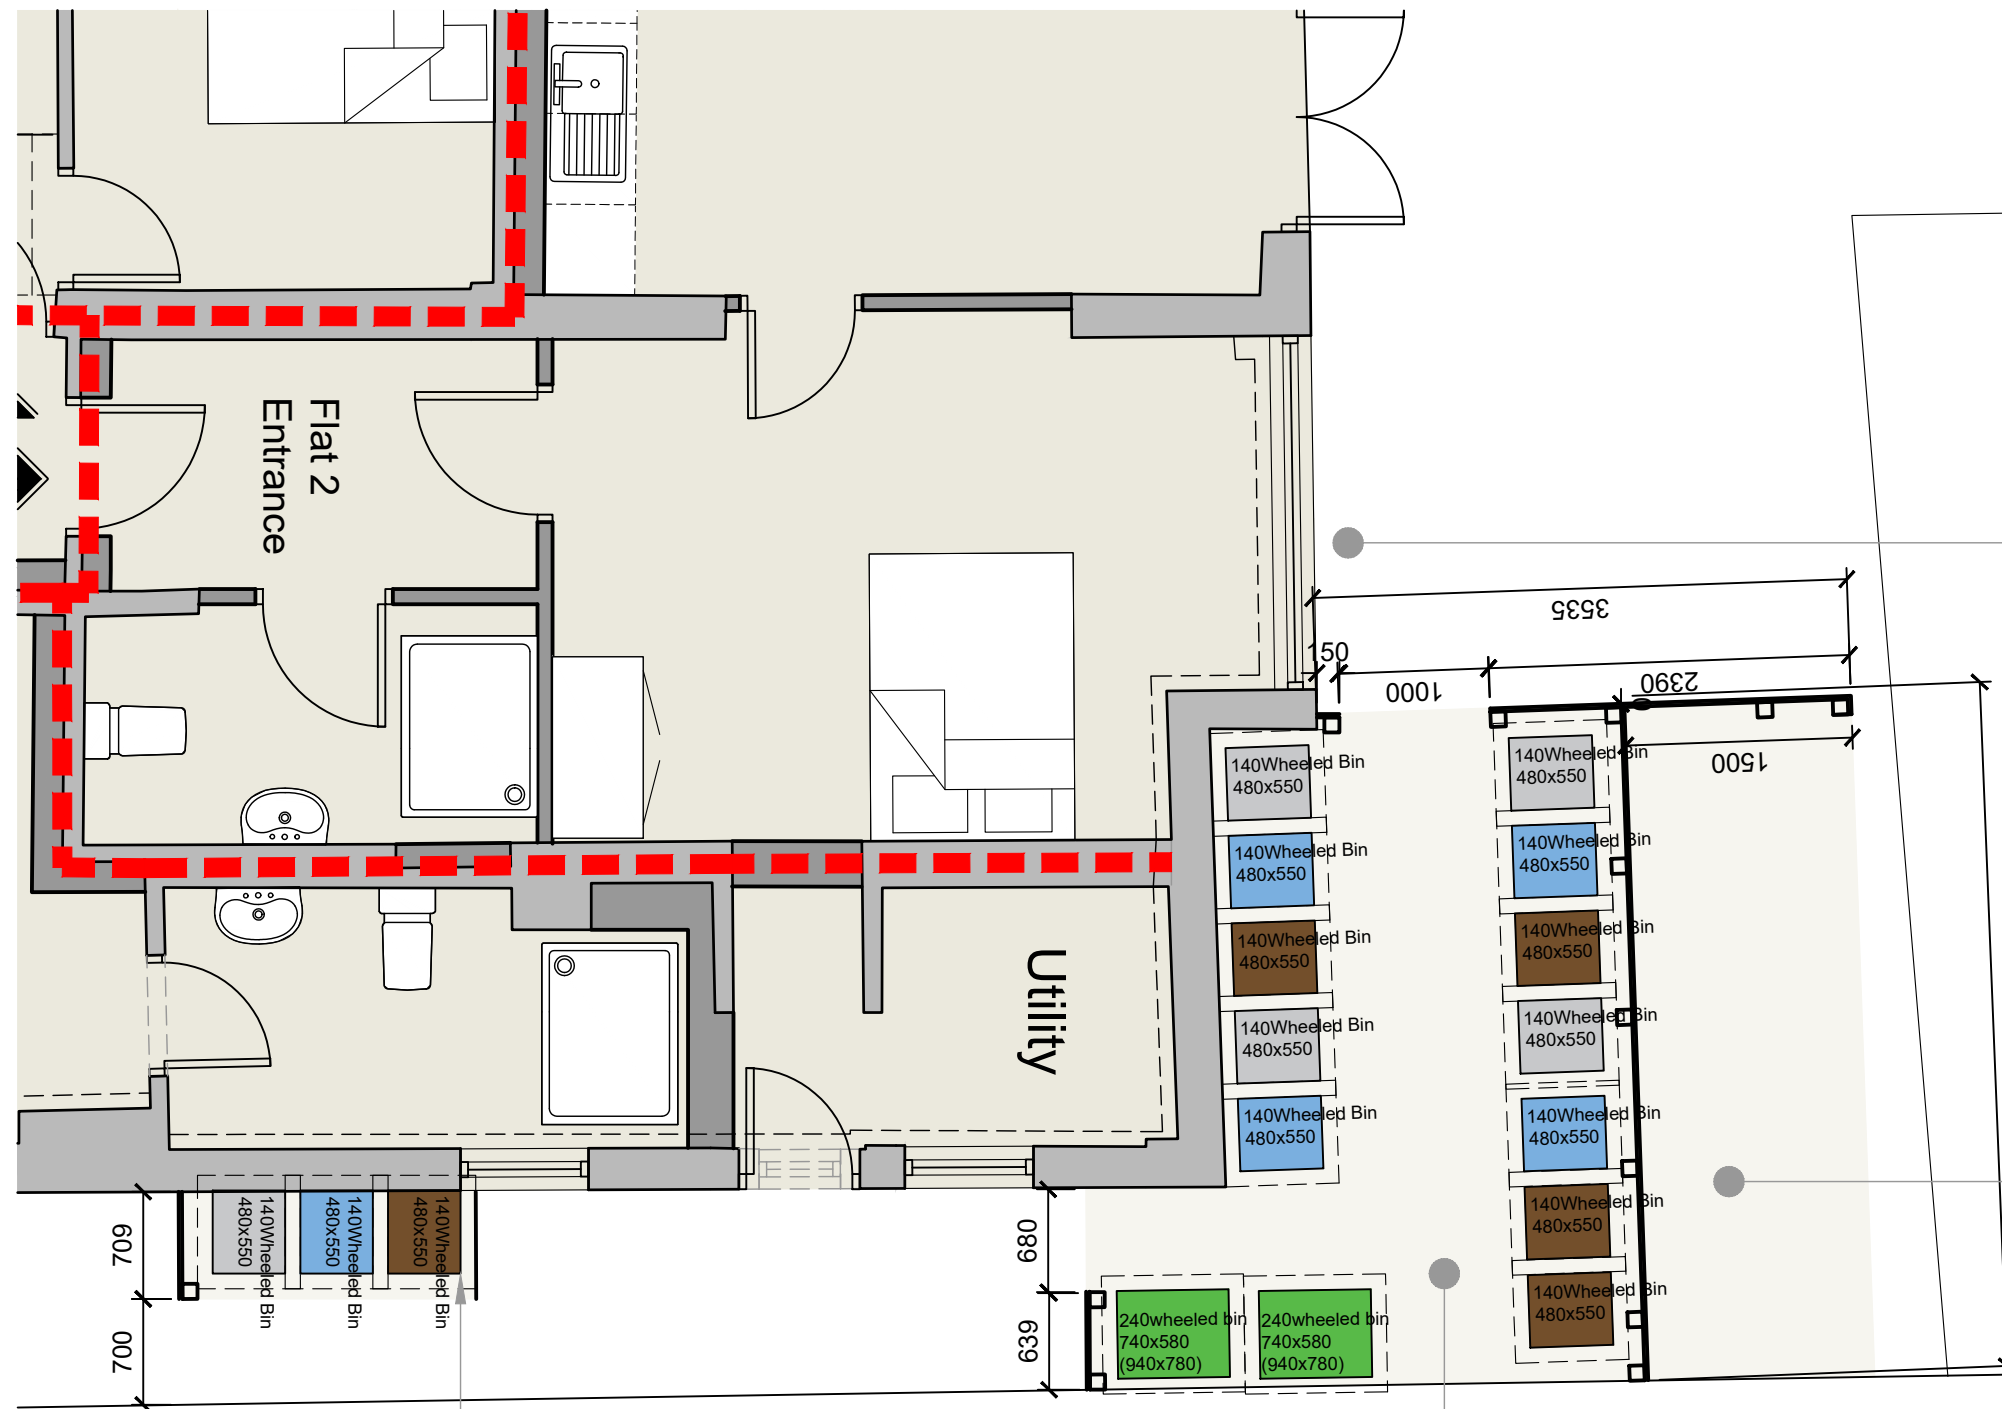

Existing 5 Berth cycle store retained as shown above.



Proposed 4 berth Cycle store With racking as shown above

