


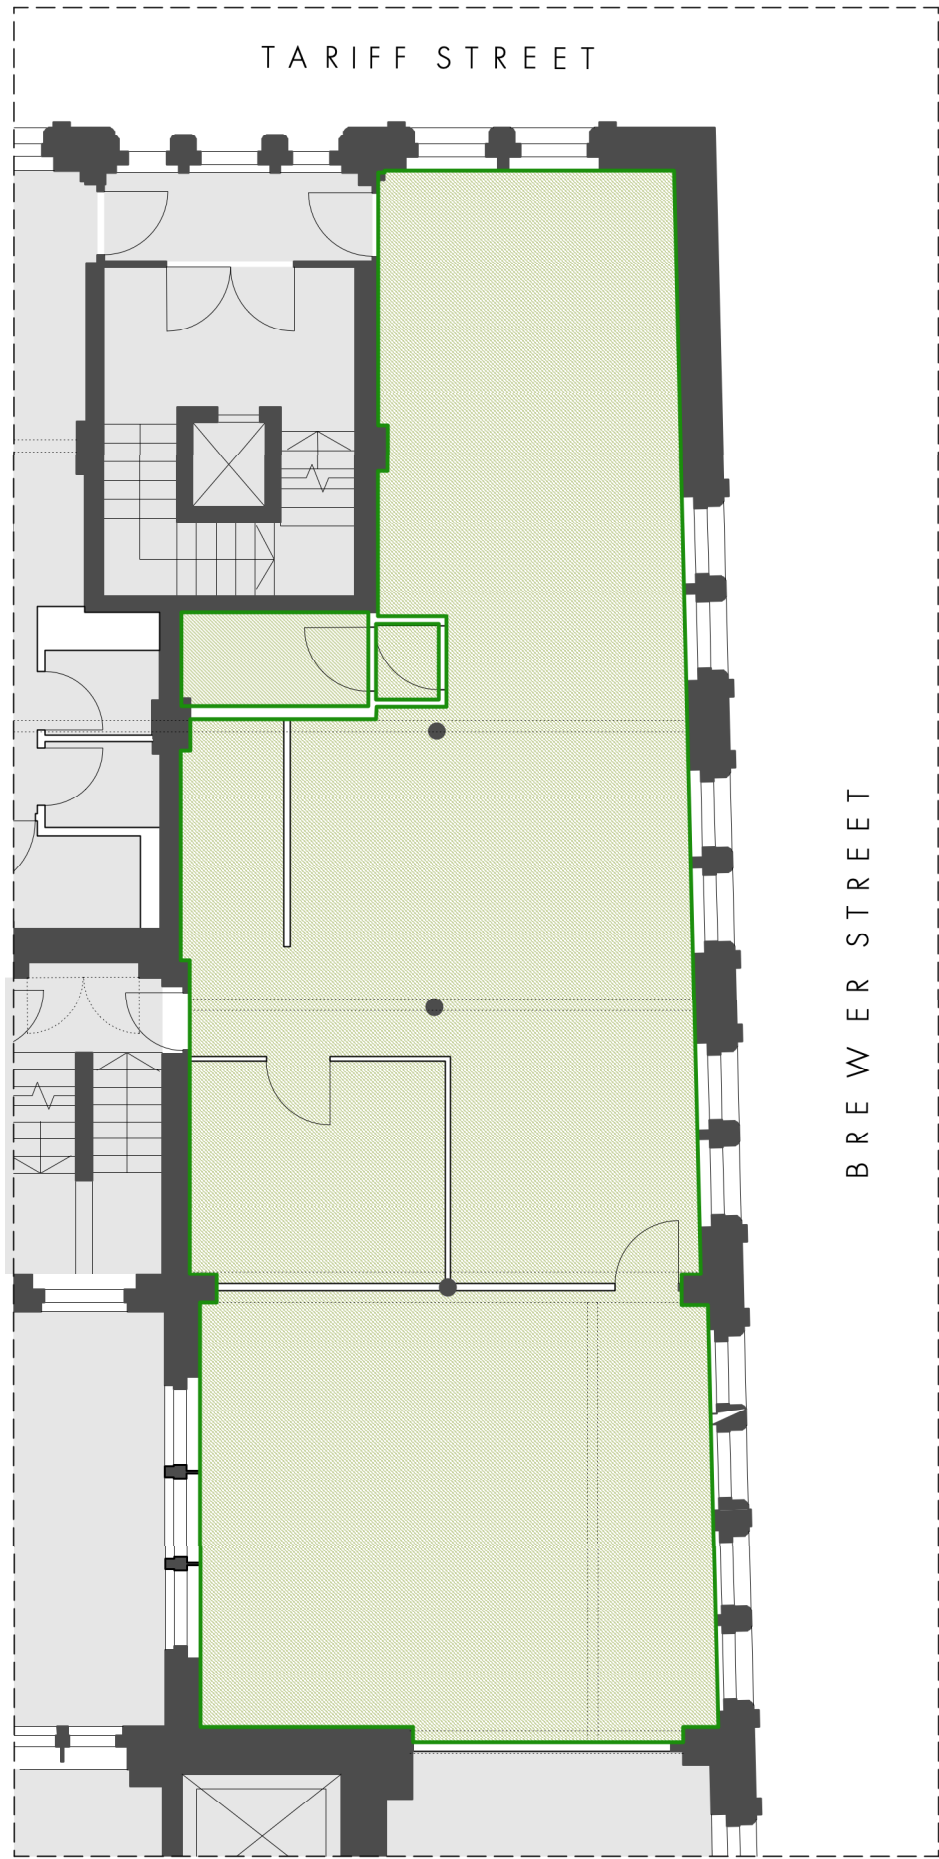


FOURWAYS HOUSE, SECOND FLOOR
SIGNIFICANCE CEILINGS PLAN OF CEILINGS AFFECTED

1.100 @ A3



FOURWAYS HOUSE, SECOND FLOOR
PHOTOGRAPH SHOWING SUSPENDED CEILINGS

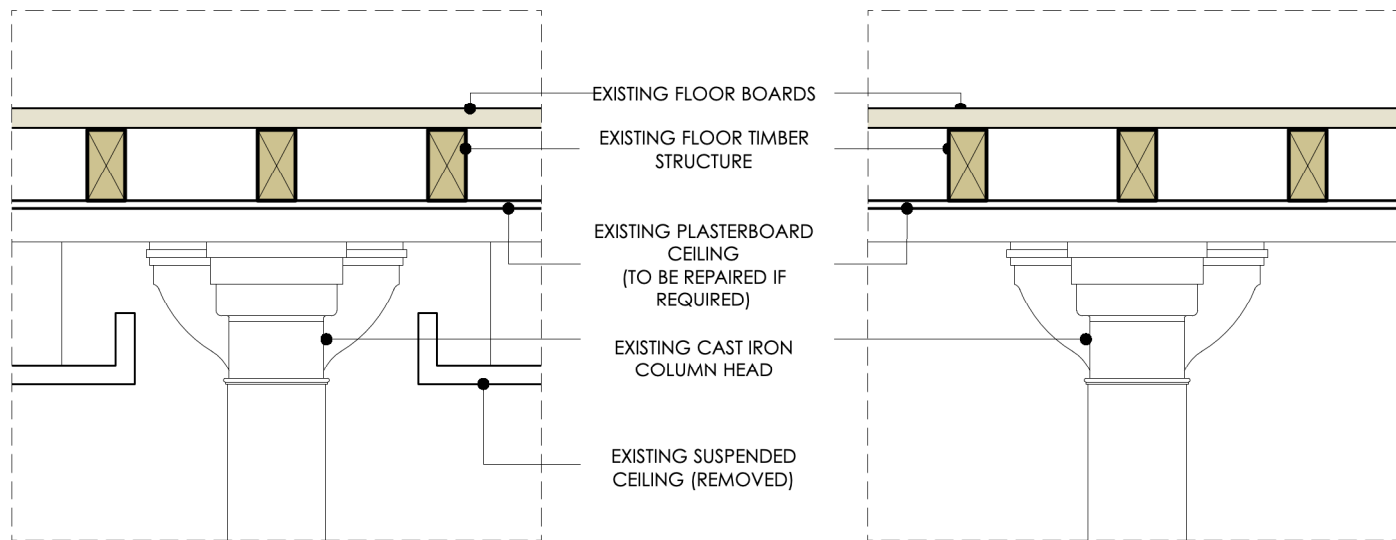

FOURWAYS HOUSE, SECOND FLOOR
EXISTING CEILING DETAIL

1.20 @ A3

FOURWAYS HOUSE, SECOND FLOOR
PROPOSED CEILING DETAIL

1.20 @ A3

REVISION	DATE	DESCRIPTION
-	04.06.21	PLANNING ISSUE

SIGNIFICANCE KEY	
CEILING FINISHES TIMELINE	
	1990-PRESENT - TILES LAID IN GRID SUSPENDED CEILING
SIGNIFICANCE	
	LOW
	AREA NOT SURVEYED

PLANNING

OMIArchitects

31 Blackfriars Road, Salford, Manchester, M3 7AQ
+44(0)161 832 3242 / info@omiarchitects.com / www.omiarchitects.com

PROJECT	FOURWAYS HOUSE				
DRAWING	SECOND FLOOR - SIGNIFICANCE CEILINGS PLAN				
DATE	MAY '21	DRAWN BY	KT	SCALE	VARIES @A3
JOB NO.	1412	DWG.NO.	L 2219		