


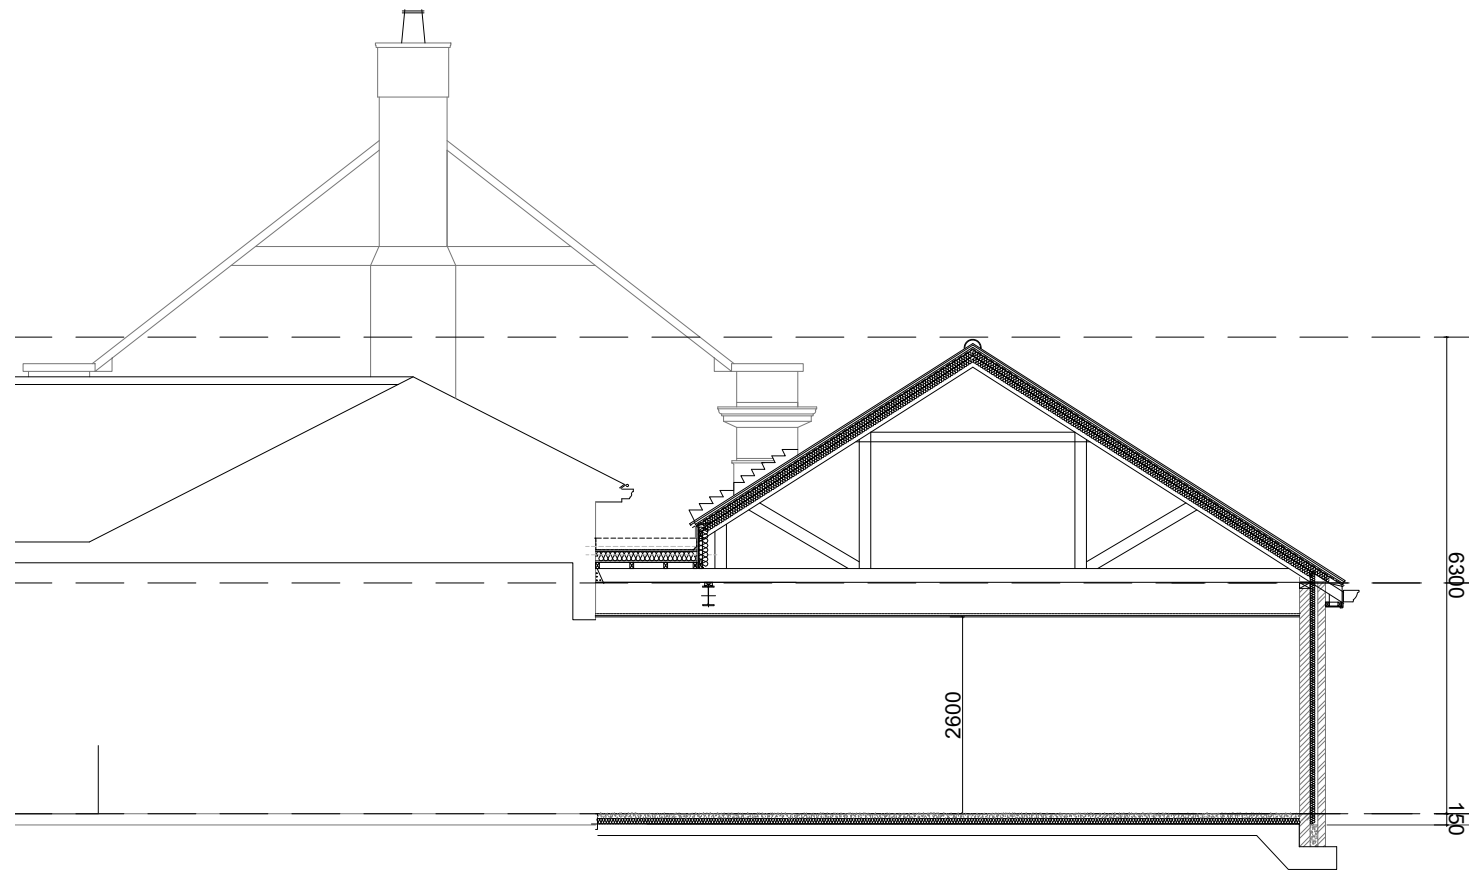


SECTION A-A

RF - Ridge Level
109.70

01 - Eaves Level
106.45

00 - Ground Level
103.40

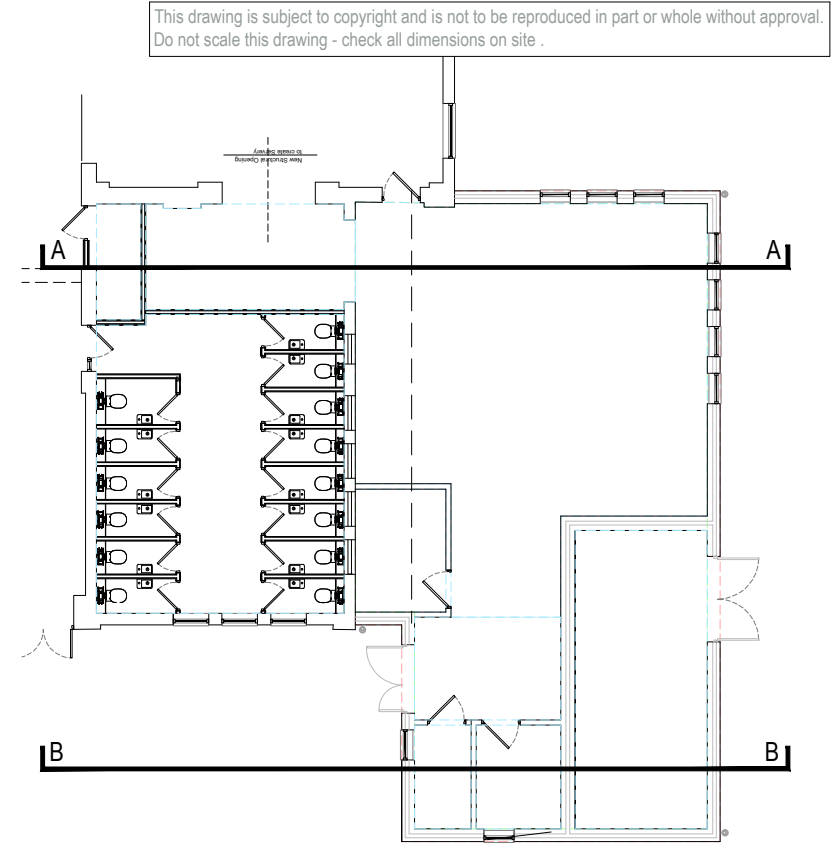

SECTION B-B

RF - Ridge Level
109.70

01 - Eaves Level
106.45

00 - Ground Level
103.40

P4	Amended Footprint for Planning	27.05.2022
P3	Updates to reflect updated fabric parameters and substructure detail	20.05.2022
P2	Updates for PLANNING ISSUE	13.05.2022
P1	PLANNING Issue	21.04.2022
Rev.	Description	Date

Cassidy+Ashton

www.cassidyashton.co.uk

C+A

Architecture + Building Surveying + Town Planning

7 East Cliff, Preston, Lancashire, PR1 3JE 01772 258 356
10 Hunters Walk, Canal Street, Chester, CH1 4EB 01244 402 900

Client
Manchester City Council

Project
New Moston Primary School
New Kitchen & Internal Refurbishment

Drawing Title Proposed GA Sections			
Drawn by	SB/IW	Checked by	LMB
Status	S4	Scale @ A3	1:100
Job no. 11343	Dwg.no. CAA-B01-XX-DR-A-2201	Rev. P4	