


1:1250
25m 25m 50m 75m

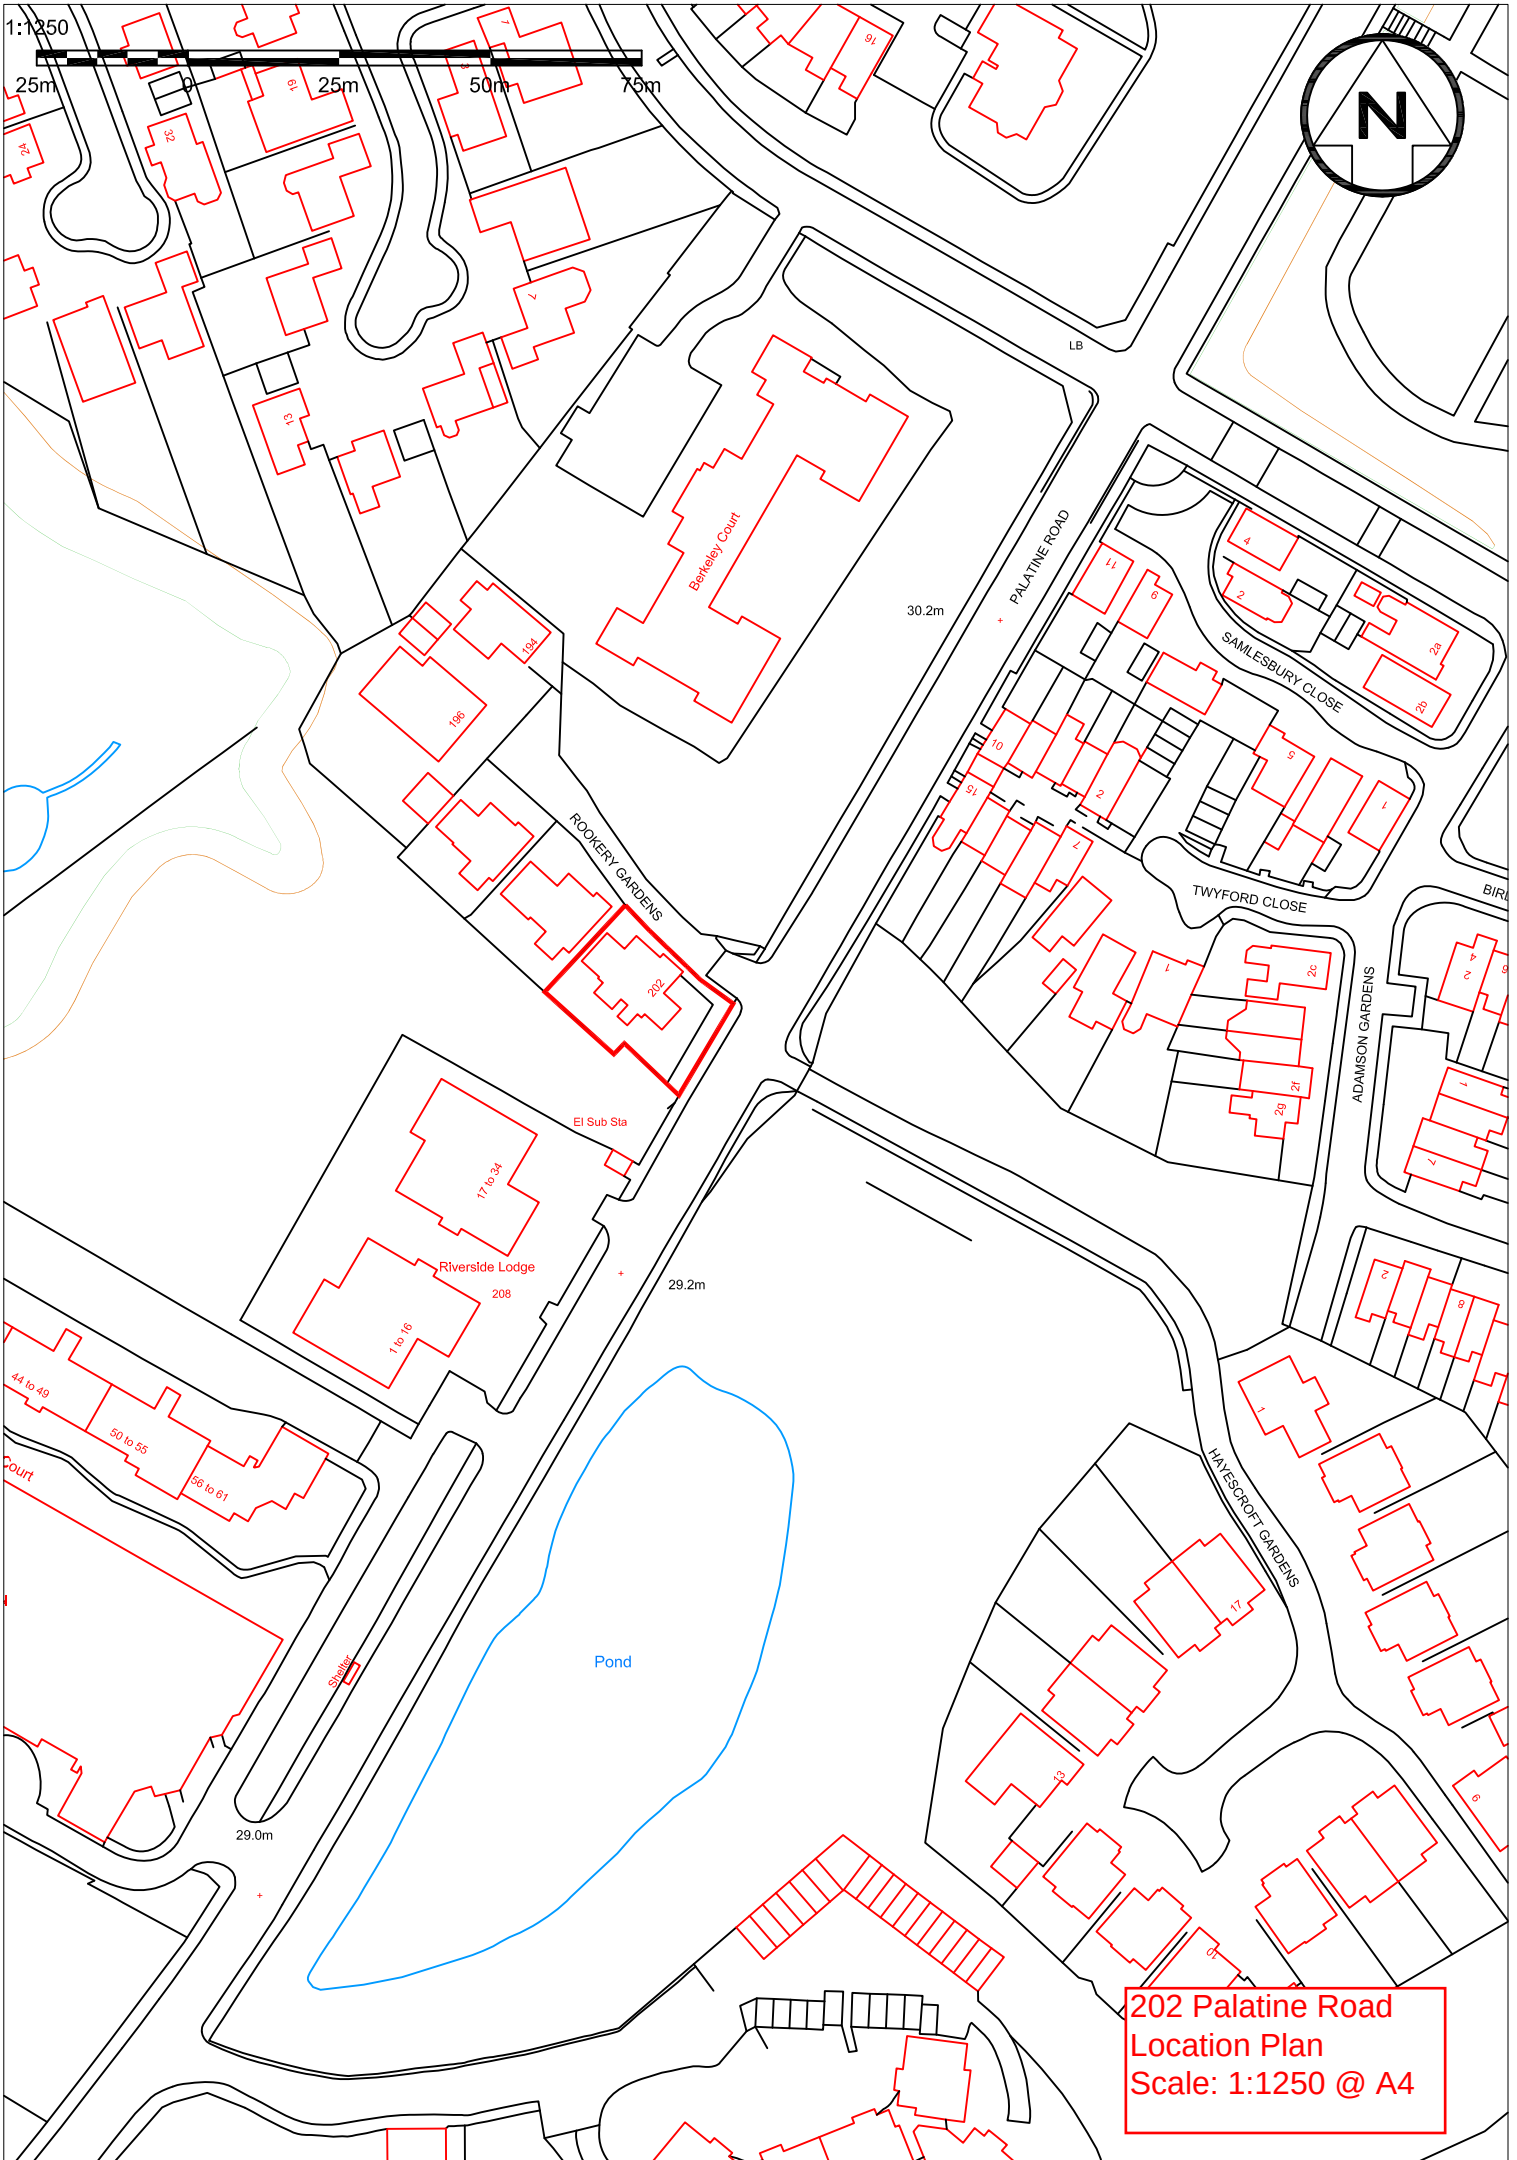

202 Palatine Road
Location Plan
Scale: 1:1250 @ A4