





Bradley's Court acces



Bradley's Court part elevation

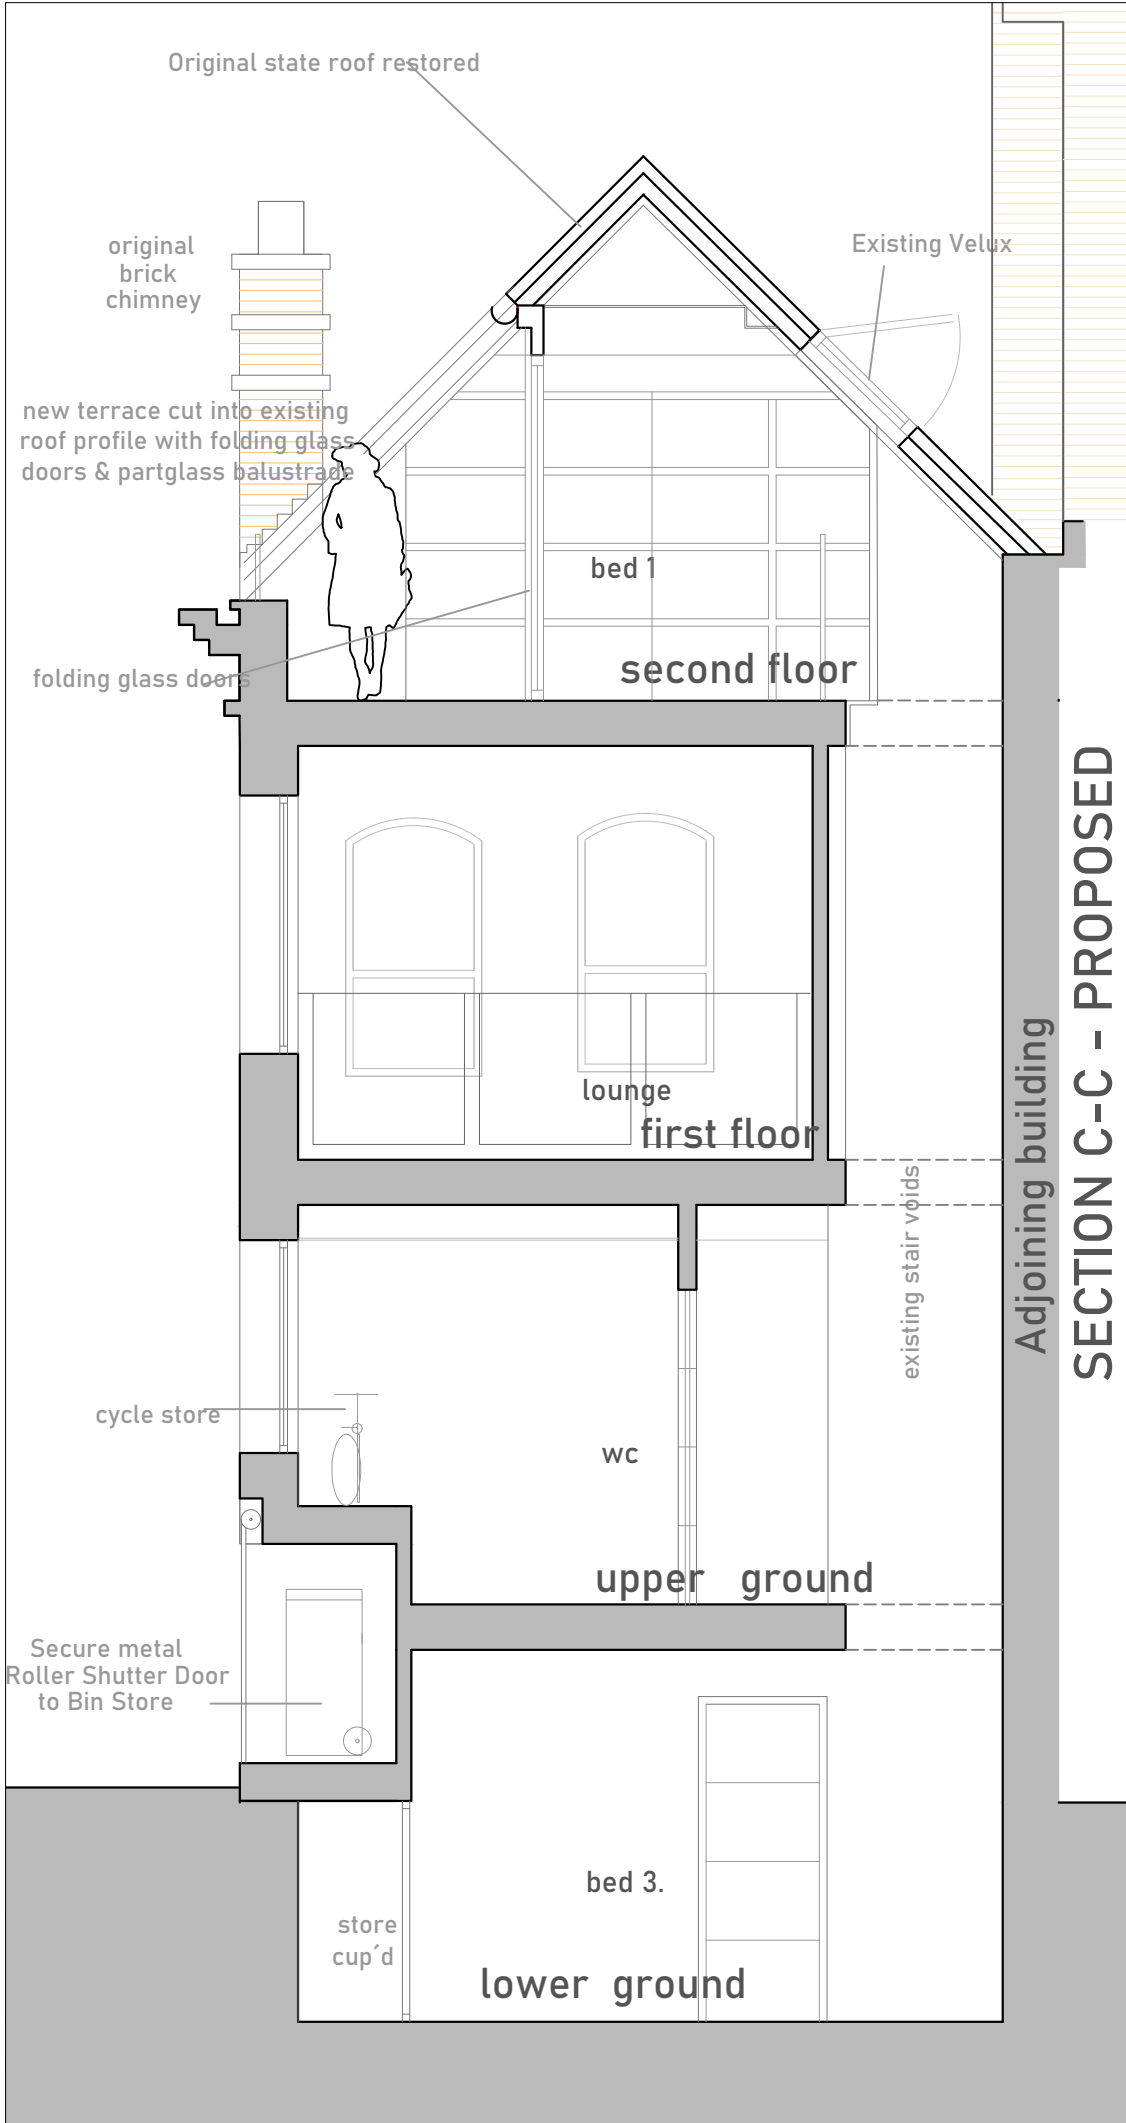

Roof photo

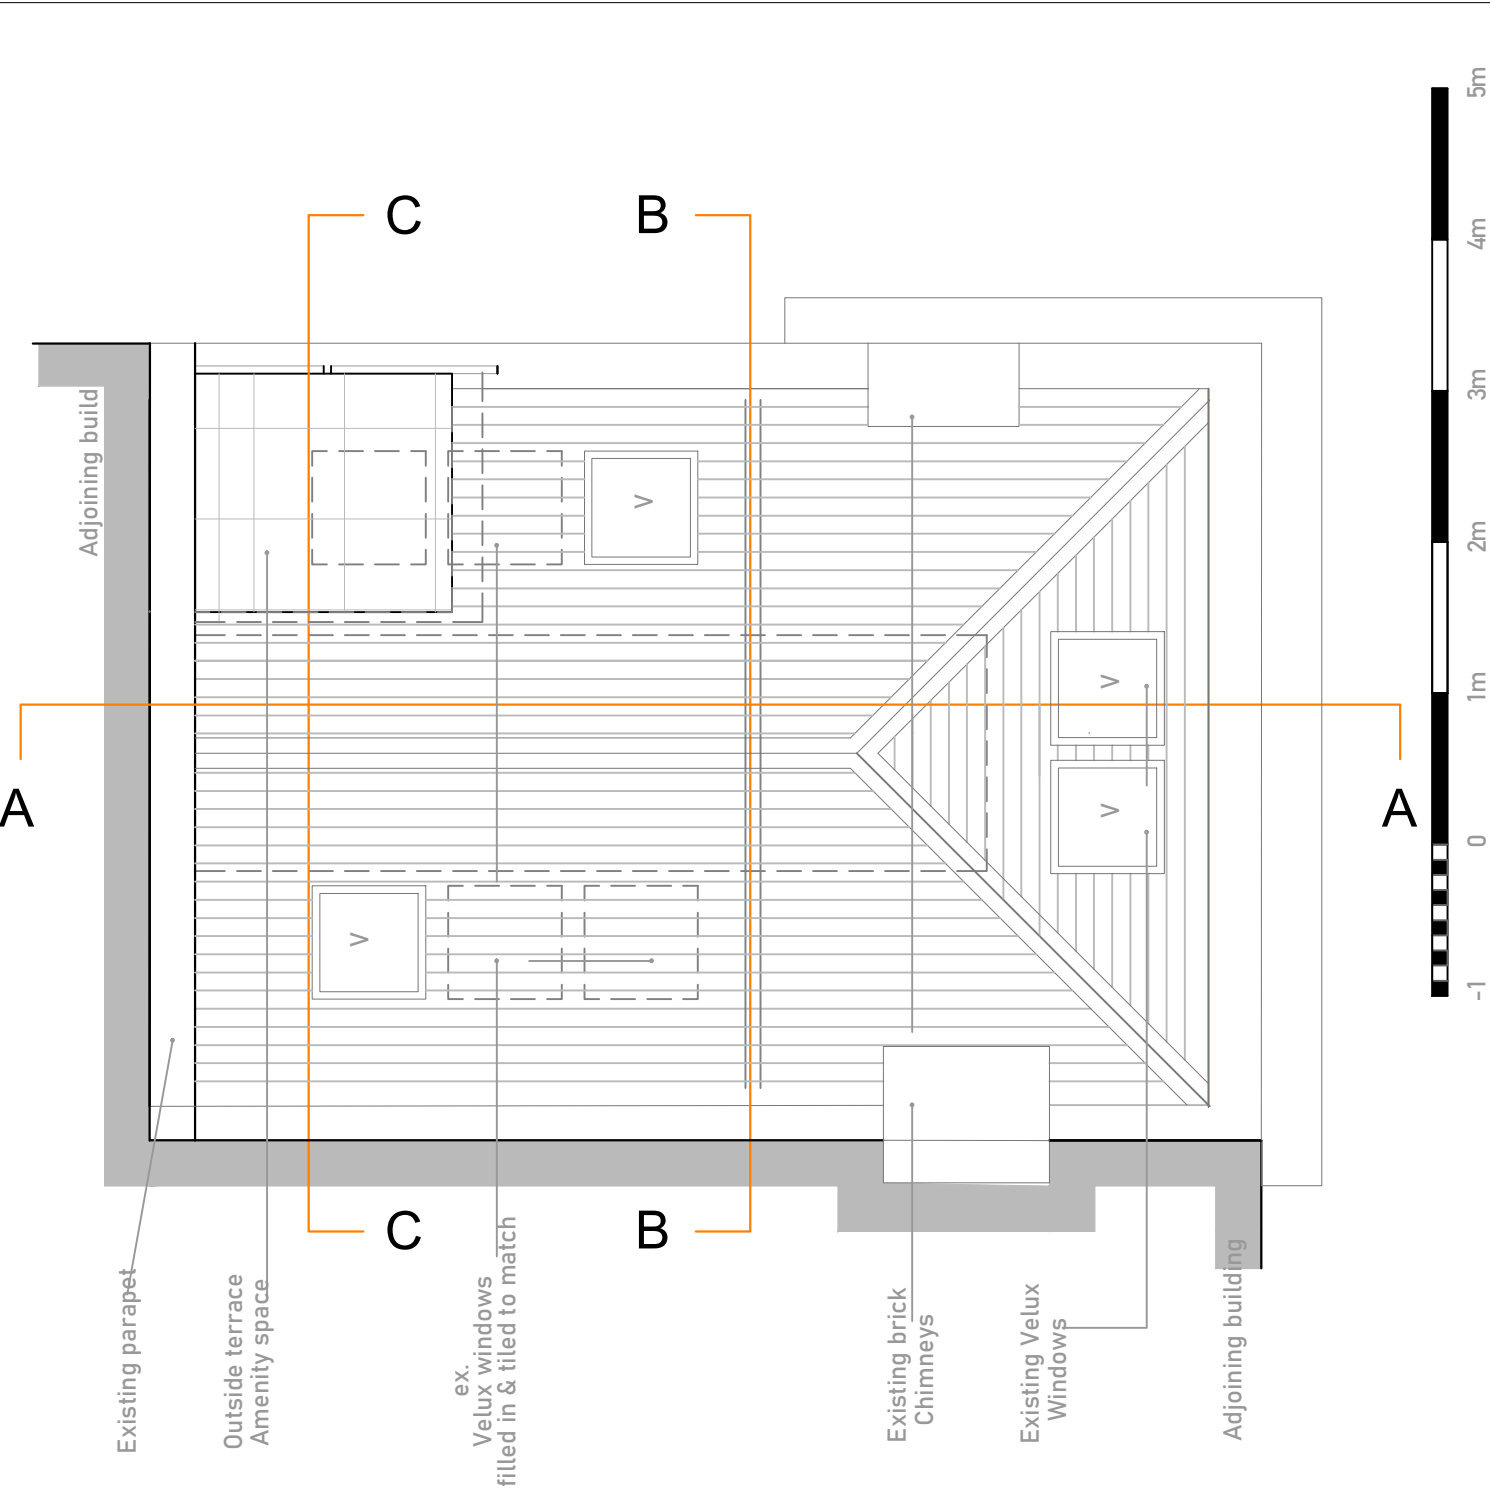

CLIENT SITE	AAIP 55 Newton Street Manchester M11ET	SCALE DATE 1:50 @A3 June 2021	Proposed conversion of office into single dwelling	E.info@lifedesigns.space M.(+34) 608 392 748
PROJECT TITLE		JOB No. 290 DWG No. PL.06 REV. Refuse door Amended Aug 21		

© COPYRIGHT This drawing is protected by copyright, it may not be reproduced in any form or by any means for any purpose, without gaining written permission from Life Designs Architecture. NOTES: 1. This drawing is to be read in conjunction with all relevant Life Designs Architecture. 2. All dimensions are given in millimetres unless stated otherwise. 3. Do not scale from this drawing. All dimensions and levels including any abutment to existing structures to be checked on site prior to commencement. All dimensions in millimetres unless stated otherwise. 4. Work from figured dimensions only. 5. No deviation from details shown on this drawing is allowed without Life Designs Architecture's prior permission in writing. 6. All work is to be carried out in accordance with British Standard Codes of Practice, Statutory requirements and the Contract Documents.