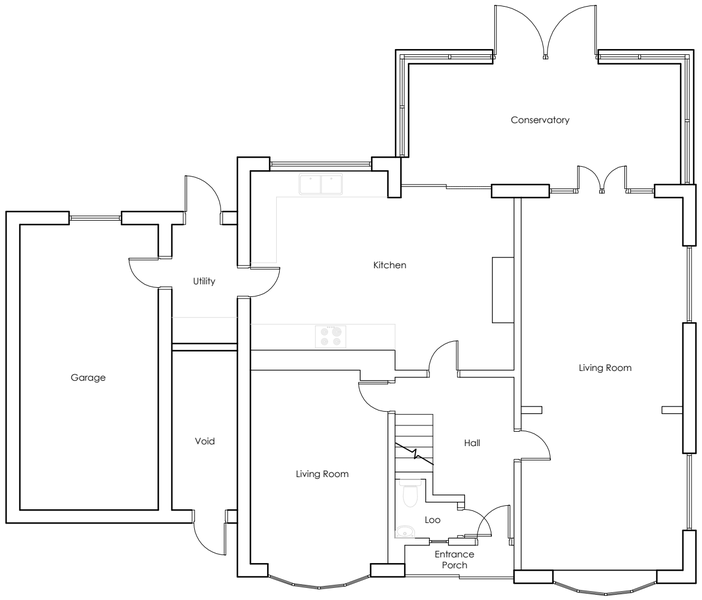

Existing GA Plan

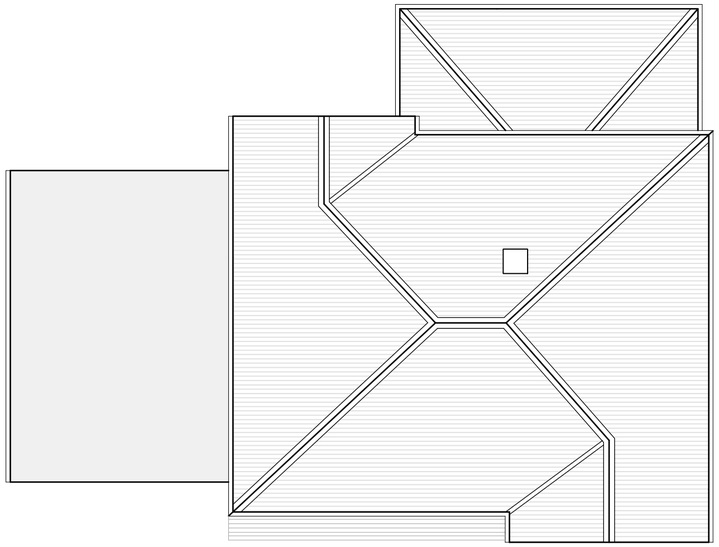

Existing Roof Plan

Existing Front Elevation

Existing Side Elevation

Existing Rear Elevation

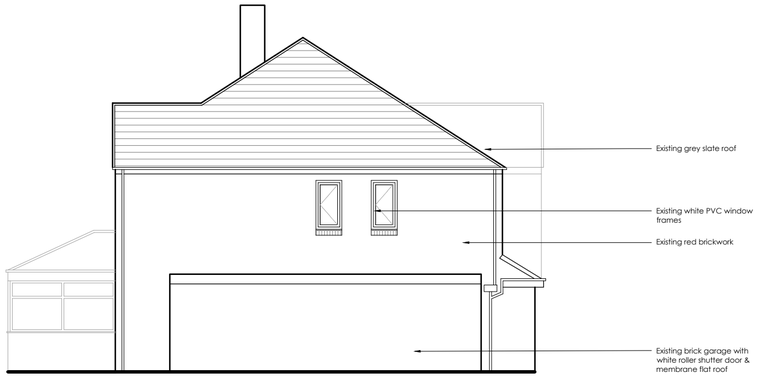

Existing Side Elevation

EXISTING PLANS & ELEVATIONS
SCALE 1:100 @ A2

0 1000 2000 3000 4000 5000mm
SCALE 1:100

NORTH

CAD file reference CAD FILE REFERENCE

Rev	Date	Description	Rev By	Chk'd By
-	dd-mm-yy	----	---	---

Project Title	Proposed Development 4 Saxfield Drive Wythenshawe Manchester M23 1PY		
Client	Mr Andy Parry		
Status	PLANNING		
Scale	1:100		
Date	MAY 21	Drawing Size	A2
Drawing Title	Existing GA Plan & Elevations		
Job-Dwg No	1003-(00) 04	Rev	-

This drawing is copyright and may not be reproduced in whole or part without written authority. Do not scale off this drawing.