


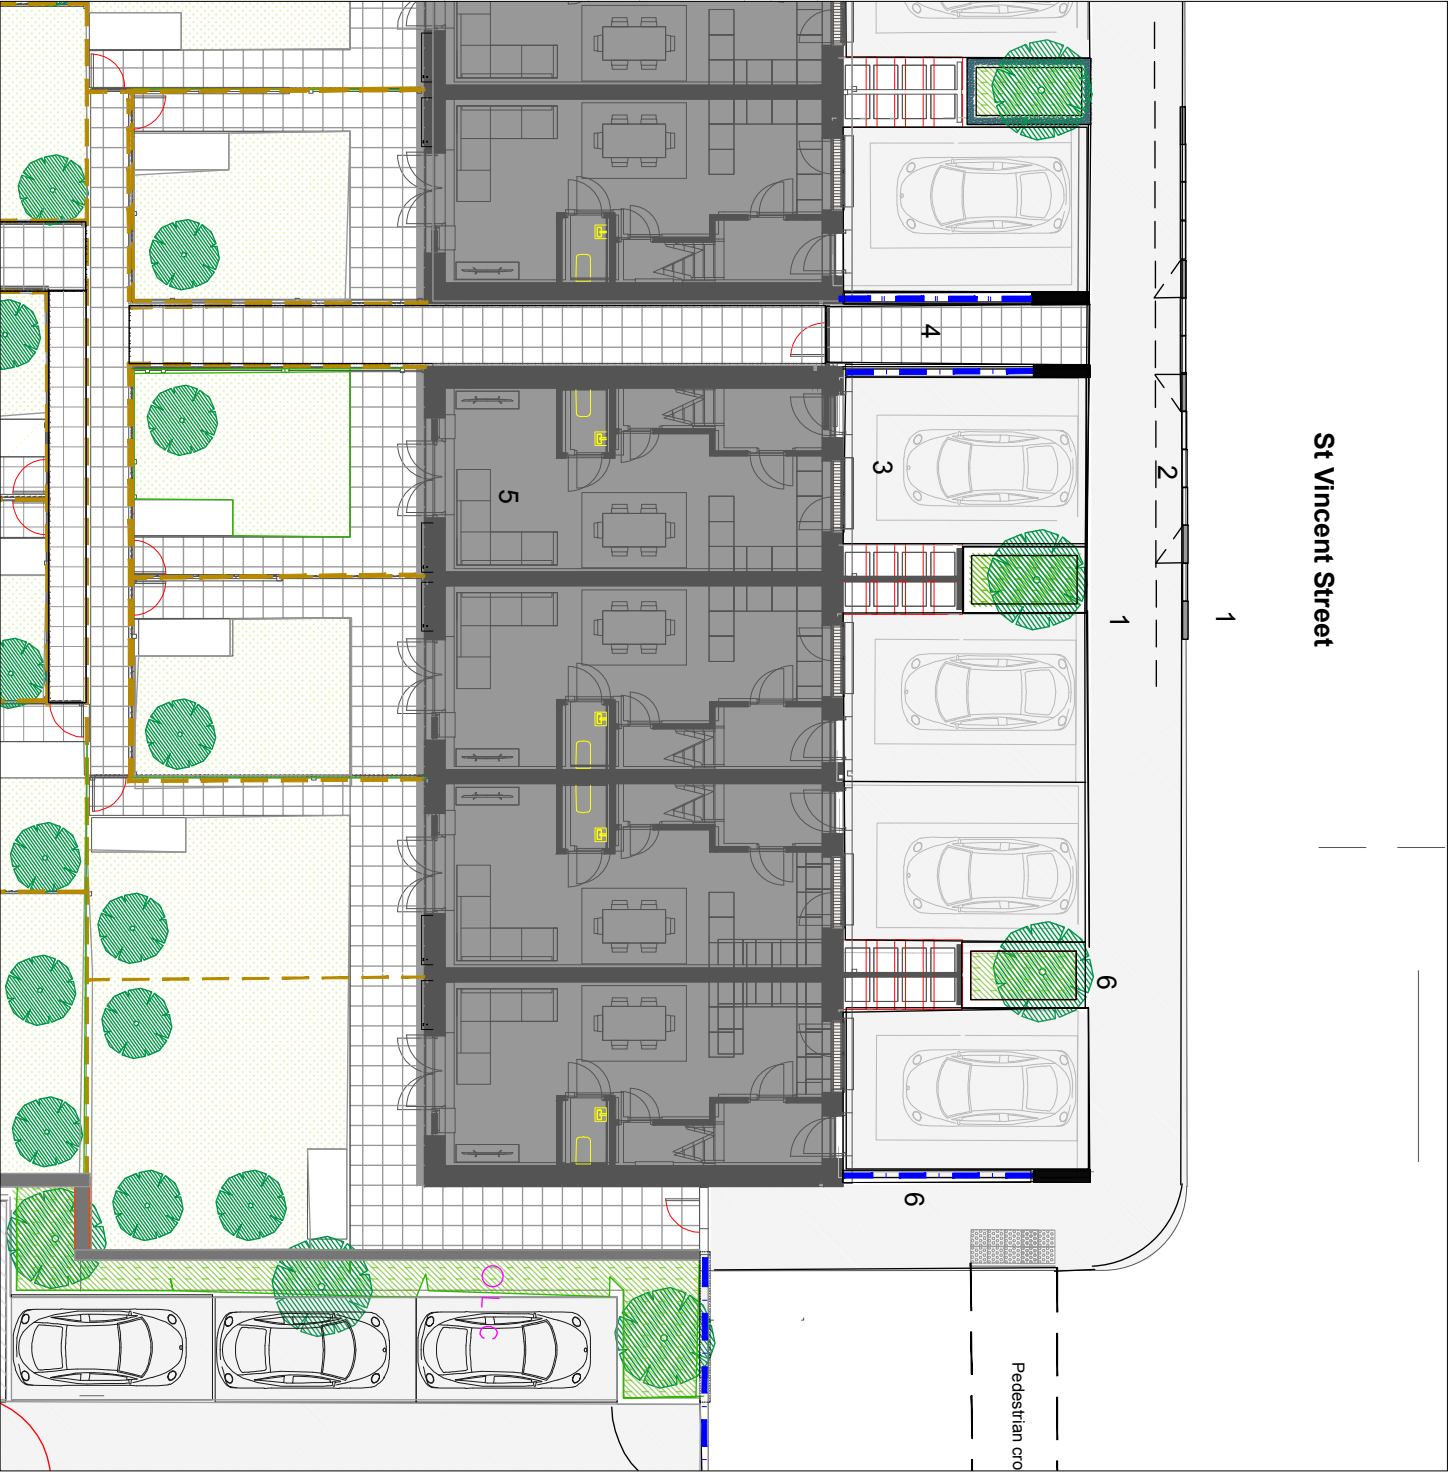

St Vincent Street

1

2

1

4

3

6

6

Pedestrian cro

KEY TO ELEMENTS

1. Macadam Highway and footpath.
2. Dropkerb access to driveways, pcc half battered kerb 125mm upstand to road
3. Driveways in macadam with concrete pinkerb edging
Concrete pin-kerb to back of pavement ,around parking bays and dividing shared driveways.
4. Precast concrete flags to side paths.
5. Brick planter 300-500mm high with ground cover planting and Blossom tree.
6. Type B1 Railings 1150mm height to side boundaries with brick pier and plinth.

PLANNING SUBMISSION

REVISIONS

As issued for garden boundary arrangement 17/05/21

Stephen Martlew Landscape Architecture
Unit 2 80 Loom Street Manchester M4 6AN
TELEPHONE 0161 907 3328

DRAWING TITLE	DRIVEWAY AND PARKING DETAIL PLAN
DRAWING No	1907/p/102
PROJECT	DOWNLEY DRIVE
CLIENT	Great Places Business
SCALE	1:125 @ A3
DATE	March 2021
DRAWN	PG
CHECKED	SM
REVISION	A