





Proposed Side Elevation

Proposed Front Elevation


Proposed Rear Elevation

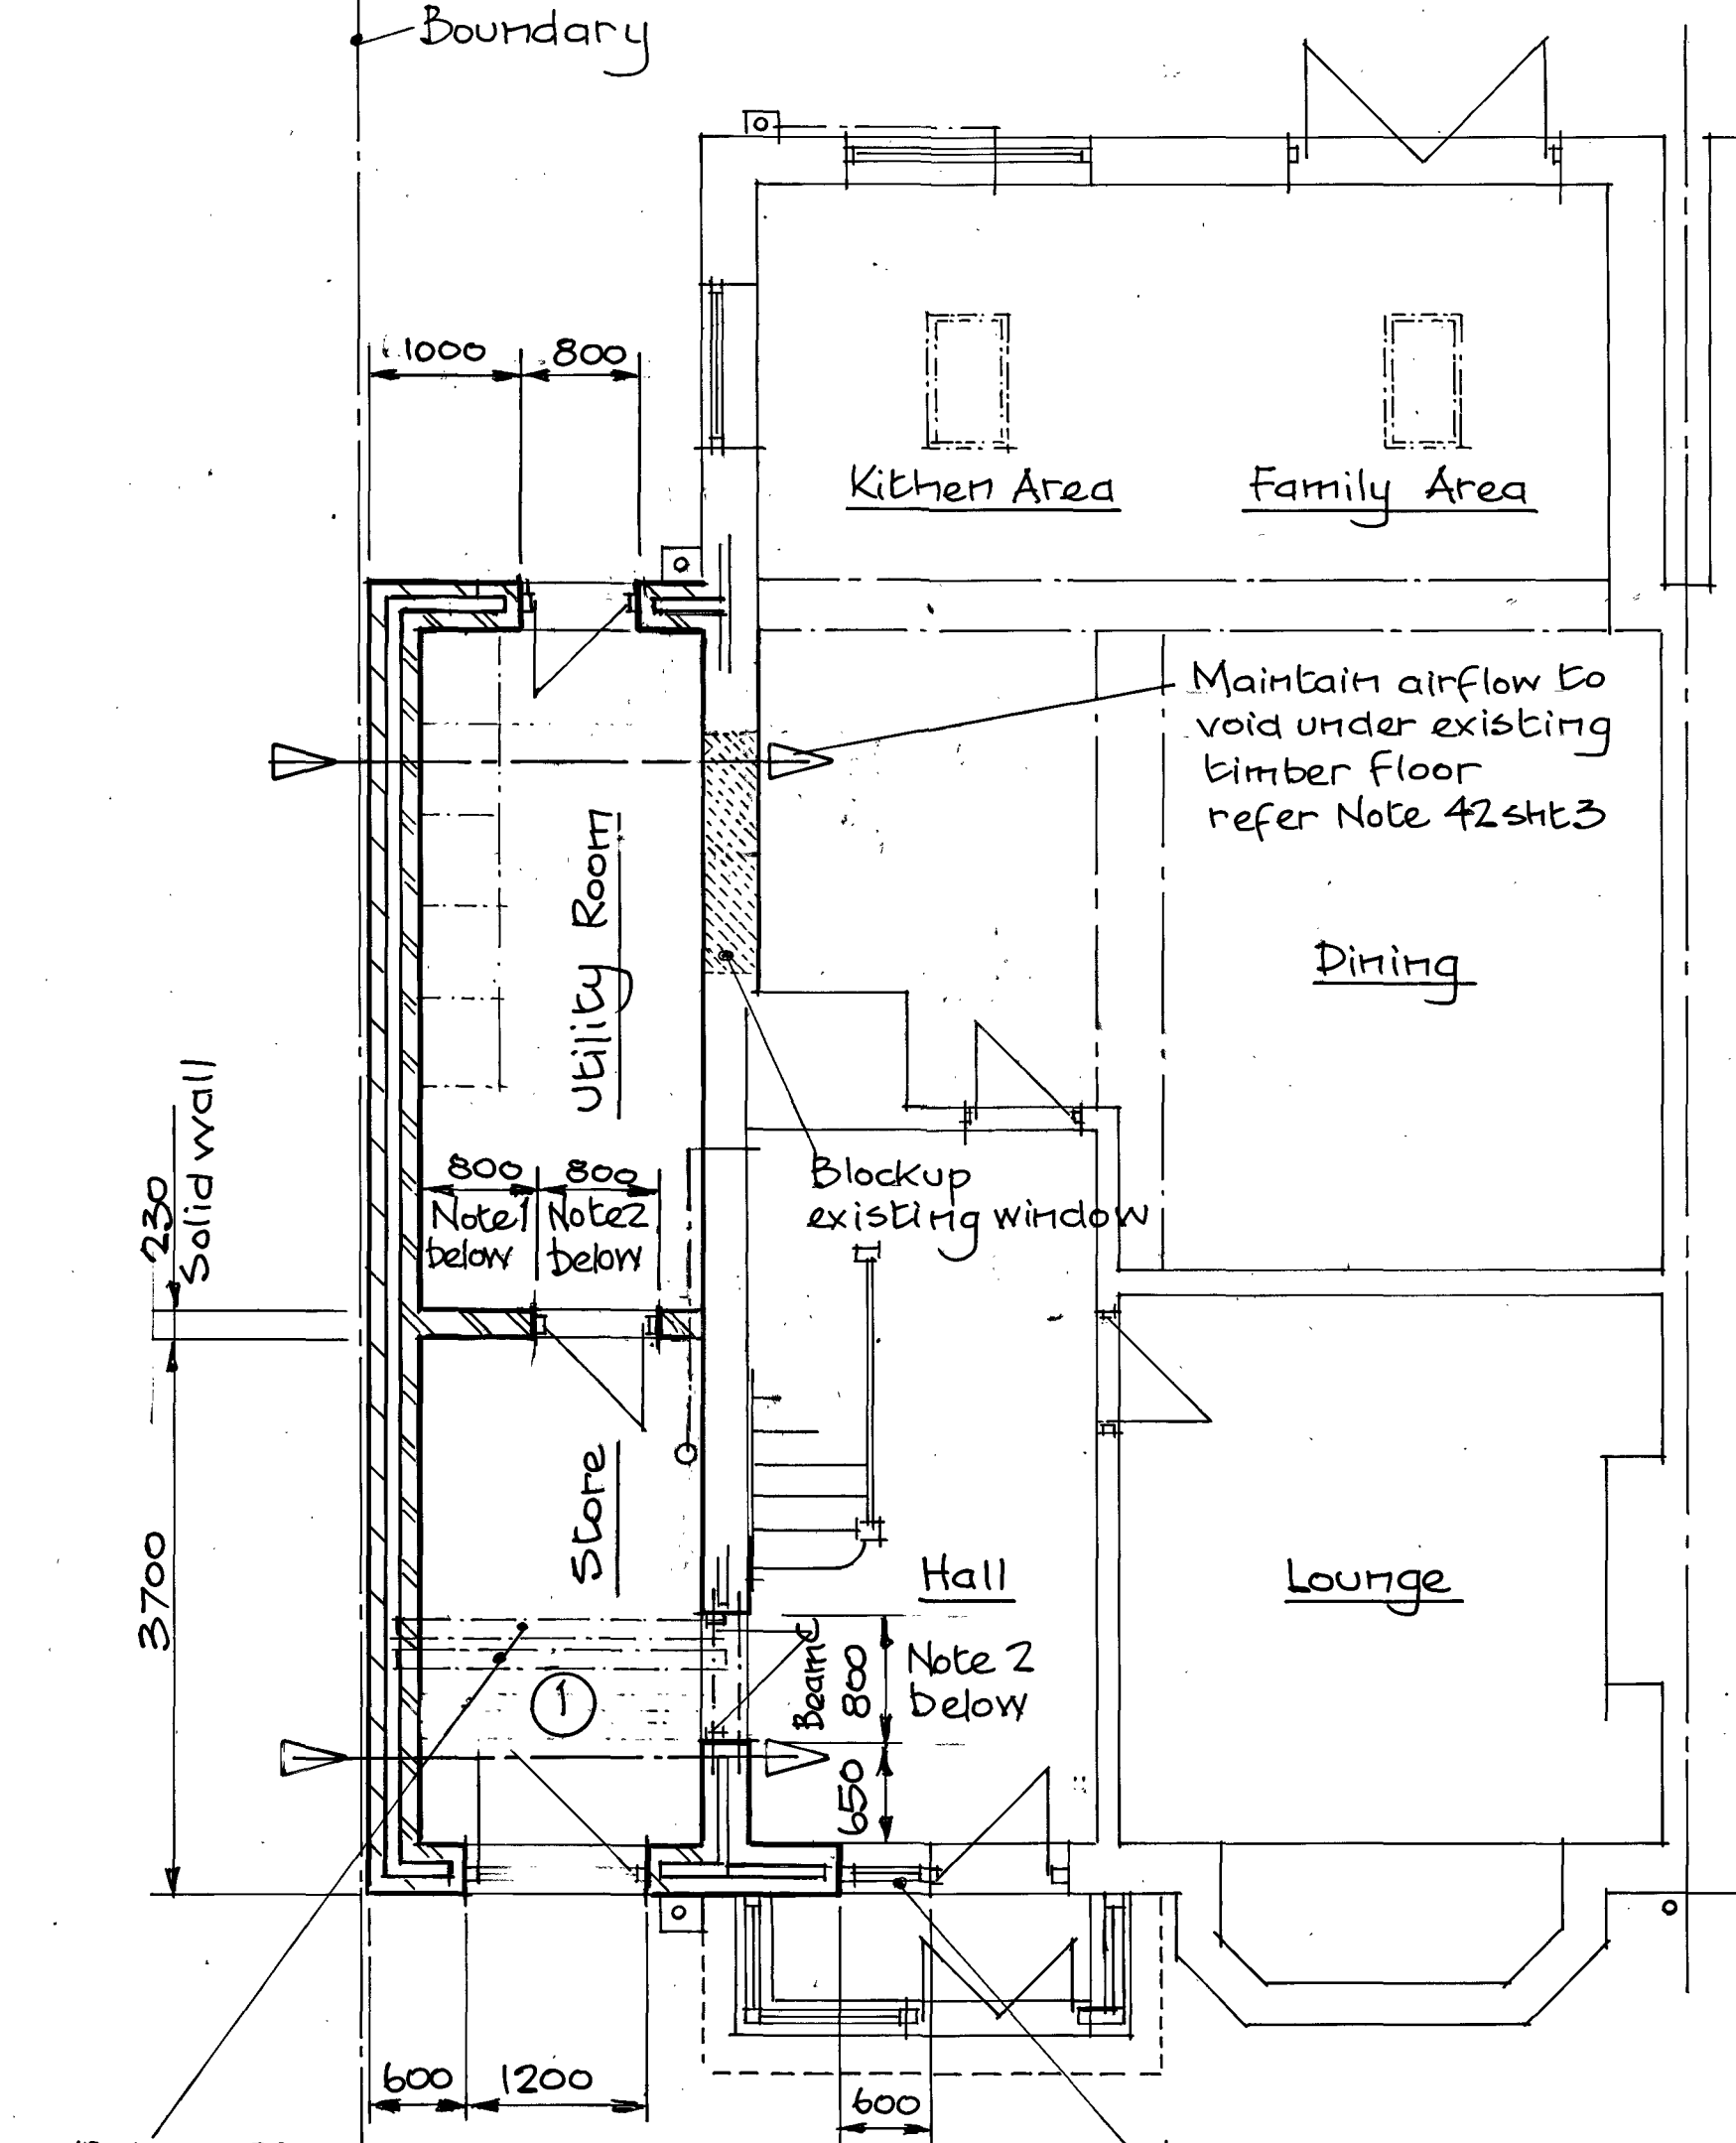

Proposed Ground Floor Plan

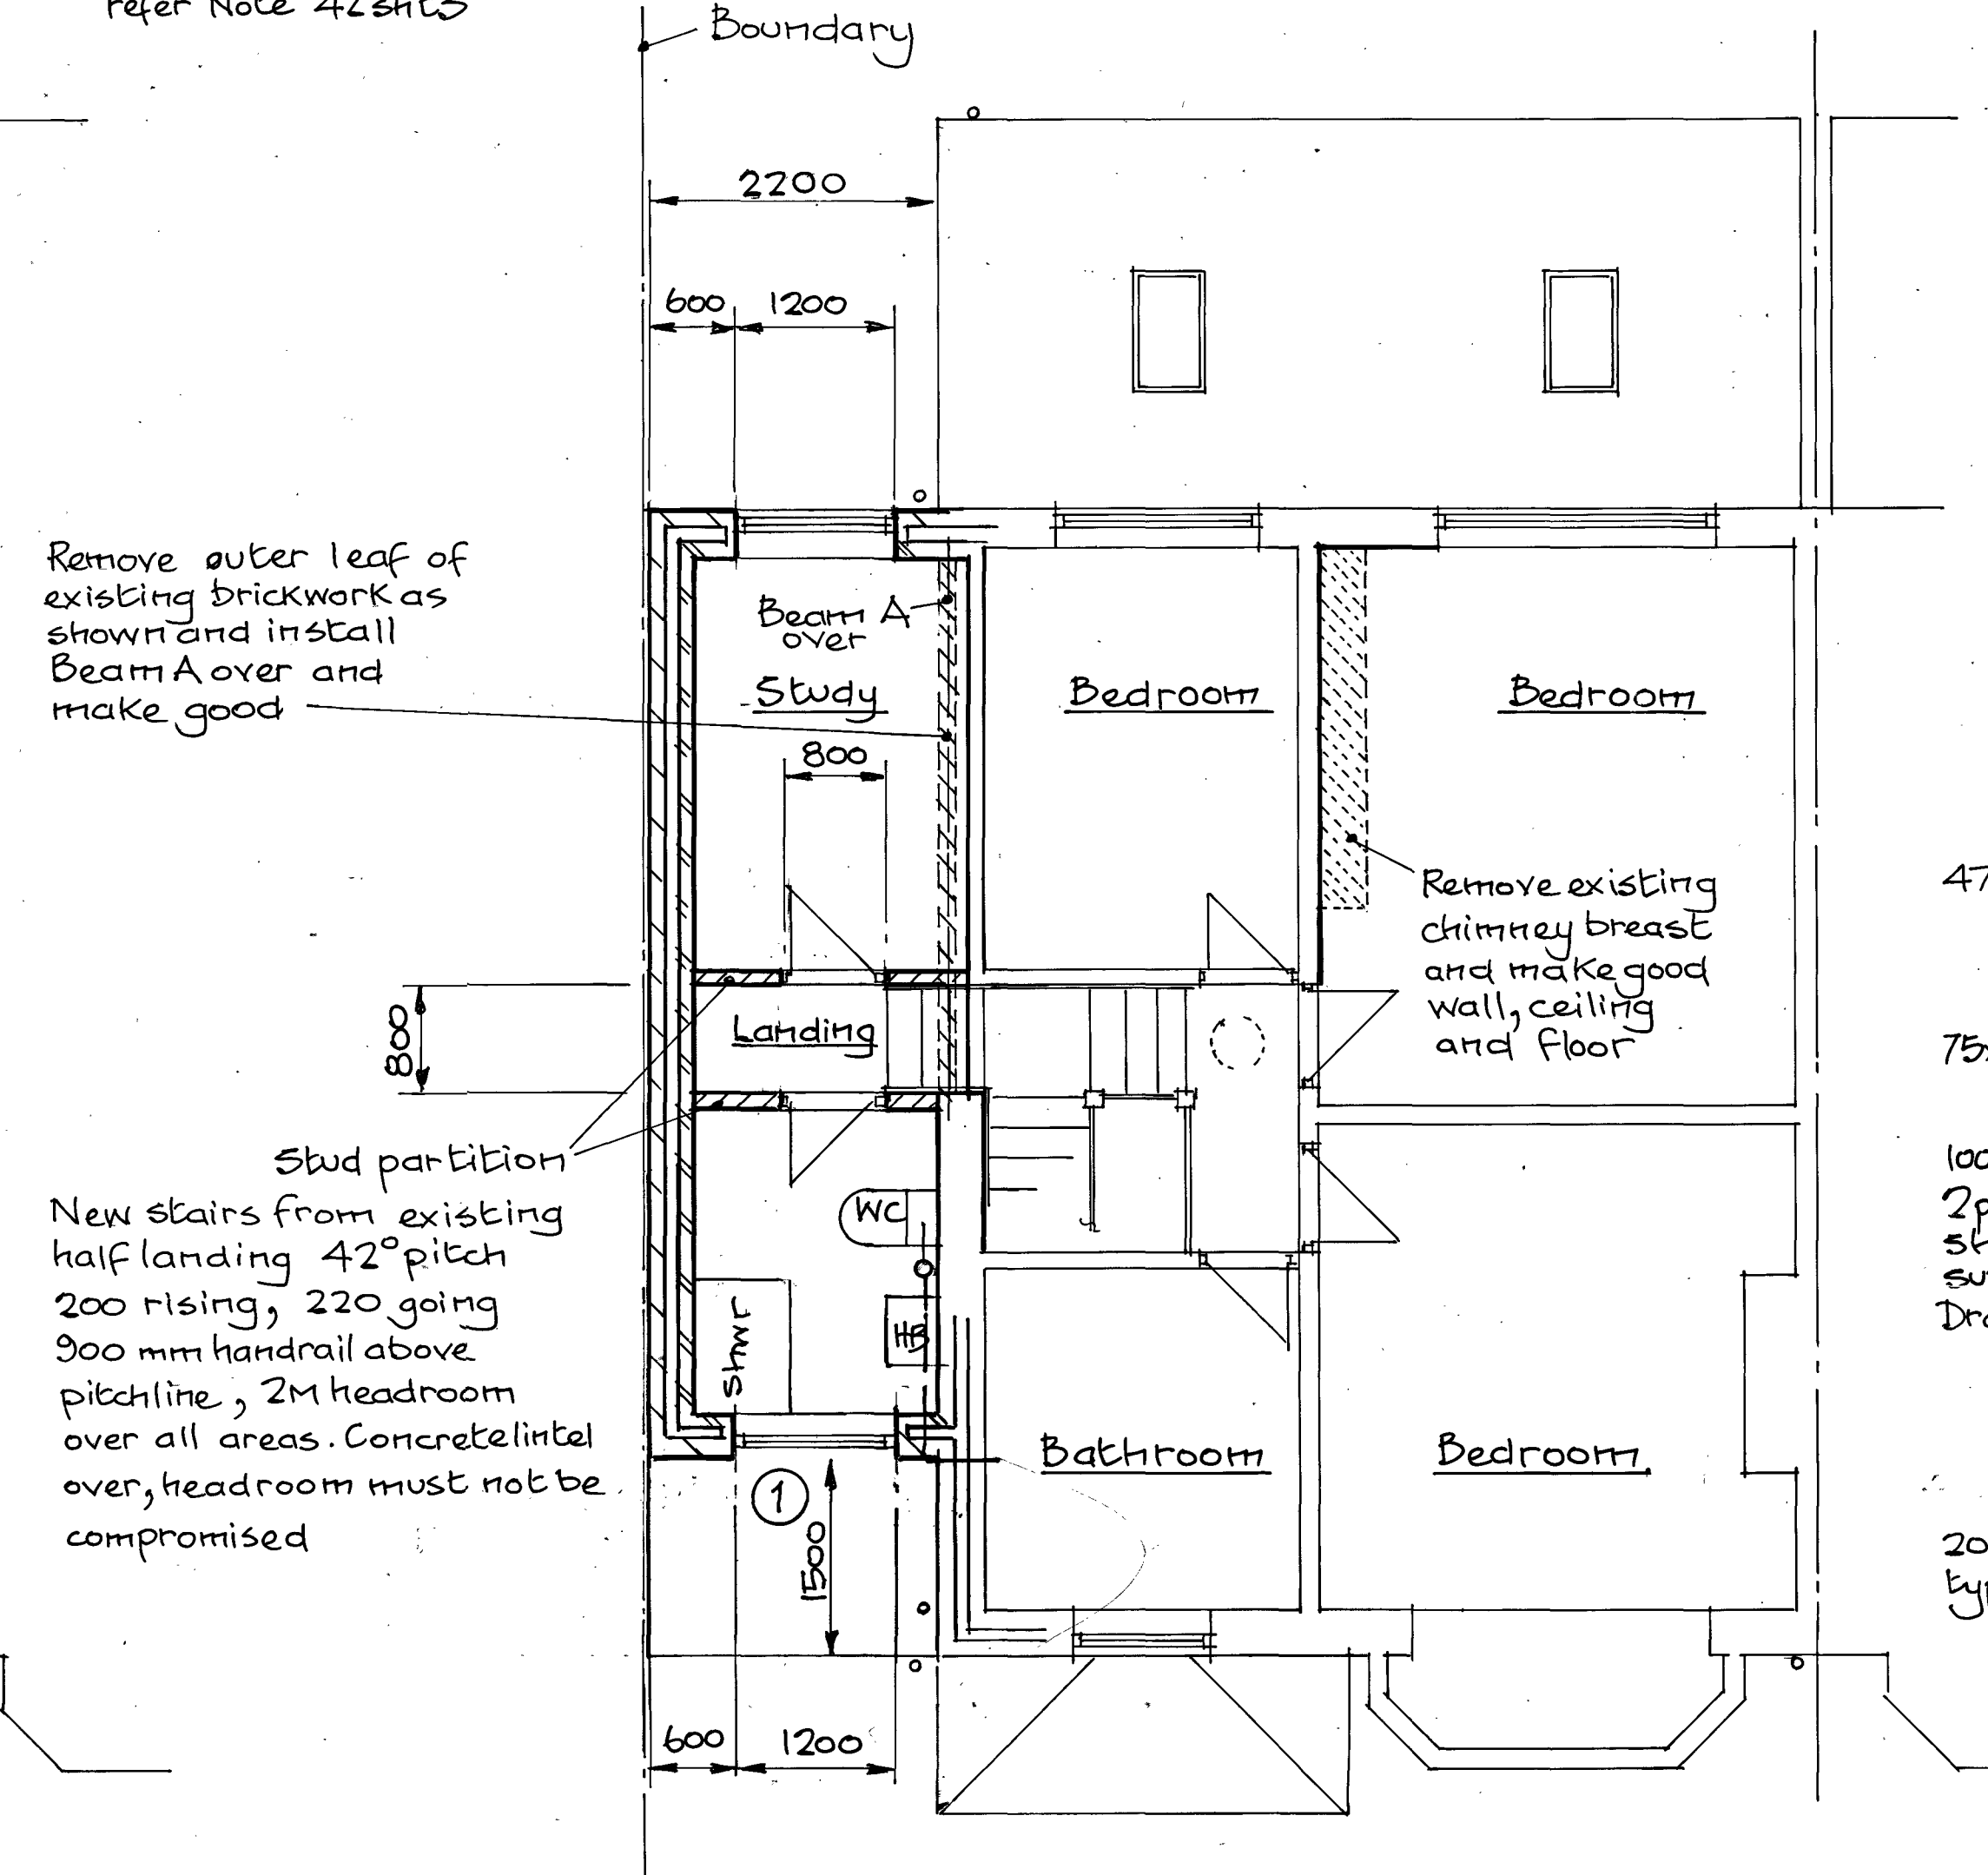

Proposed First Floor Plan

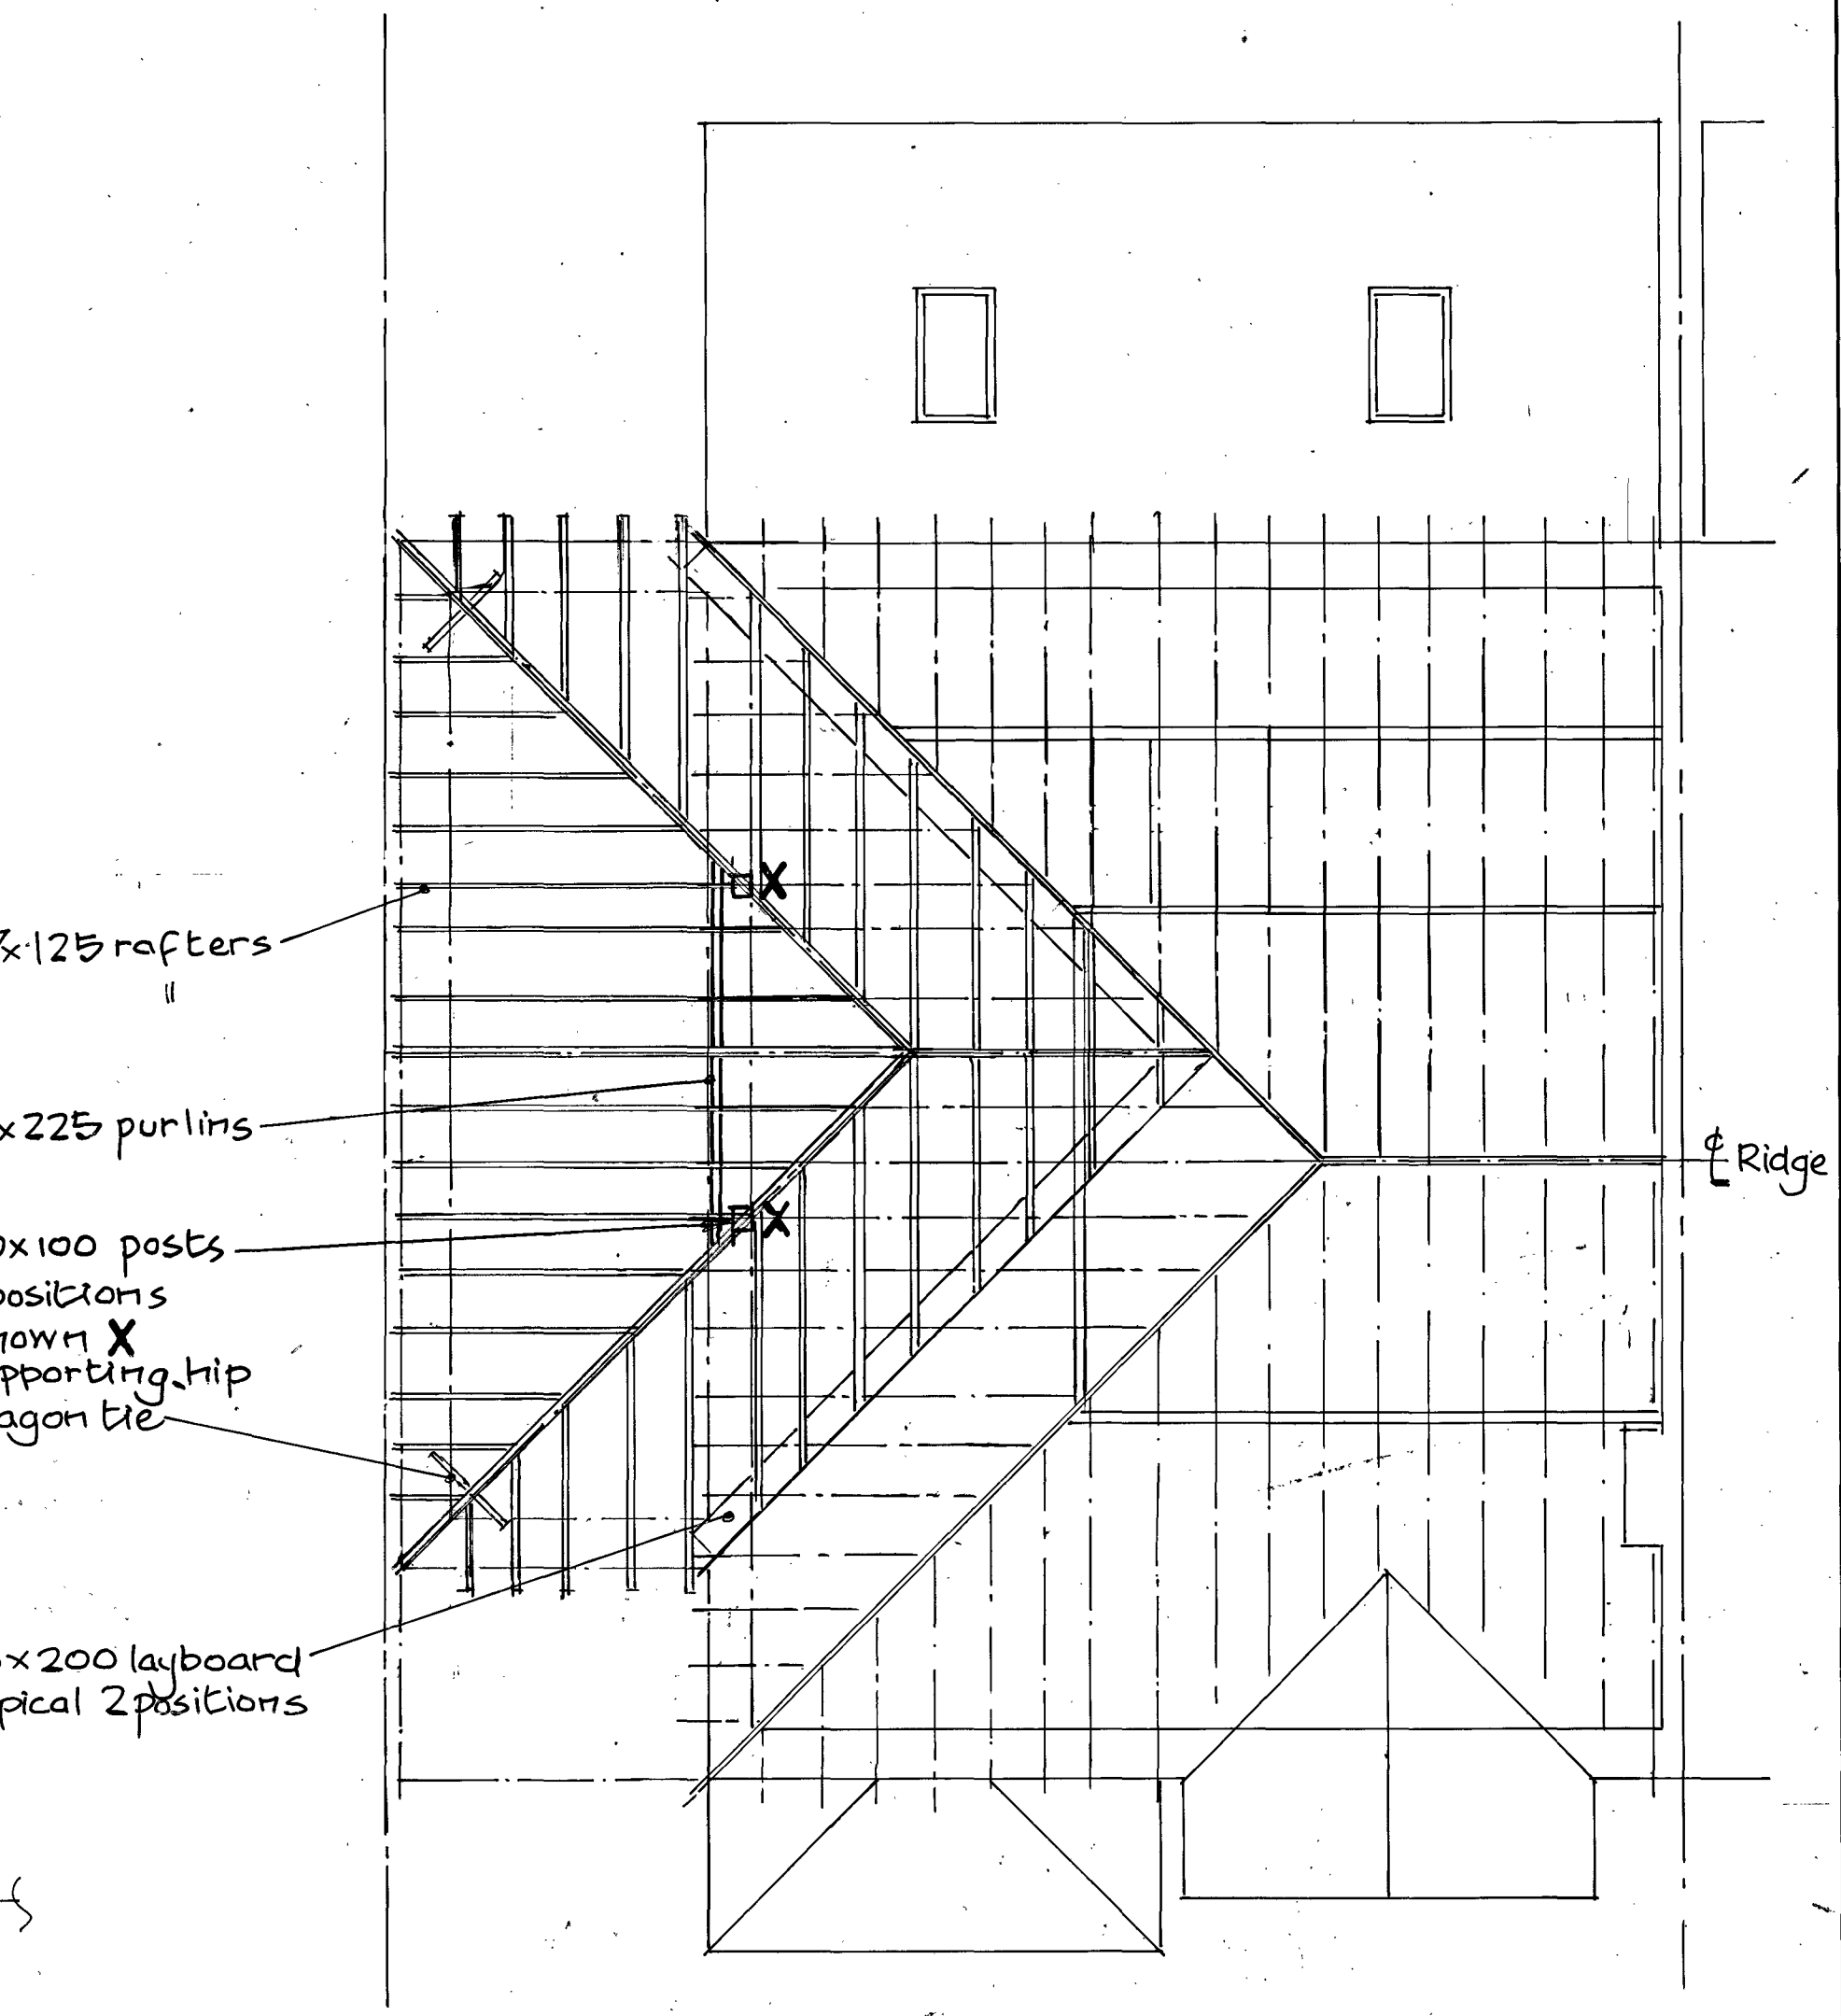

① Plan of Roof Timbers

2nd Naylor R9 concrete lintels over lintels must not bridge cavity Alternative option Beam B refer sht 5 of calcs

Note 1- Internal wall between the Utility Room and the Store to be built off suitable foundations and insulated to provide a μ value of 0.28 W/m²K

Note 2- FD30 doors to be fitted with self closing mechanisms between Store and Utility and Hall and Store

Drg N° 21/MK/1001-2-3

Proposed Two Storey Extension to the Side at - 13 Woodside Road M16 OBS for - Mr & Mrs Key

Drawn - TJ Gill; Date - 22/3/21 Scale - 1:50 vob; sht 2 of 3 shts

① Revised to include Planning comments