




DO NOT SCALE FROM THIS DRAWING. USE GIVEN DIMENSIONS ONLY.
ALL DIMENSIONS ARE TO BE CHECKED ON SITE BY THE CONTRACTOR.
ANY DIMENSIONAL DISCREPANCIES TO BE REPORTED BACK TO HEALEY
CONSULTING PRIOR TO PROCEEDING WITH CONSTRUCTION

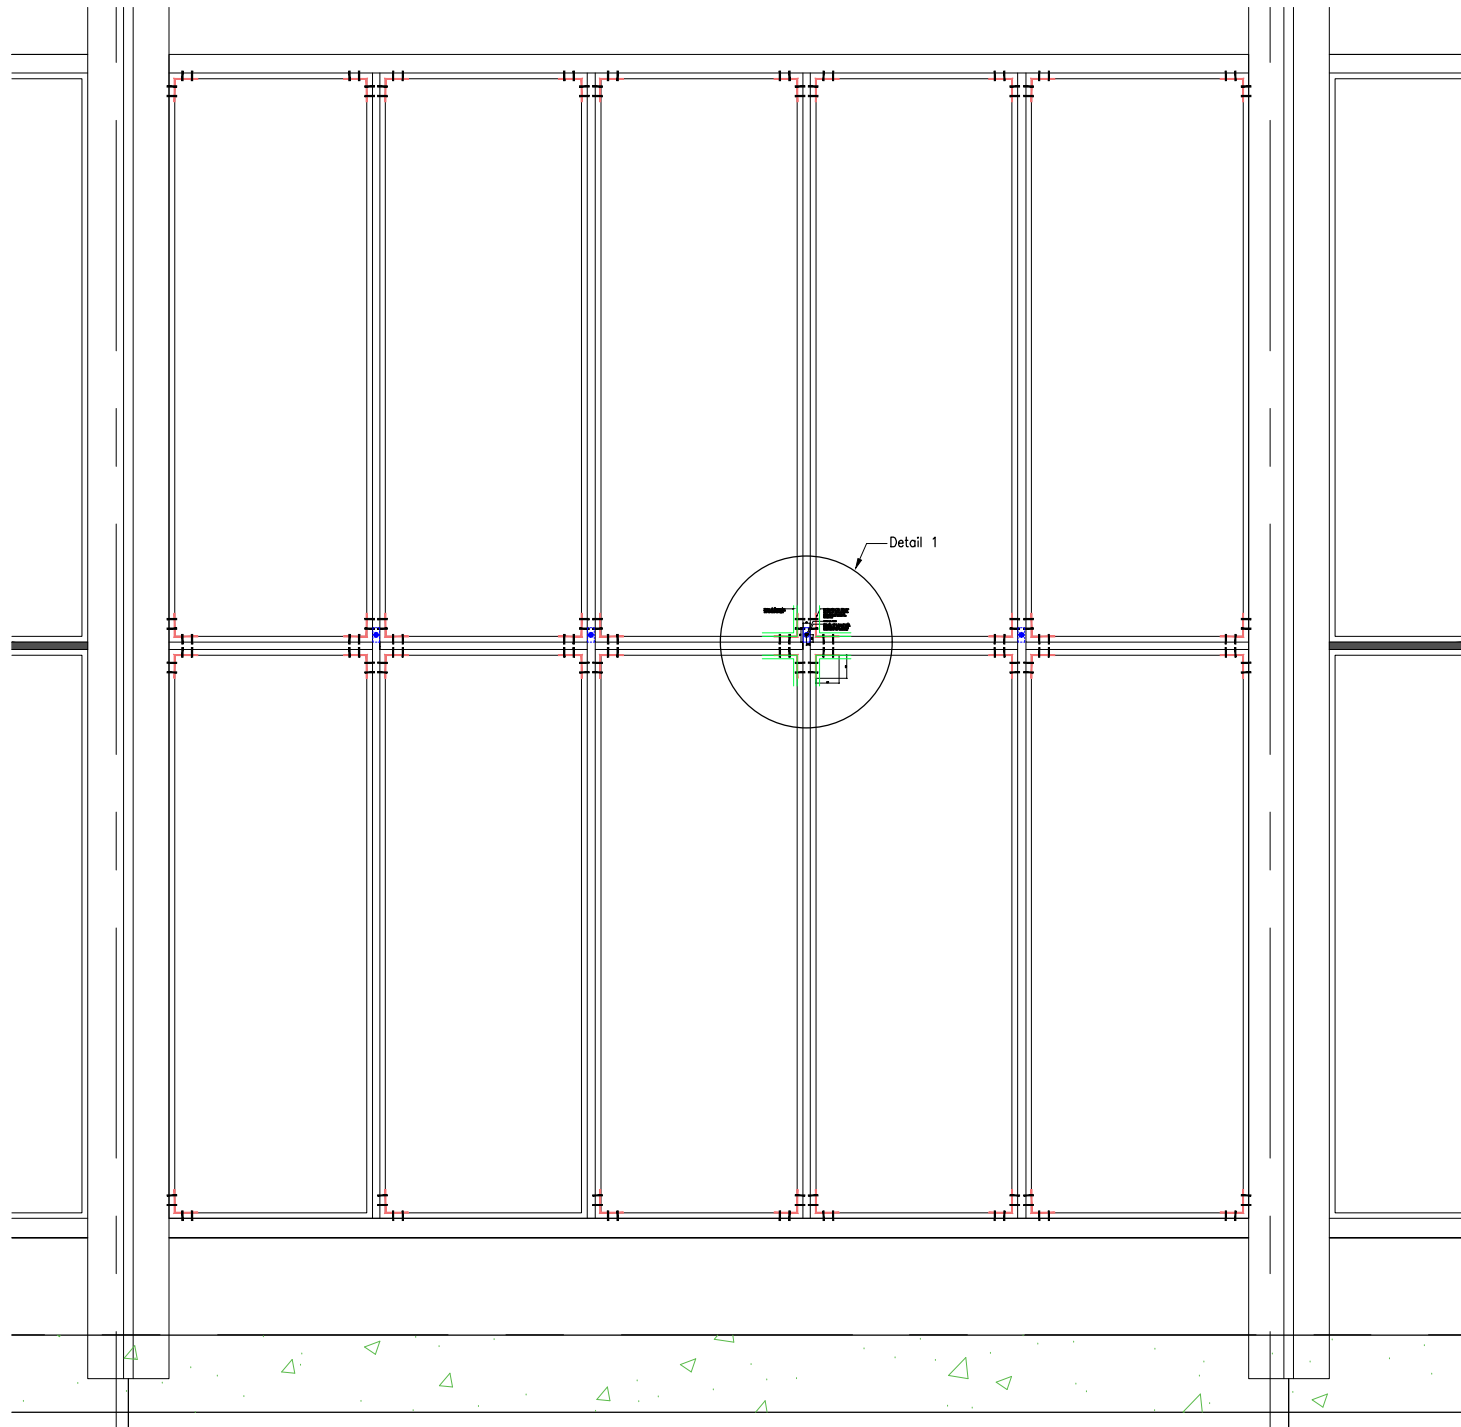


TYPICAL BAY (1:20@A1)

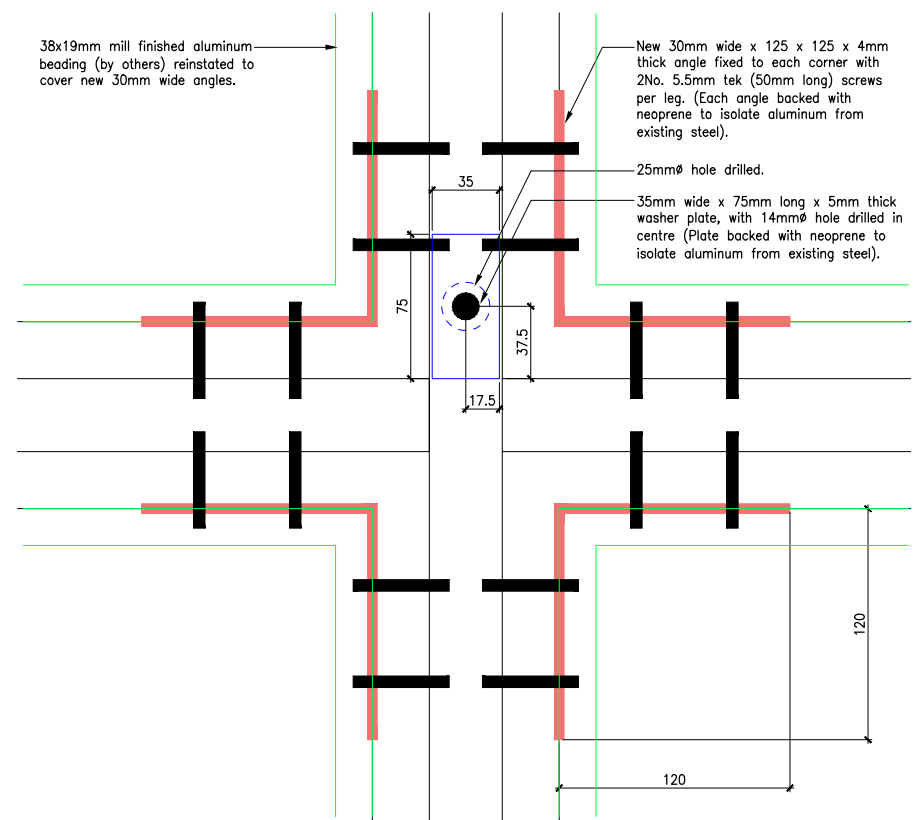


TYPICAL DETAIL 1 (FRONT) - SCALE: 1:2@A1

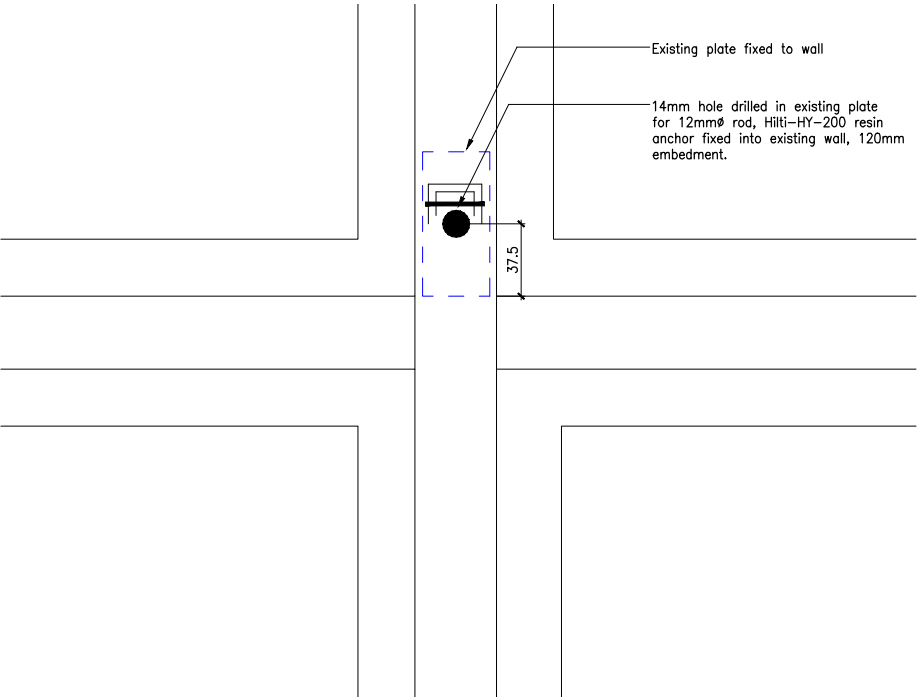


TYPICAL DETAIL 1 (FRONT) - SCALE: 1:2@A1

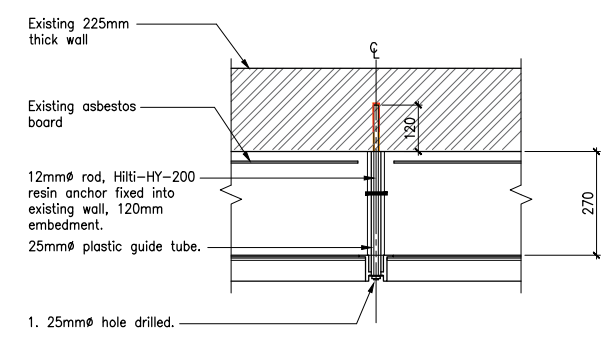

STAGE 1 (1:10@A1)

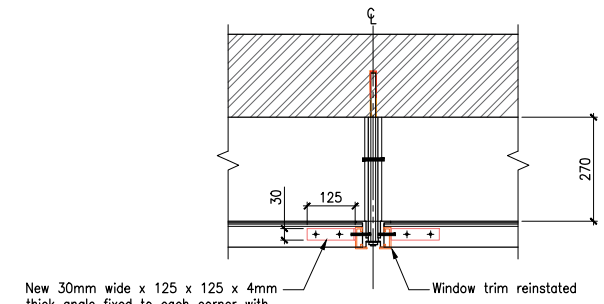

STAGE 2 (1:10@A1)

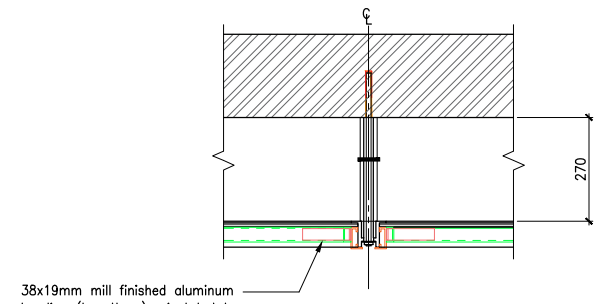

STAGE 3 (1:10@A1)

ARCHITECT / CLIENT			
RUSSELLS WBHO			
PROJECT			
NEW CENTURY HALL MANCHESTER			
TITLE		DRAWN BY	
SADLERS YARD DETAIL TO EXISTING CURTAIN WALL		CR	
DATE		27.04.21	
SCALE		SHOWN@A1	
DRAWING NO.		REVISION	
HC-19356-(20)-45		B	
HEALEY CONSULTING Brunel House 63 Dale Street M16 3JN Tel: 01706 343961 Fax: 01706 343981 email: office@healeyconsulting.co.uk copyright: Healey Consulting			
 HEALEY consulting structural engineering consultants			