


This drawing is the copyright of LDM Design.
All dimensions to be checked on site.
Do not scale.
All levels to be checked on site and refer to Ordnance
Survey Datum Newlyn unless alternative datum given.
All errors and omissions to be reported to the Architect
prior to commencement.
This drawing must be read in conjunction with the relevant
specification clauses.
This drawing must not be used on site unless issued for
construction.

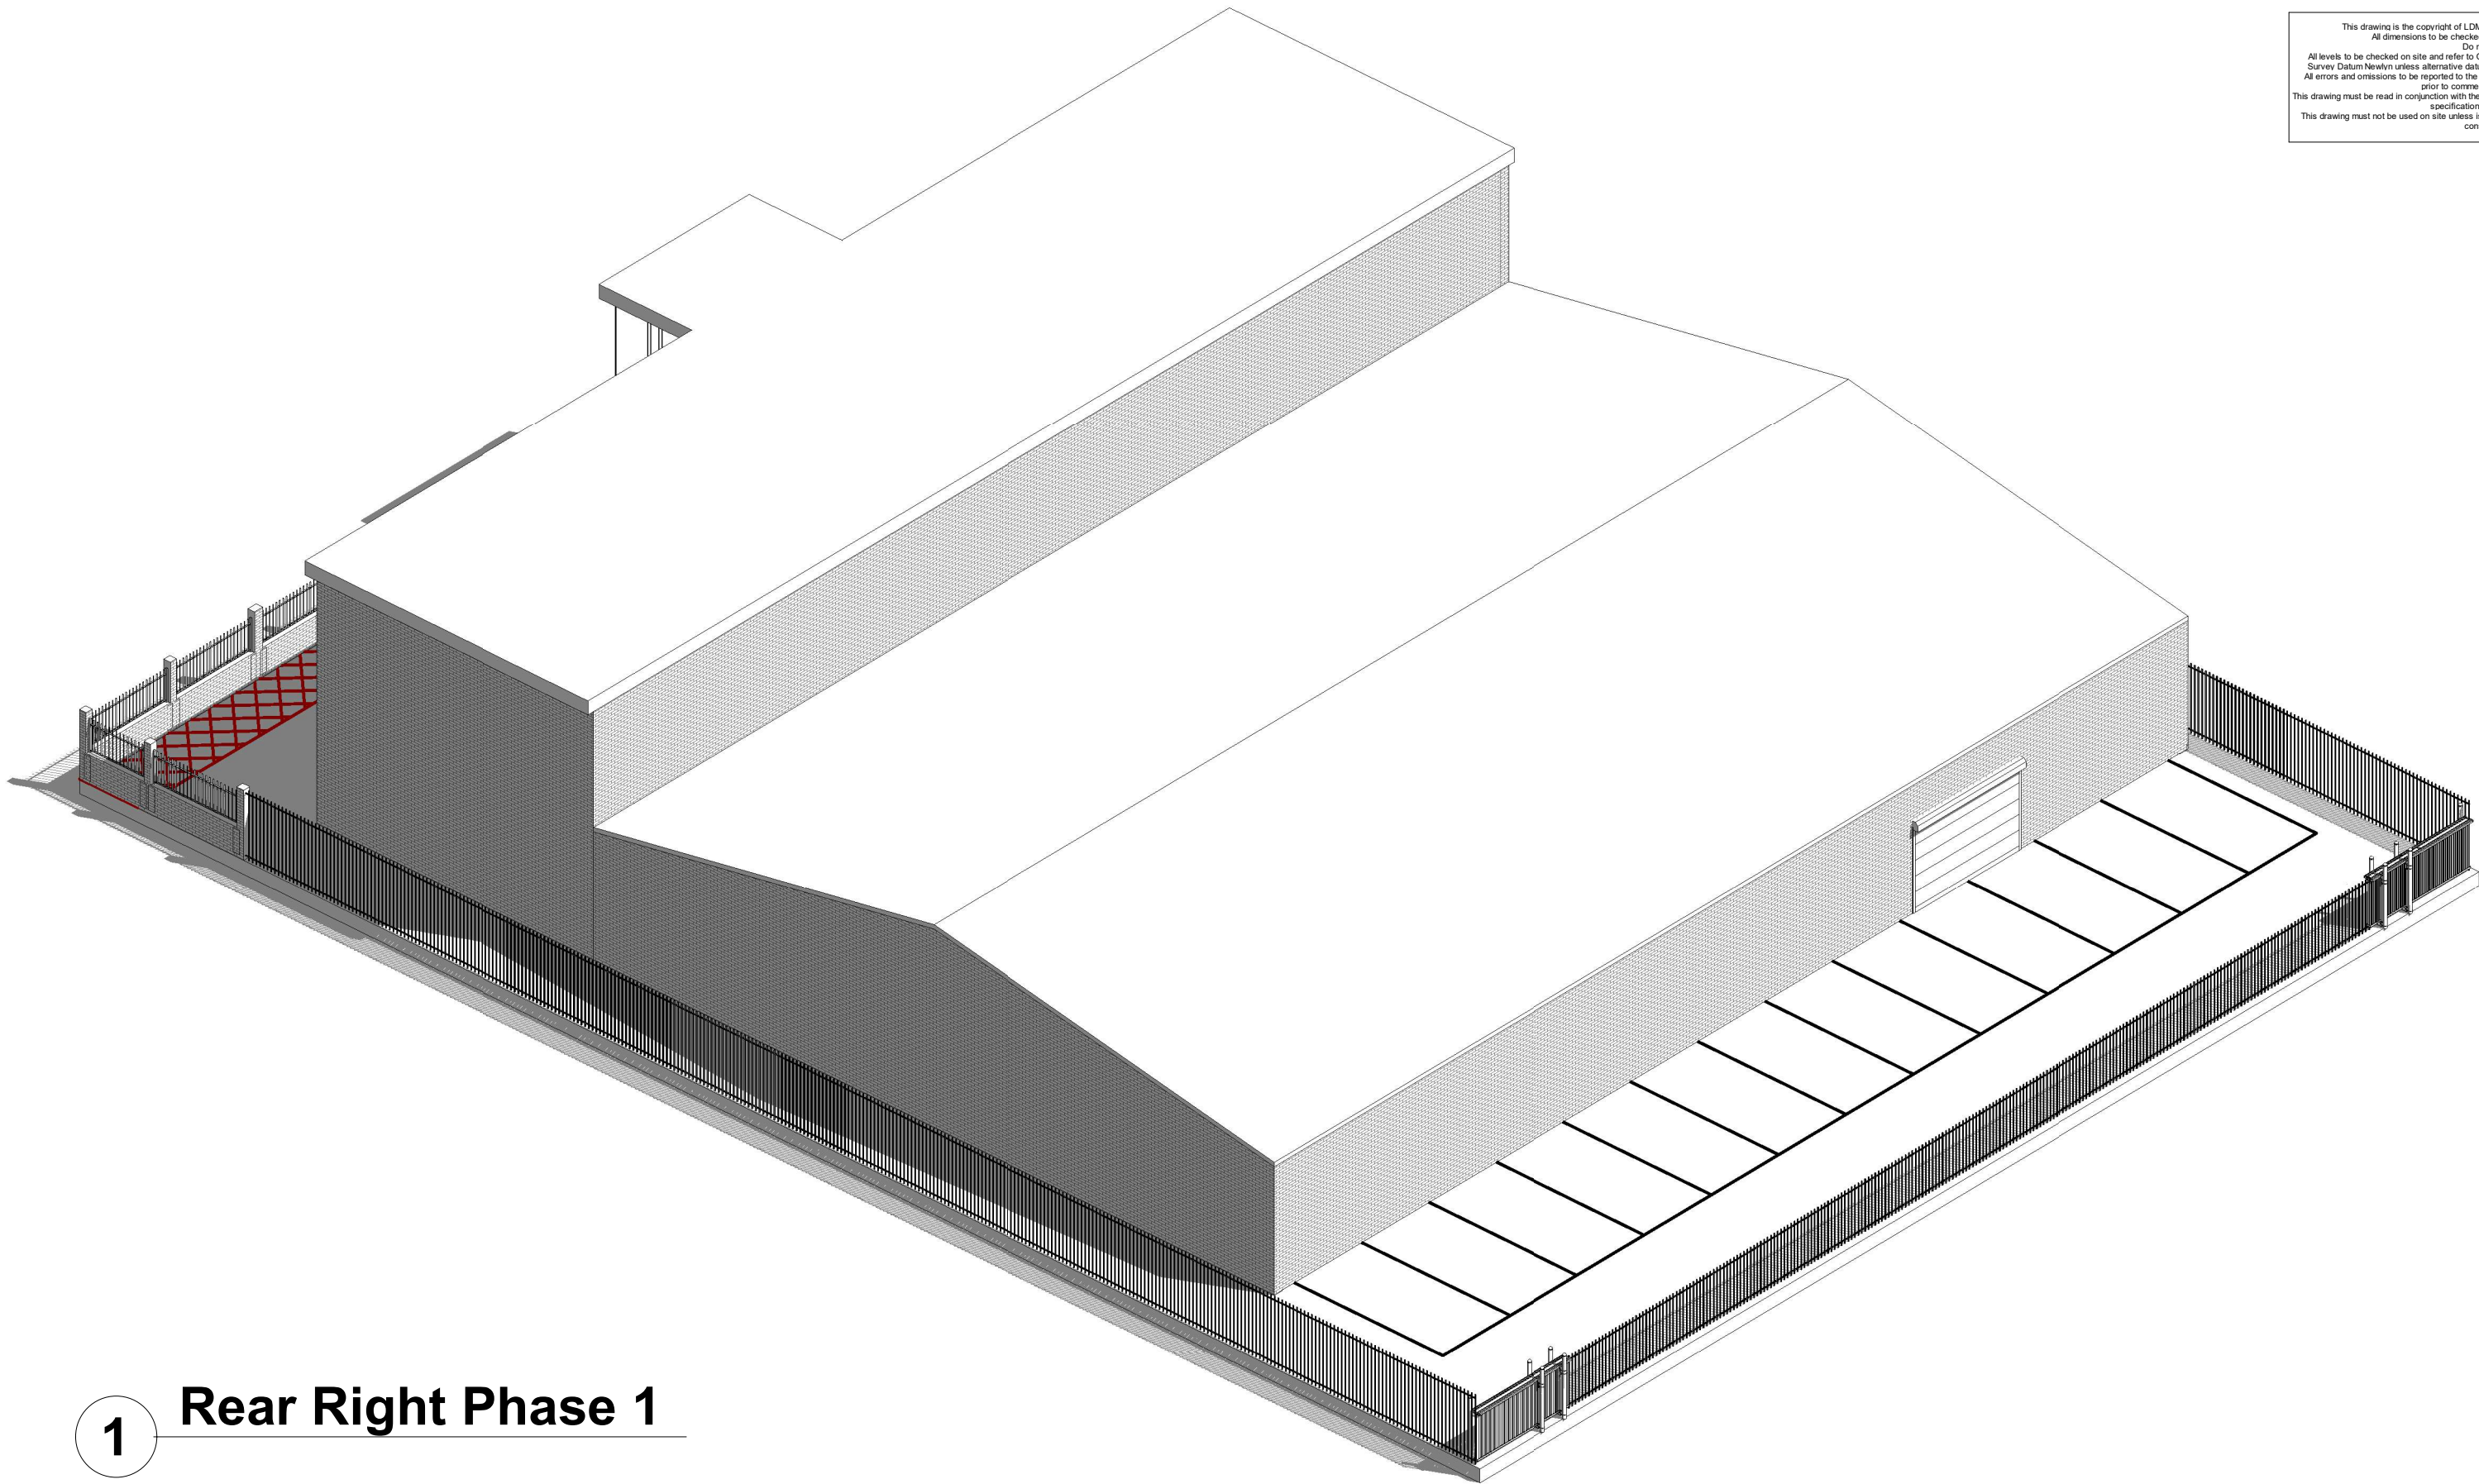

1 Rear Right Phase 1



LDM Design

PROJECT		CLIENT		
171 Cheetham Hill Road, M8 8LG		Moyee Investment Limited		
SHEET		Scale (@ A3)		
Rear Right Phase 1		Drawn by	JG	DRAWING NUMBER
		Checked by	ST	PS302
				REV
				E