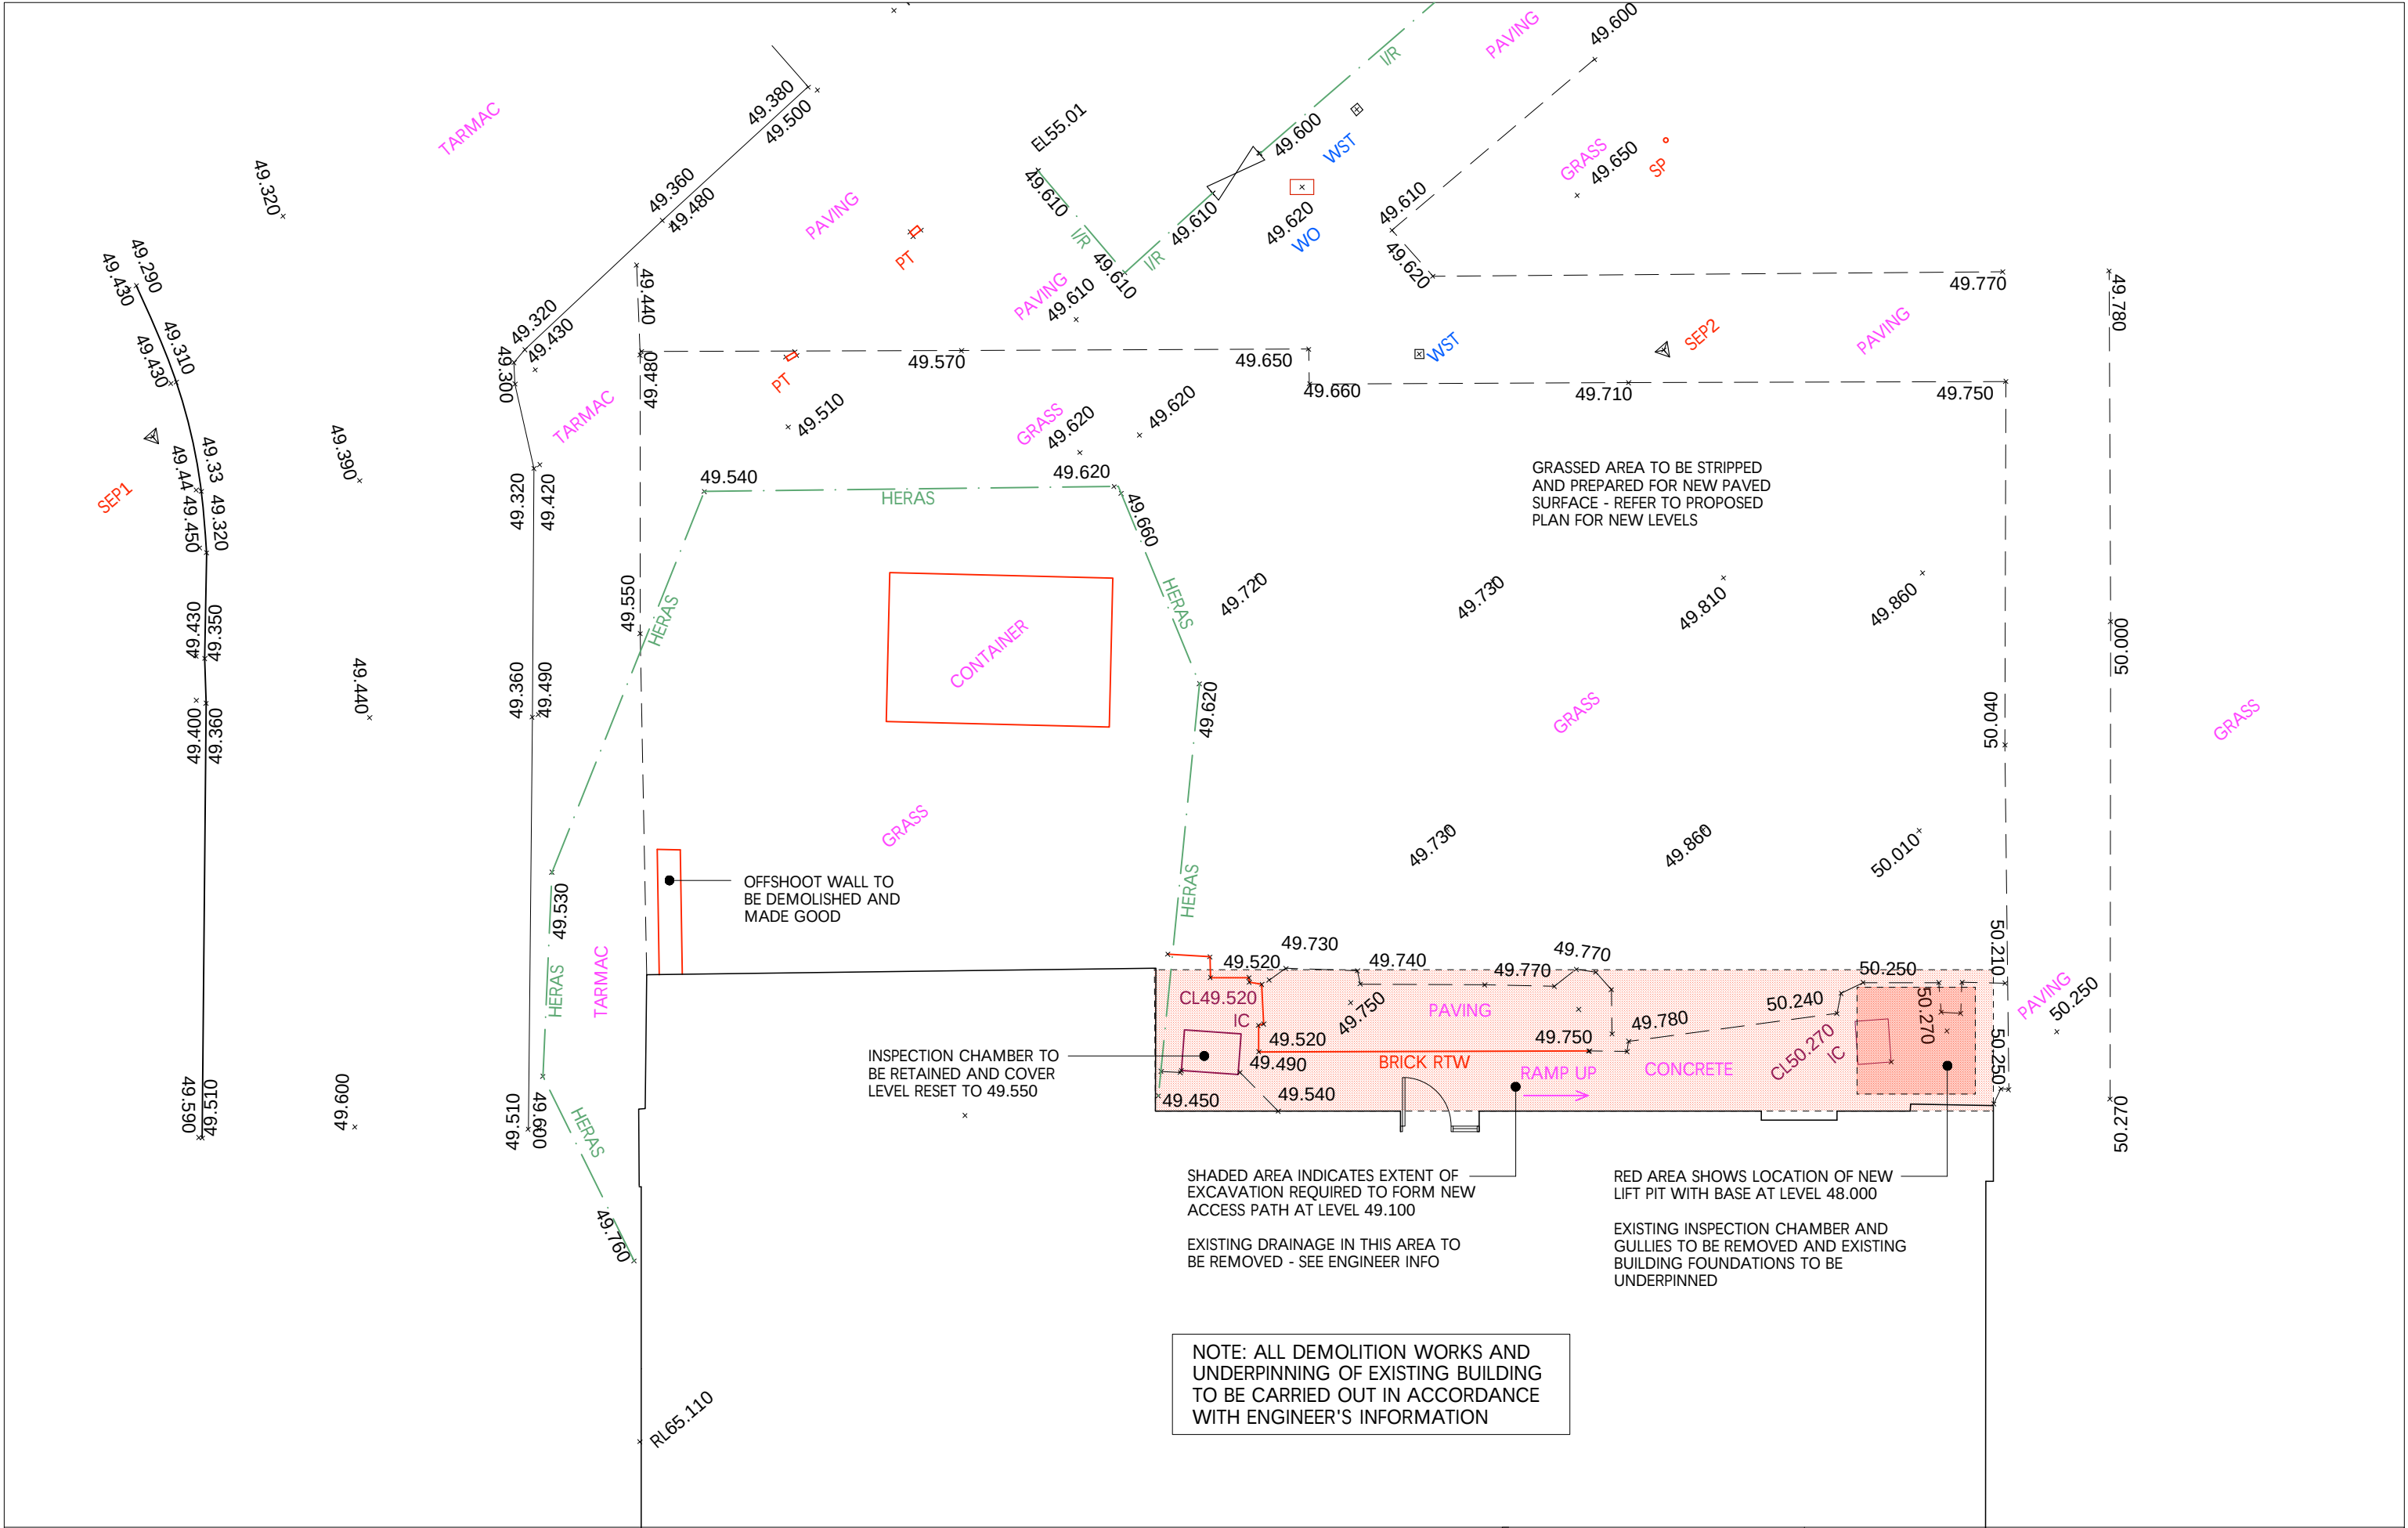


Jonathan Davidson Architects

Architecture, Planning & Industrial Design

47 Hilton Street
MANCHESTER
M15 4PS

t: 0161 711 0835
e: info@jdaavidsonarchitects.com
w: www.jdaavidsonarchitects.com

Client Manchester Vineyard
Project **New Lift & Car Park
Longsight Youth Centre**

Scale & Date 1:100 @ A3 Aug 2021

Document **Demolitions & Alterations
Existing Site Plan**
Status For information

Doc Ref	352	CD	2001	C1
---------	-----	----	------	----