


01 PROPOSED SOUTH ELEVATION
1:100


02 PROPOSED WEST ELEVATION
1:100

03 PROPOSED EAST ELEVATION
1:100

04 PROPOSED NORTH ELEVATION
[NO CHANGES PROPOSED]
1:100

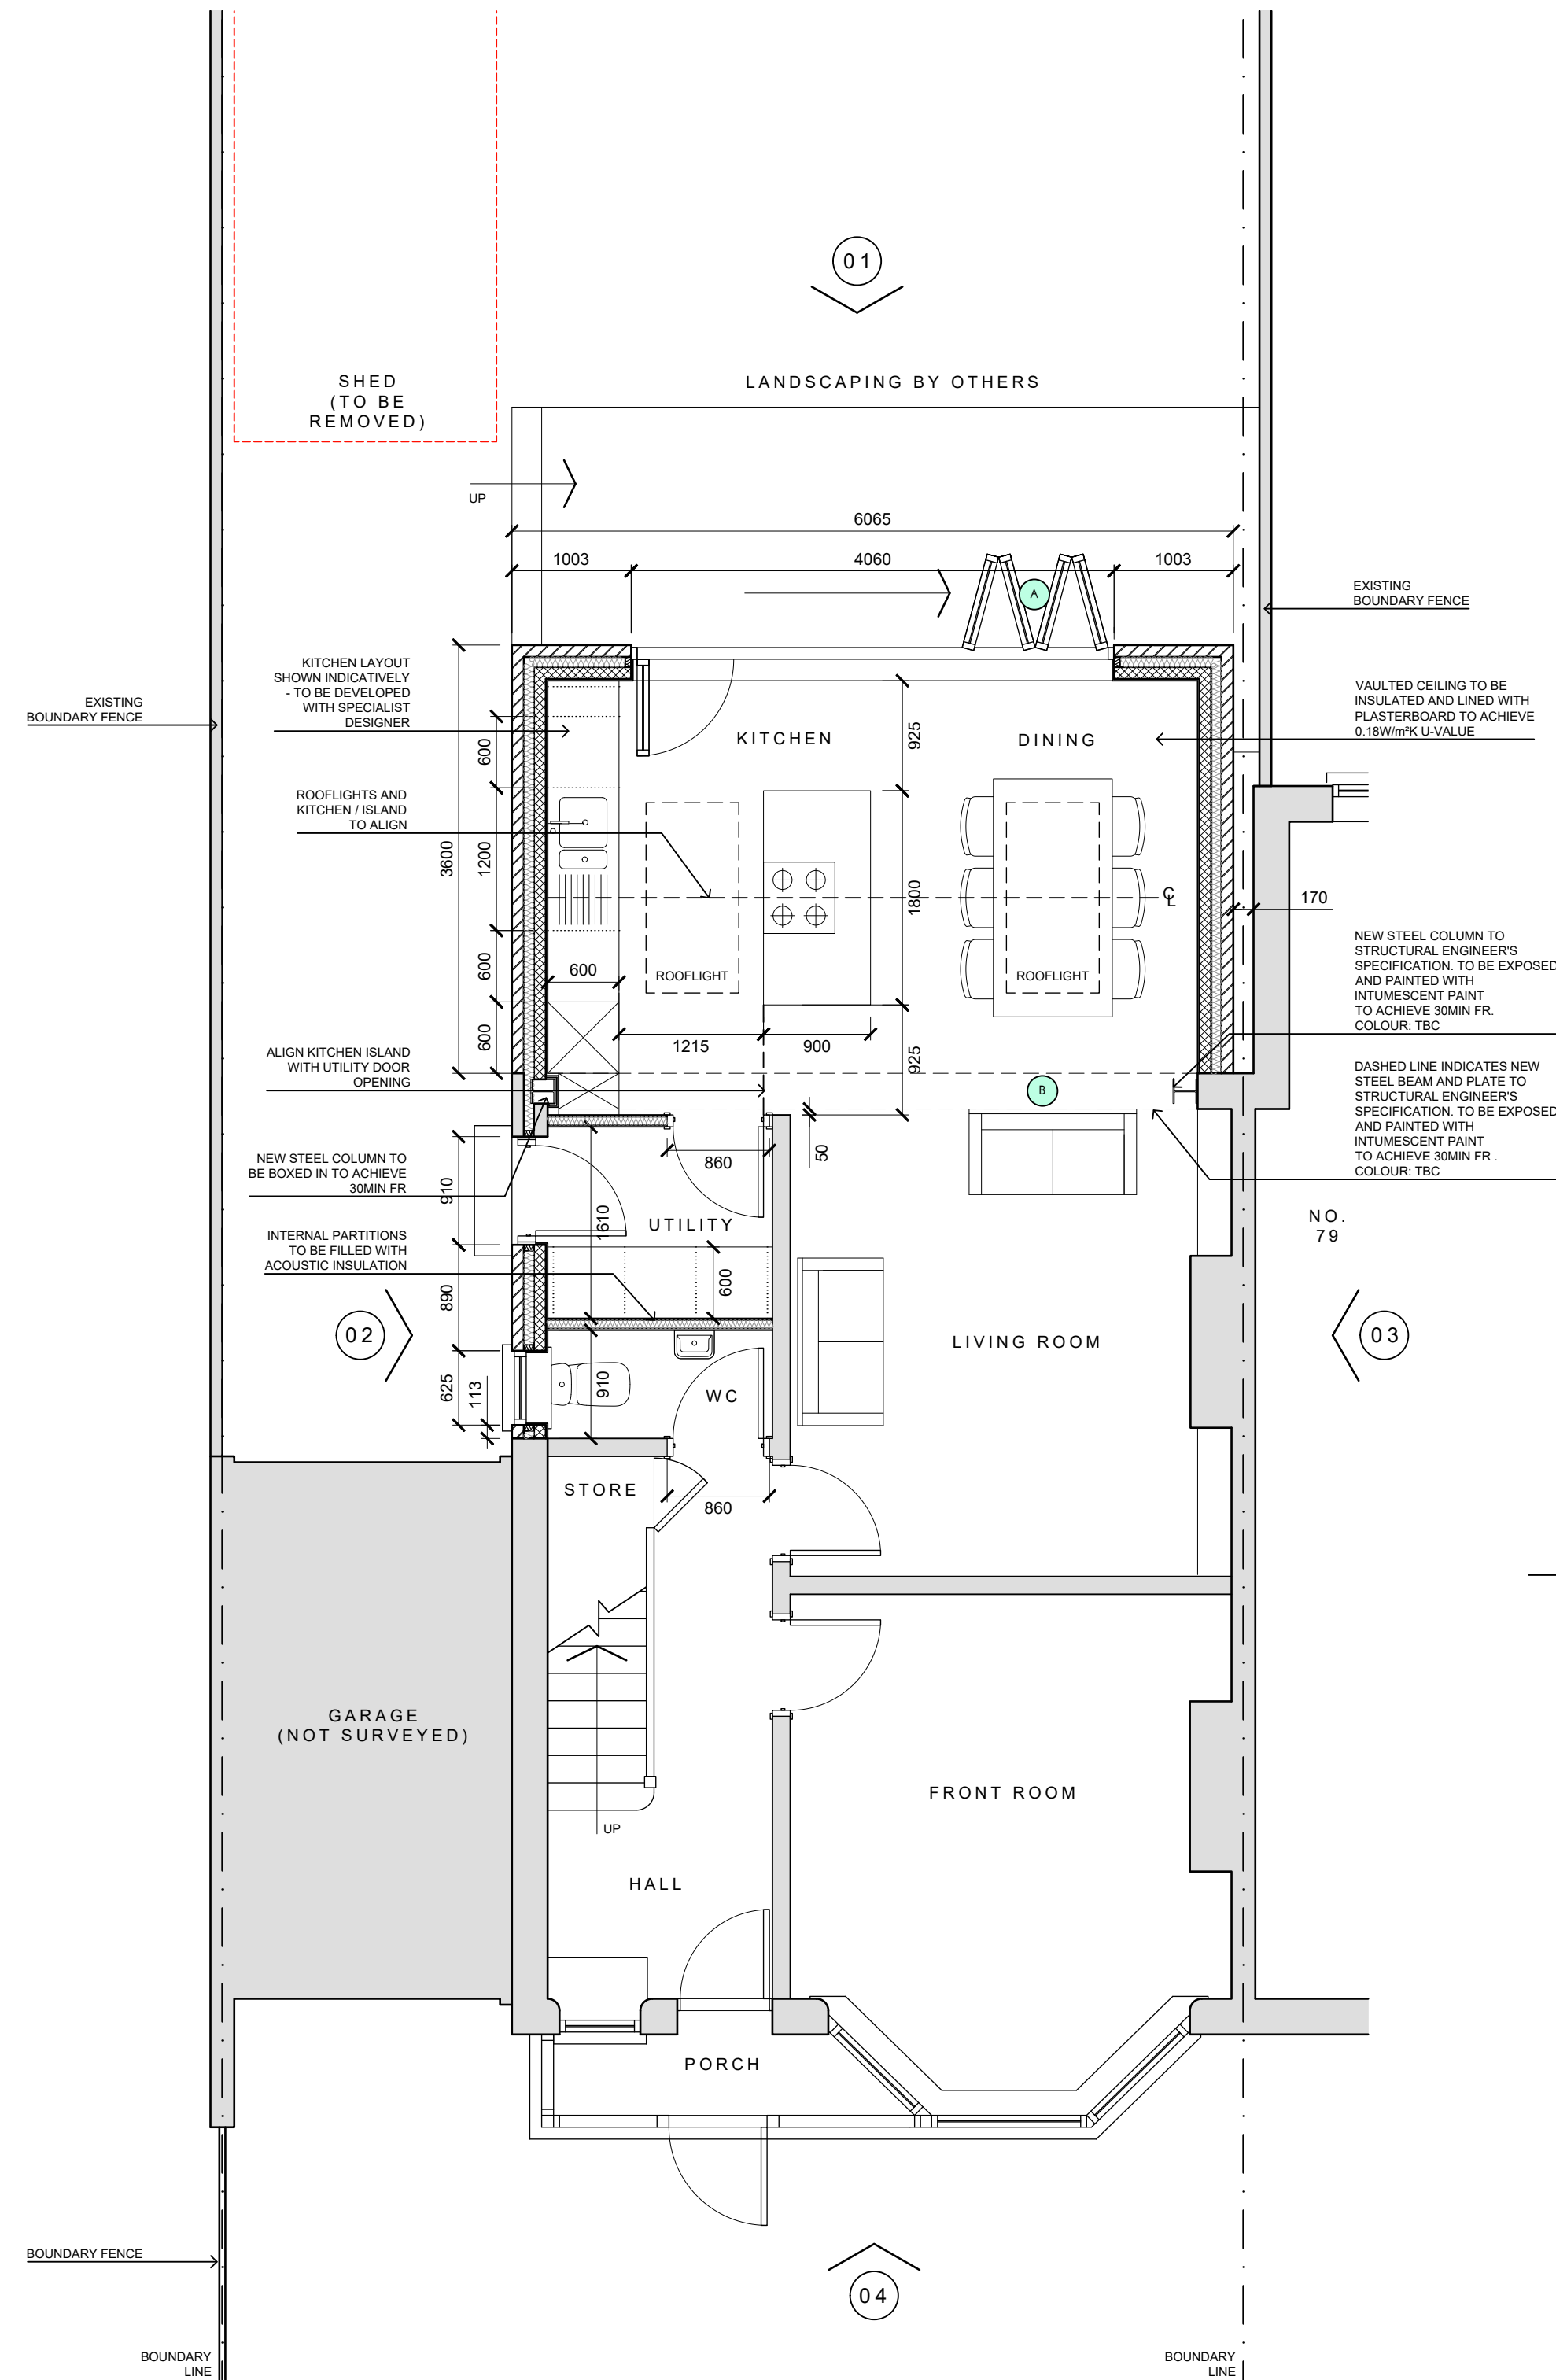

05 PROPOSED GROUND FLOOR LAYOUT
1:50

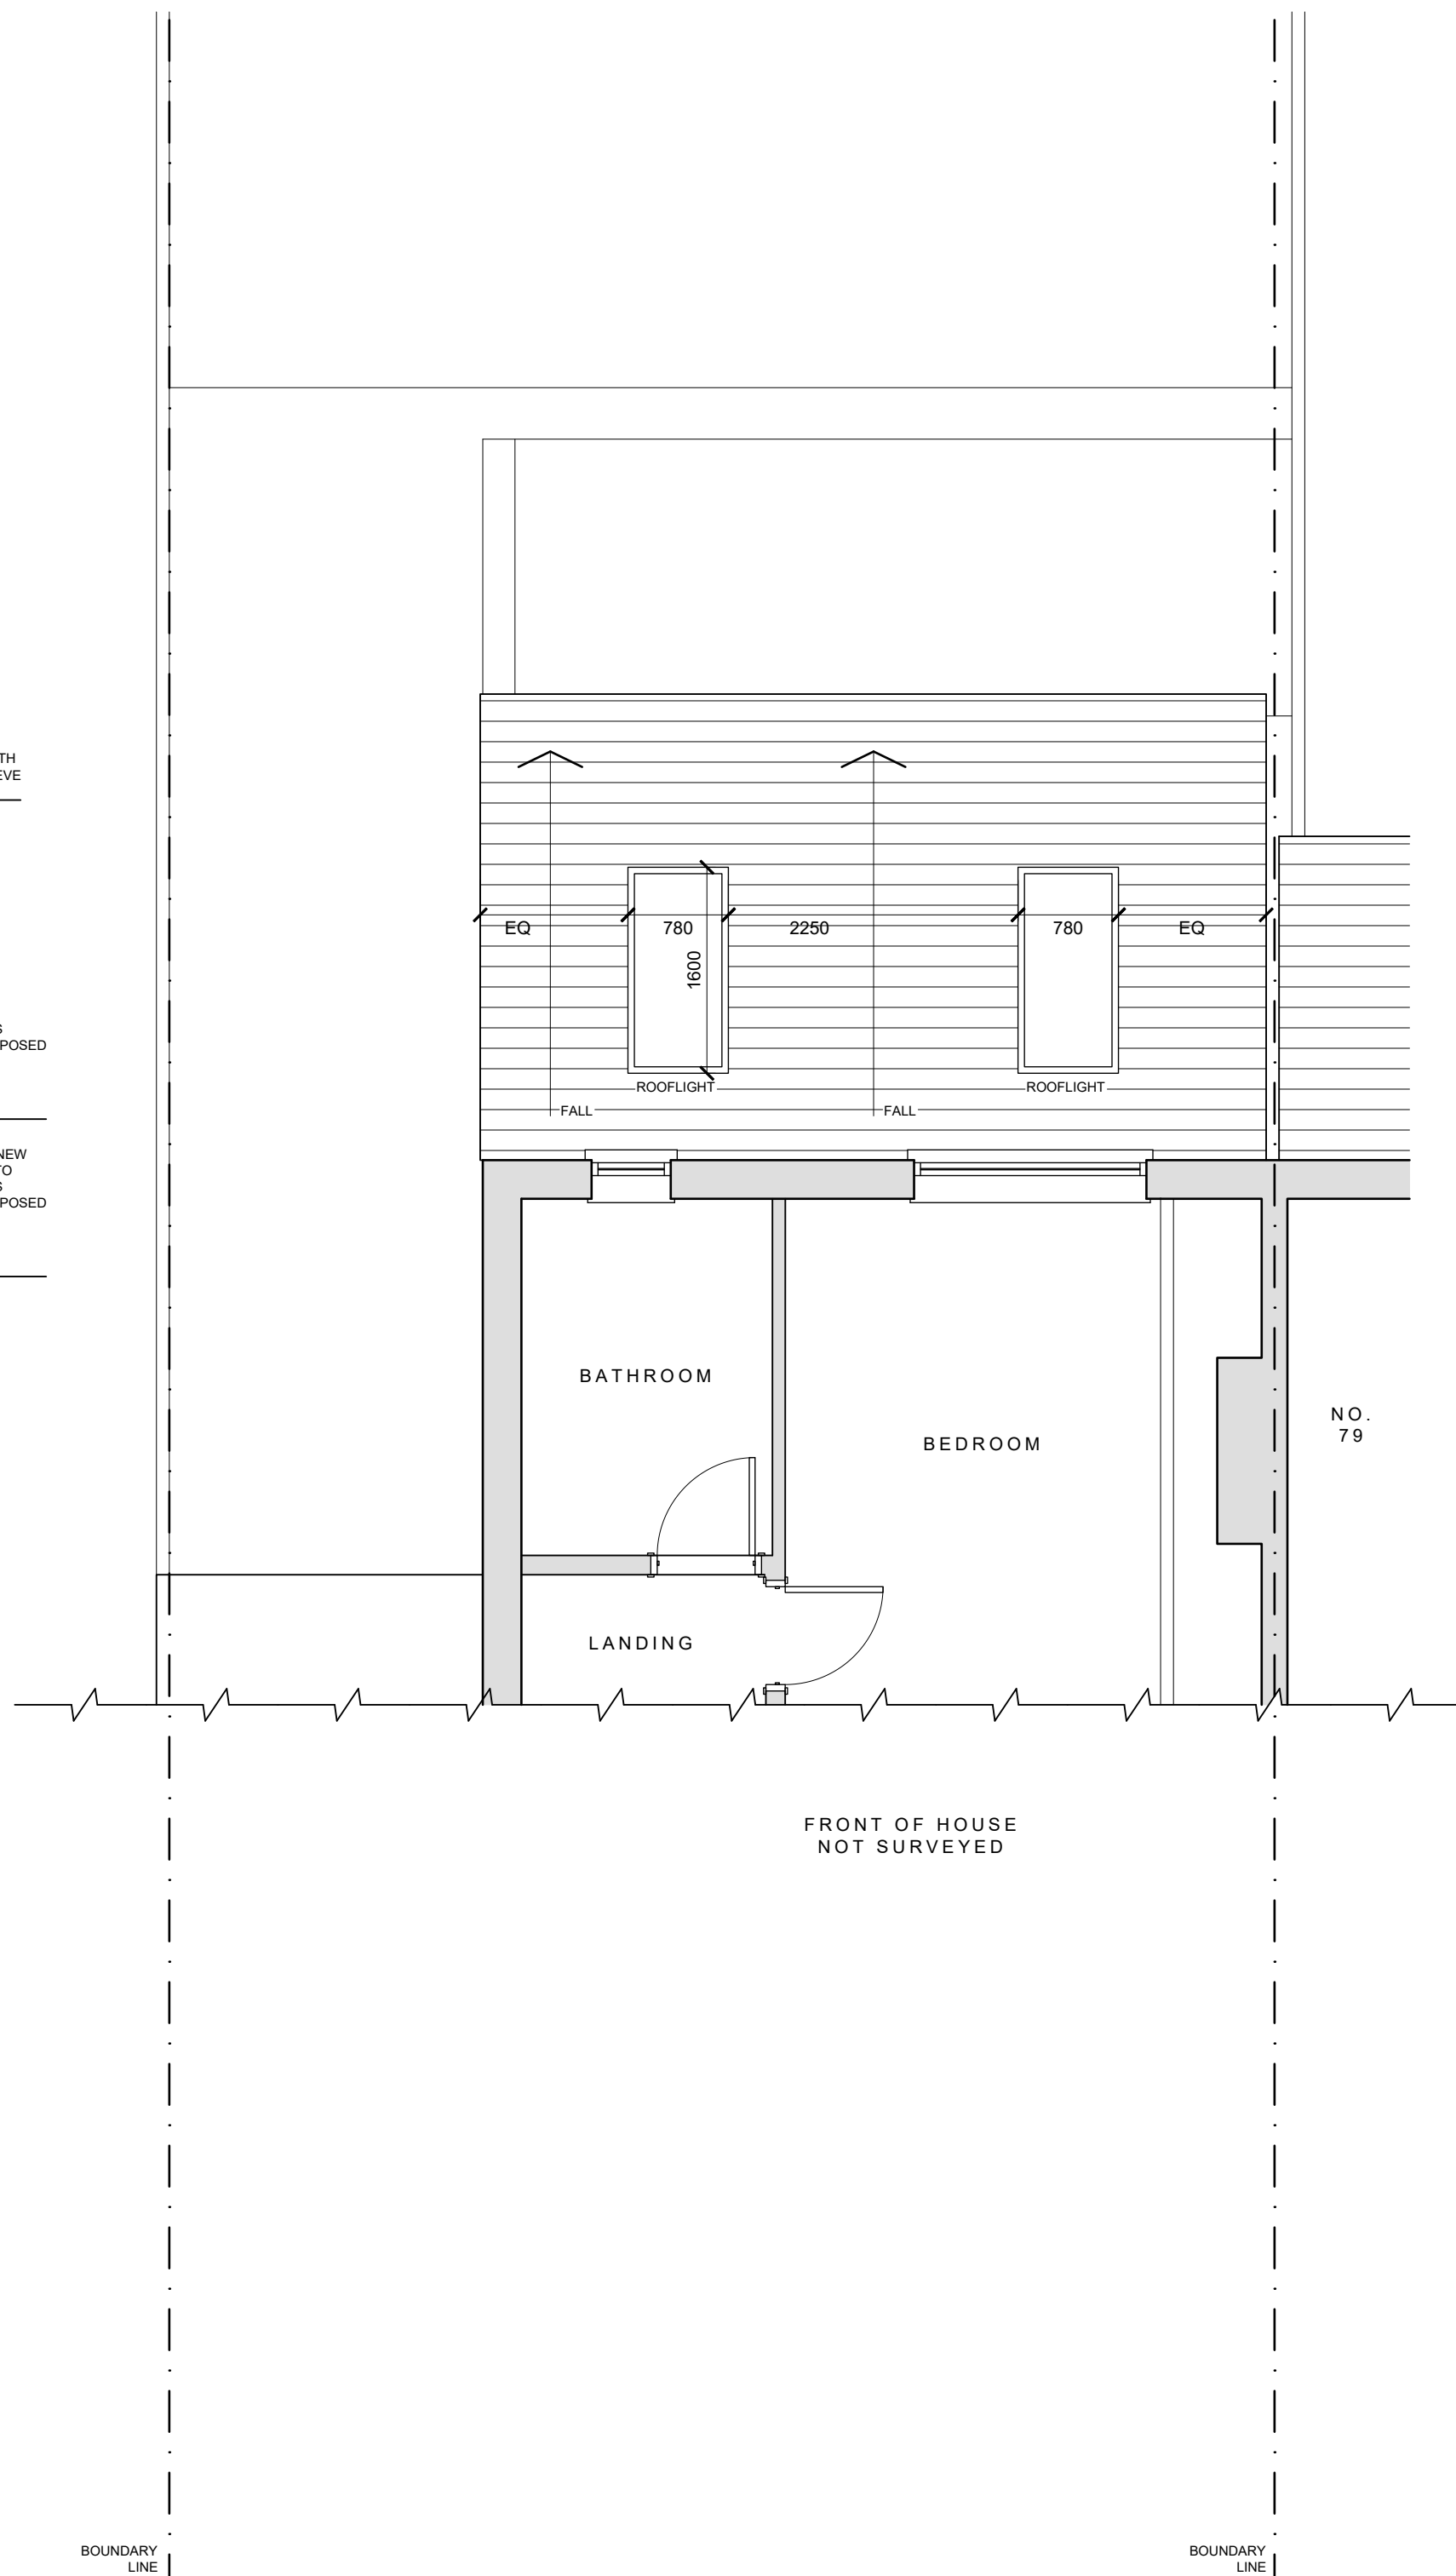

06 PROPOSED FIRST FLOOR LAYOUT
1:50



A PRECEDENT IMAGE
CRITTAL SLIDING BI-FOLD DOORS



B PRECEDENT IMAGE
EXPOSED PAINTED STEEL BEAM

© 2024 BACK ROOM ARCHITECTURE & DESIGN. ALL RIGHTS RESERVED.
ALL DRAWINGS ARE TO BE VERIFIED AND CHECKED ON SITE BY THE CONTRACTOR.
ANY DISCREPANCIES SHOULD BE REPORTED TO BACK ROOM ARCHITECTURE & DESIGN.
CONSENT OF THE DRAWINGS ISSUED BY BACK ROOM ARCHITECTURE & DESIGN AND IT MUST
NOT BE LOANED OR REPRODUCED WITHOUT CONSENT.

0	000100	STAGE 4 ISSUE
A	001101	STAGE 3 ISSUE
L	100001	STAGE 2 ISSUE
REV	DATE	DESCRIPTION



ARCHITECT	MR ROB MASTERSON
CLIENT	MR ROB MASTERSON
ADDRESS	77 EGERTON ROAD SOUTH CHORLTON MANCHESTER
PROJECT	PROPOSED REAR EXTENSION & INTERNAL ALTERATIONS
DESCRIPTION	PROPOSED LAYOUT & ELEVATIONS
SCALE	VARIABLES @ A1
DATE	09 / 09 / 21
STAGE	STAGE 4
REV	BAC054
DATE	02_0001
PAGE	8