


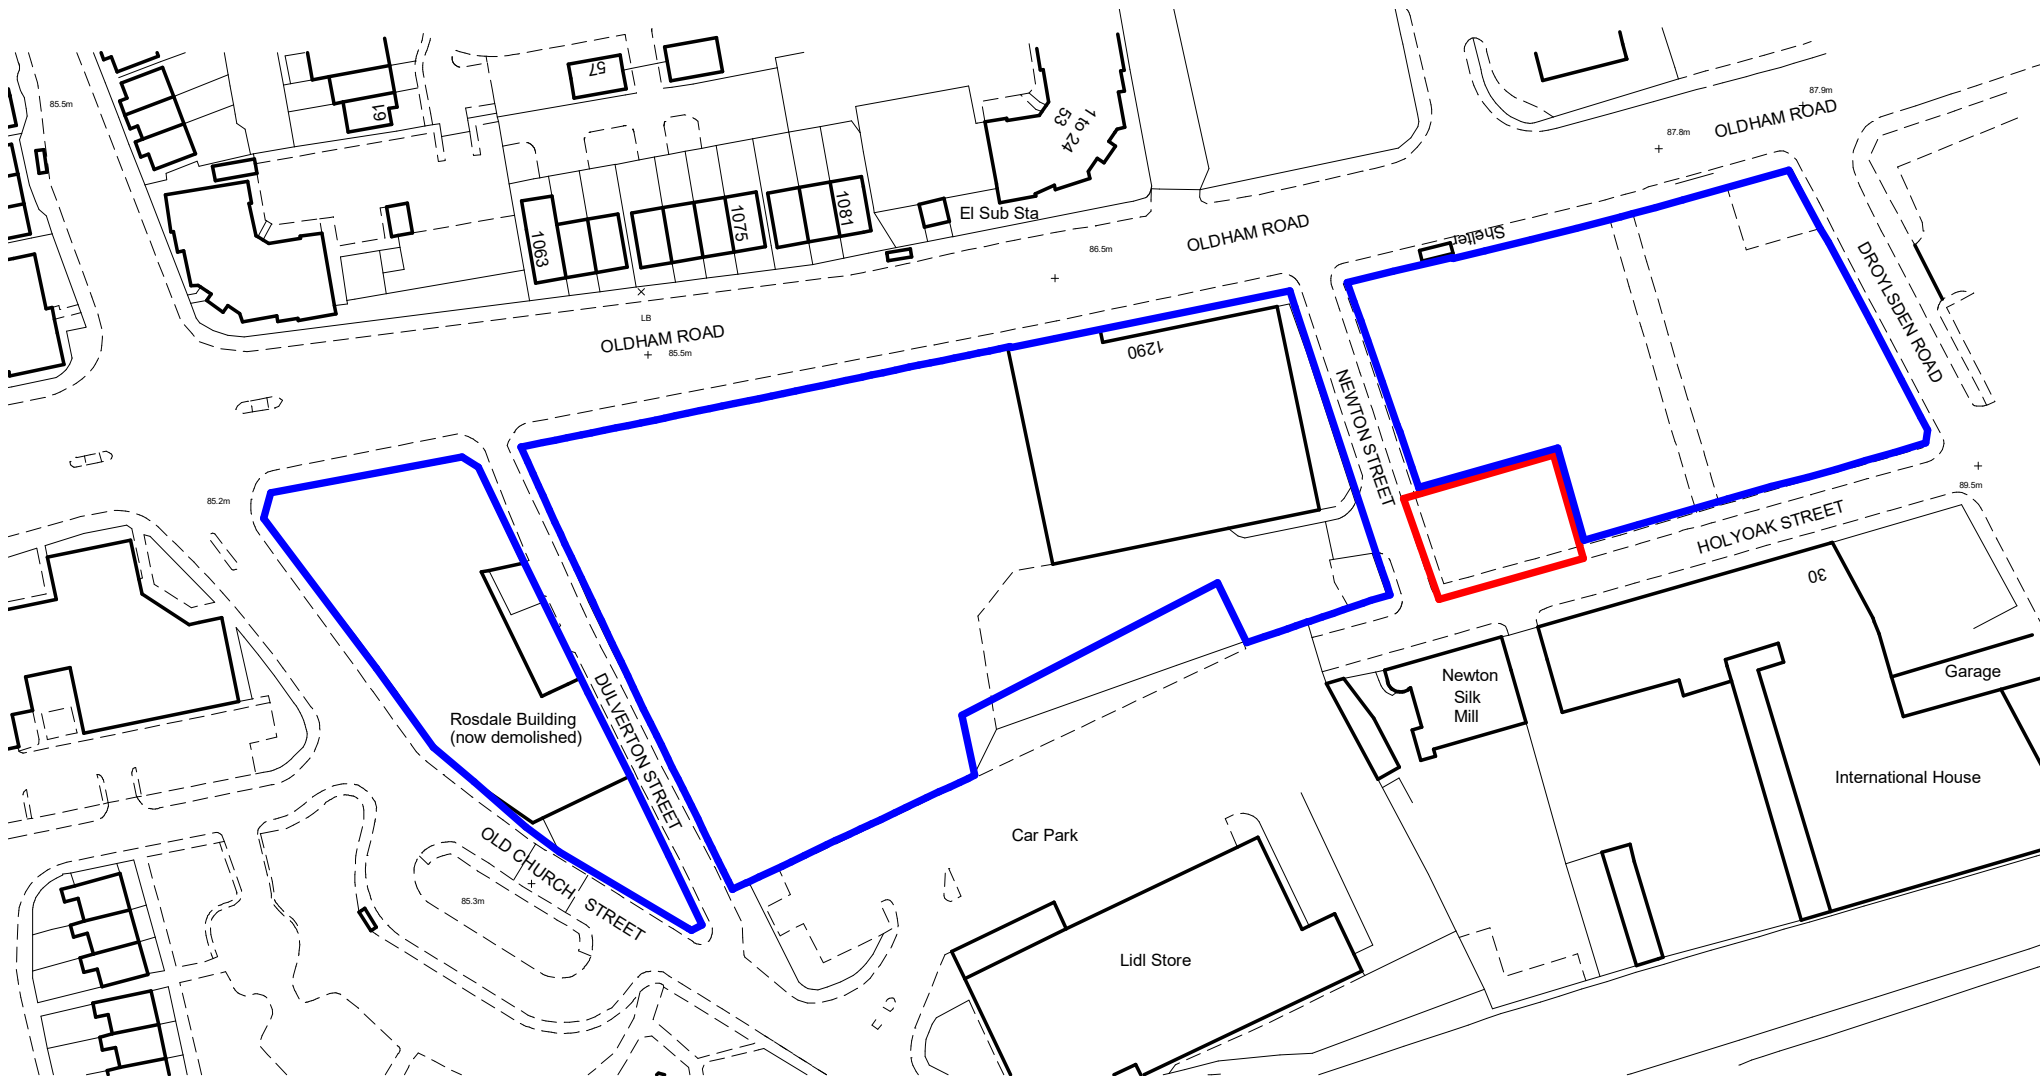

CLIENT
One Manchester
STRUCTURAL ENGINEER
Curtins Consulting
SERVICES ENGINEER
PSD Limited
CONSULTANT
Wilkinson Cowan Partnership Ltd

NOTES:

DO NOT SCALE. FIGURED DIMENSIONS ONLY TO BE TAKEN FROM THIS DRAWING. CHECK DIMENSIONS ON SITE AND REPORT DISCREPANCIES TO THE ARCHITECT.

THIS DRAWING IS PROTECTED BY COPYRIGHT.

ALL AREAS HAVE BEEN MEASURED FROM CURRENT DRAWINGS. THEY MAY VARY BECAUSE OF (EG) SURVEY, DESIGN DEVELOPMENT, CONSTRUCTION TOLERANCES, STATUTORY REQUIREMENTS OR RE-DEFINITION OF THE AREAS TO BE MEASURED.

KEY
Site Boundary
Other land within One Manchester Limited's control

I2	20-05-2022	Updated Issue For New Planning Application	JMG	AJL
I1	13-05-2022	Issue For New Planning Application	DJW	AJL
P2	15-02-2022	Draft Planning Issue for Review	JMG	AJL
P1	16-01-2020	Issue for planning	JMG	AJL
No.	Date	Comments	Drawn	Chkd

Issue Status

Information

tp bennett

architecture
interiors
planning

Royal Mills Unit 2B 17 Redhill Street Manchester M4 5BA | UK +44 (0) 161 694 7700 www.tpbenett.com

Project

Residential Development
Newton Heath
Manchester

Drawing Title

Location Plan

Drawn	Date	Scale @ A3	Alt. Ref.		
JMG	16/01/2020	1:1250			
tp bennett Project No.		Series	Zone	Drawing No.	Rev.
T8130		D	0	001	I2