

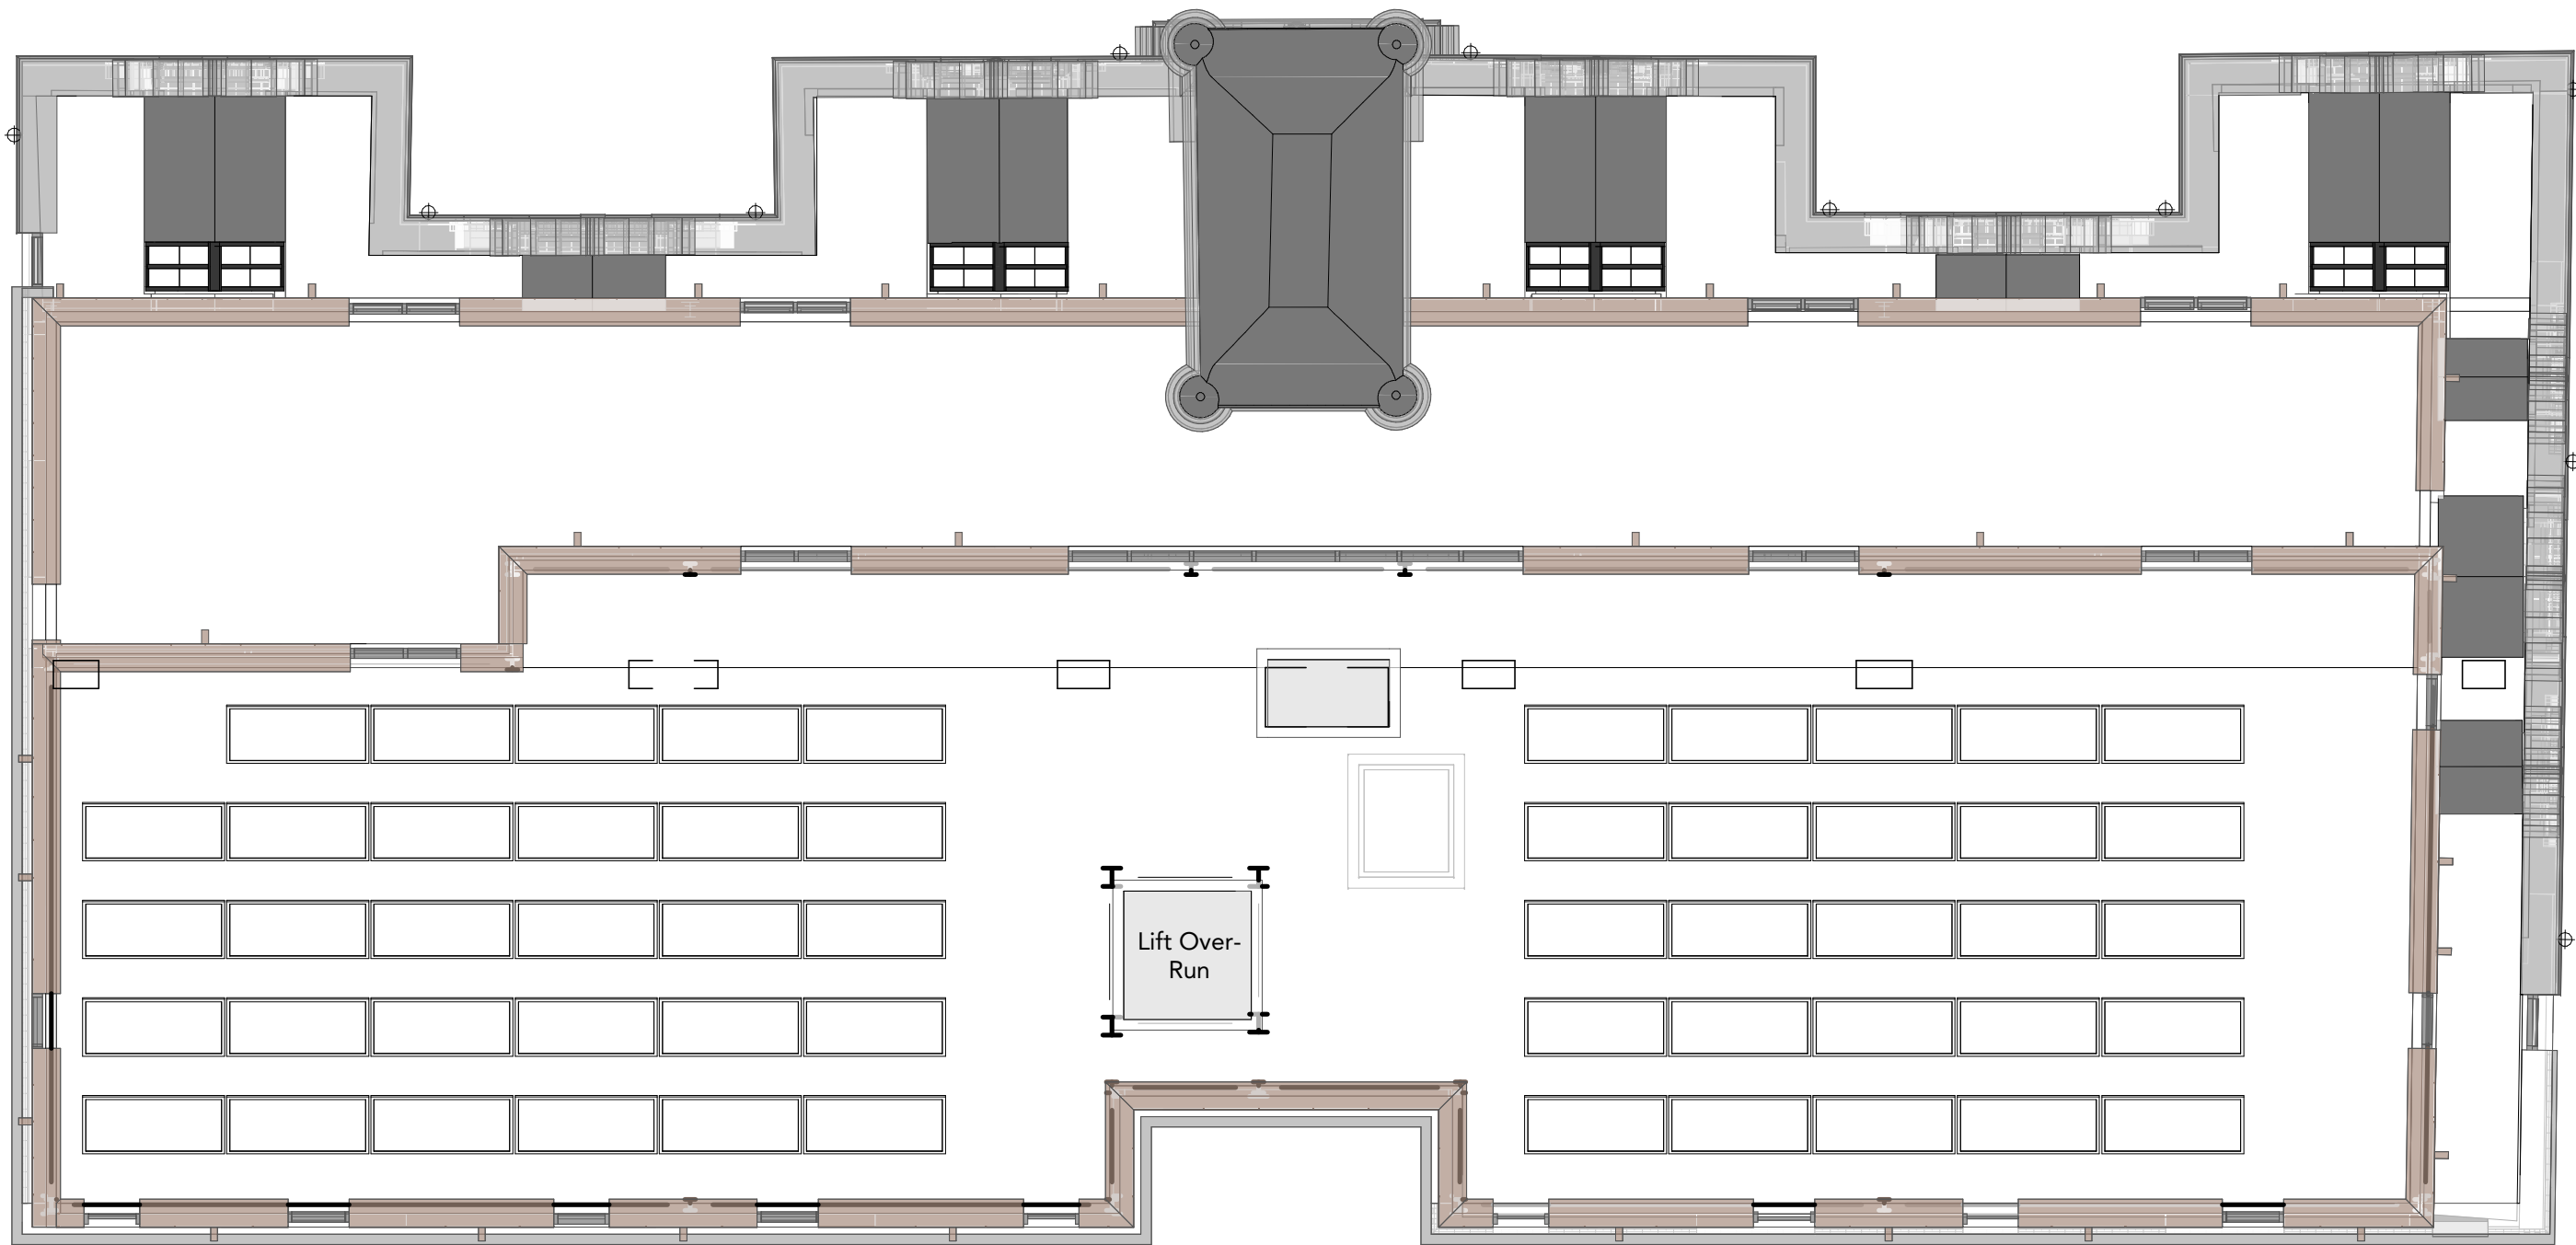


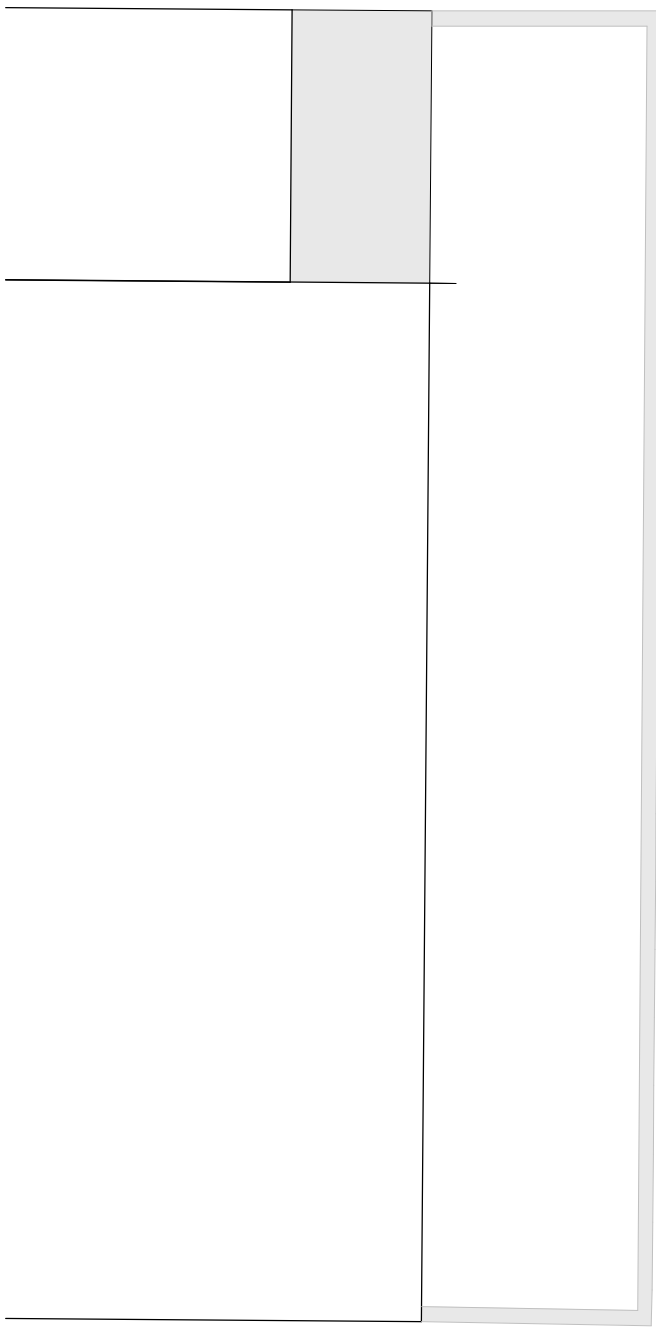

Note:
Do Not Scale from this drawing.
Dimensions are to be checked on site.
If in doubt please ask.

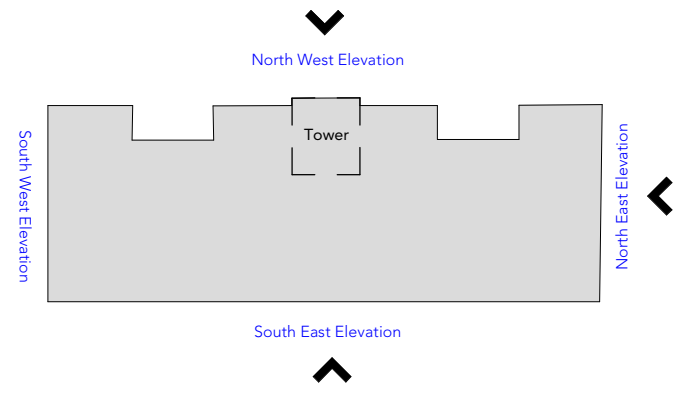

Please Note:
Survey information contained within this drawing has been created by Third Parties. All survey information issued in good faith. Buttress will not be held responsible for any inaccuracies identified.

Intervention Key:

- Existing windows to be carefully removed and replaced with double glazed aluminium slim profiled framed windows
- Replace with new to match existing or stored material where possible. (Refer to pallets survey & drawing (20) 002. All new windows to be aluminium slim profiled framed
- Demolition/ Removal
- Retain or reinstate/Repair existing masonry
- New Build

P1 29.04.2021 Planning Issue
P0 15.04.2021 Preliminary Issue

Rev Date Ints Details

© The moral rights of the author are hereby asserted.
This drawing and design is the sole property of Buttress Ltd and must not be reproduced without permission.
Buttress Ltd is Registered in England and Wales: 5363573

Buttress

41 Bengal Street
Manchester
M4 6AF

T 0161 236 3303
E contact@buttress.net
W www.buttress.net

Project Title Ancoats Dispensary
Client Great Places Housing Group
Location Ancoats, Greater Manchester

Drawing ref Proposed Roof Intervention Plan

Date 05/05/2021 15:07:17 **Scale** As indicated
Checker AH **Orig Paper Size** A1

Job No: 8803 **Status** PLANNING

Project: Origin: Zone: Level: Type: Disc: Number: Rev:

8803-BA-XX-R0-DR-A-(04)207- P1