
Notes

© Editional Studio Ltd. All rights as per the Copywrite and petents Design Act 1988 have been asserted.

All dimensions to be checked on site.

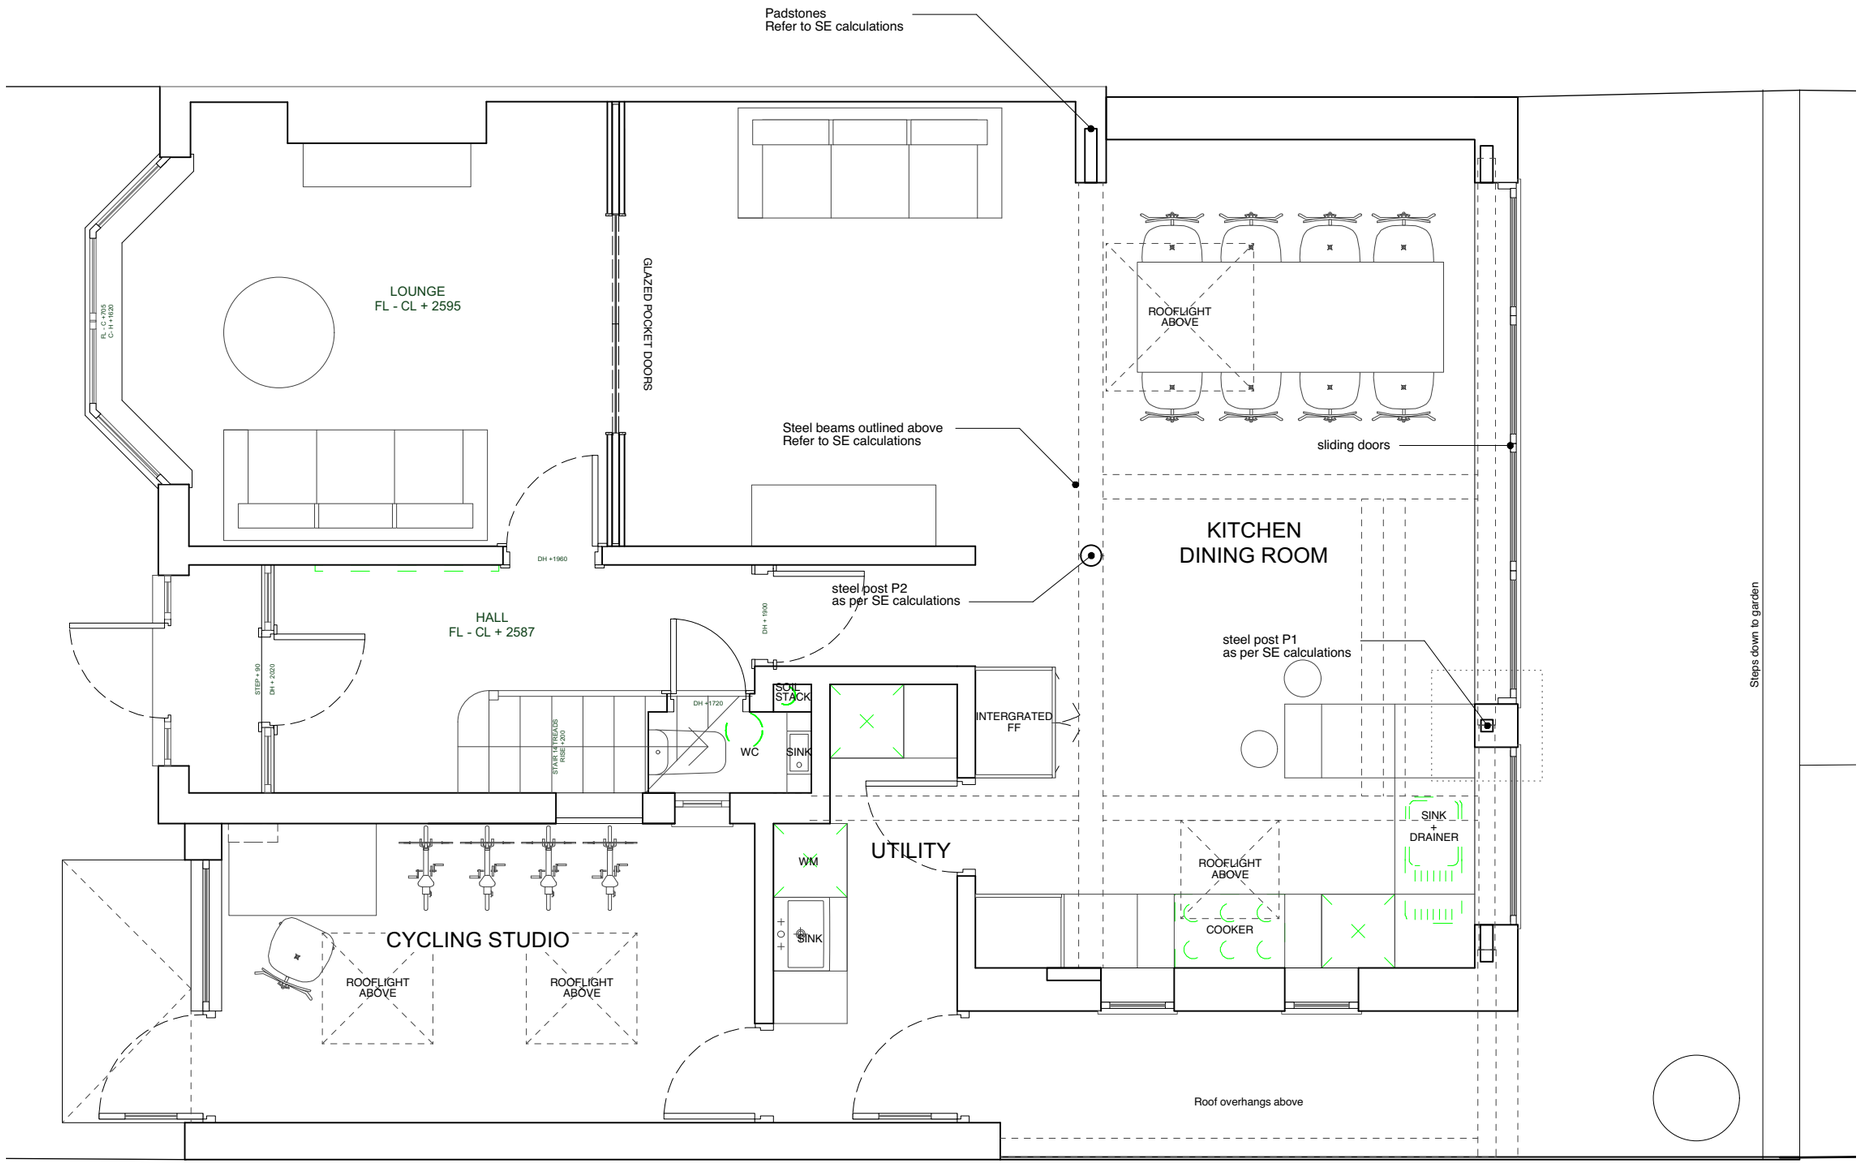

FOR PLANNING

0 0.5 1 m

EDITIONAL STUDIO

Drawing
Proposed
Ground Floor Plan

Project
26 Vicars Road


Contact
post@editionalstudio.com

Scale	Date	Drawing No.
1:50 @ A3	14.04.21	031_L12_01_F

Notes

© Editional Studio Ltd. All rights as per the Copywrite and petents Design Act 1988 have been asserted.

All dimensions to be checked on site.

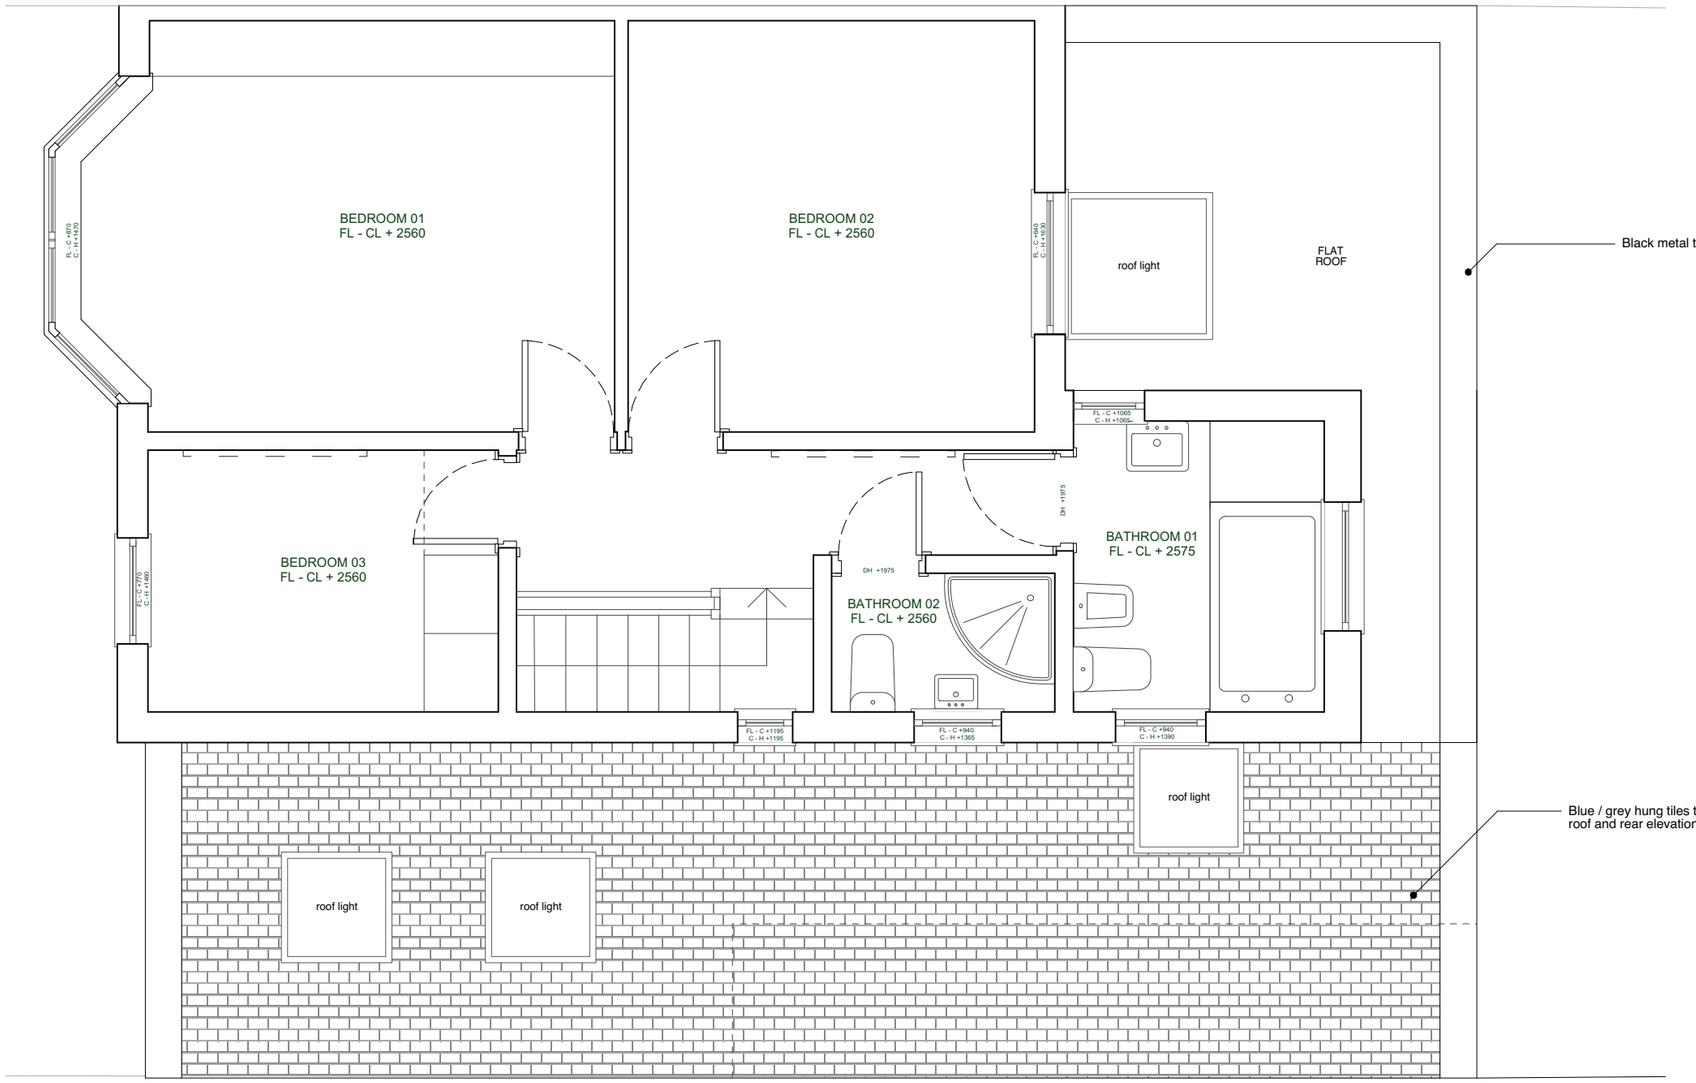

GARDEN CONTINUES

FOR PLANNING

0 0.5 1 m

EDITIONAL
STUDIO

Drawing
Existing
First Floor Plan

Project
26 Vicars Road


Contact
post@editionalstudio.com

Scale	Date	Drawing No.
1:50 @ A3	14.04.21	031_L12_02_F

Notes

© Editional Studio Ltd. All rights as per the Copywrite and petents Design Act 1988 have been asserted.

All dimensions to be checked on site.

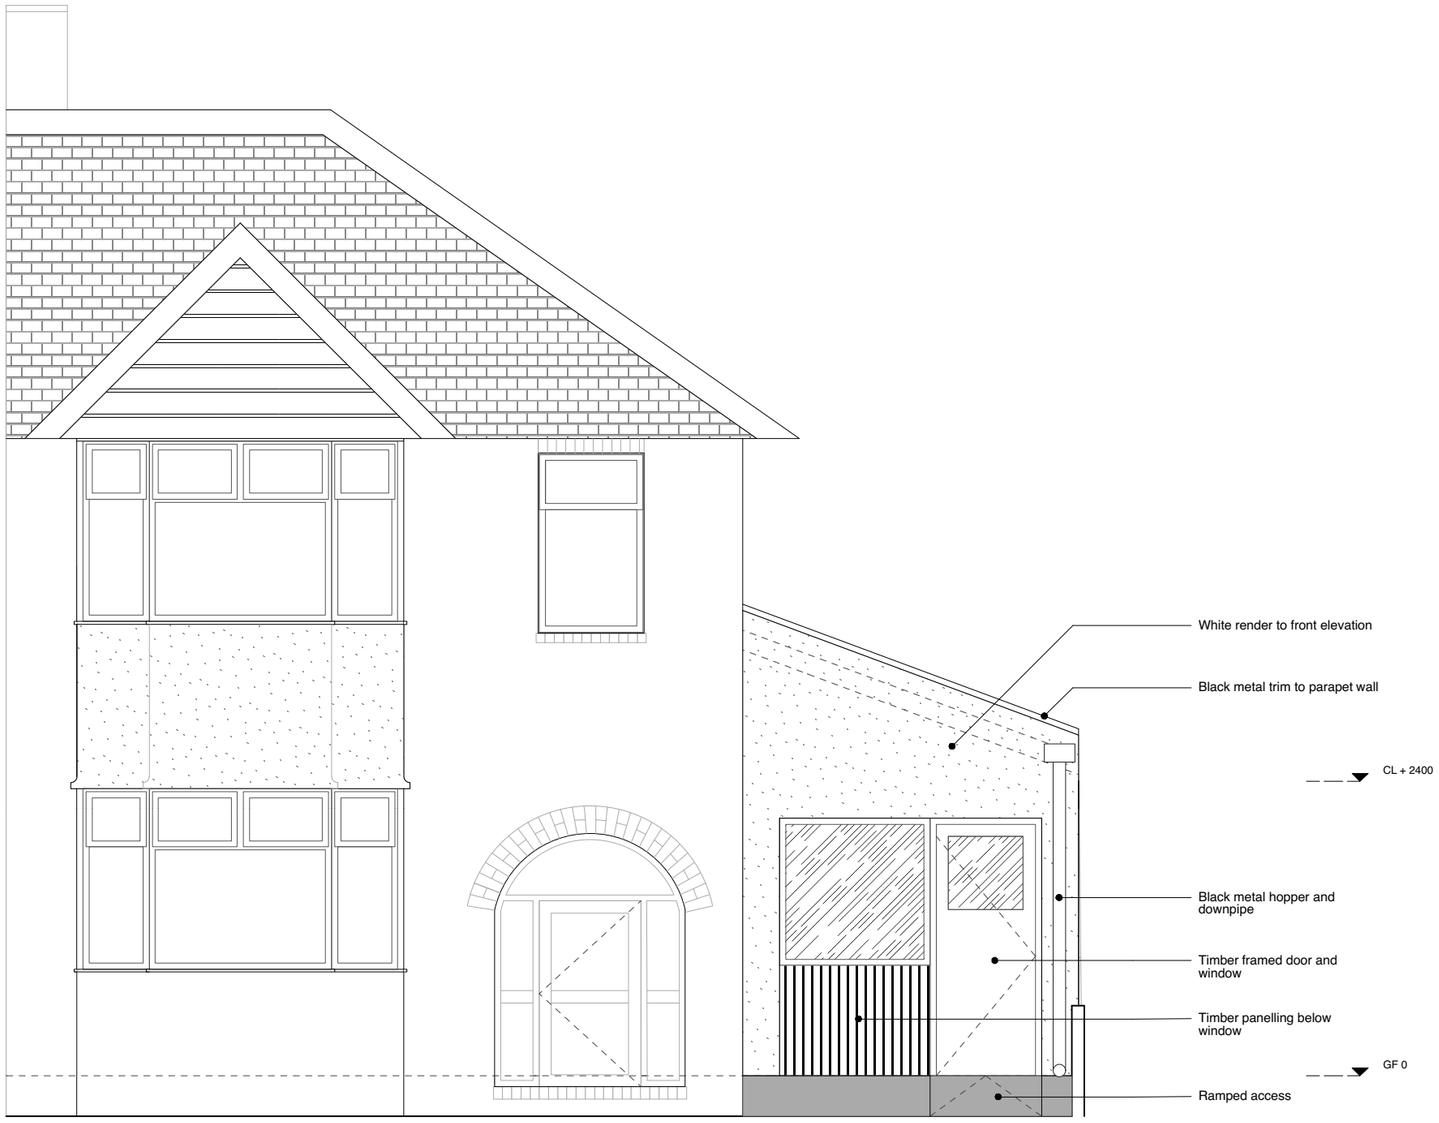

WEST ELEVATION

FOR PLANNING

0 0.5 1 m

EDITIONAL STUDIO

Drawing
Proposed
West Elevation

Project
26 Vicars Road

Contact
post@editionalstudio.com

Scale	Date	Drawing No.
1:50 @ A3	14.04.21	031_L05_01_F


Notes

© Editional Studio Ltd. All rights as per the Copywrite and petents Design Act 1988 have been asserted.

All dimensions to be checked on site.



Hung tiles example at Farley Farm House
by Emil Eve Architects

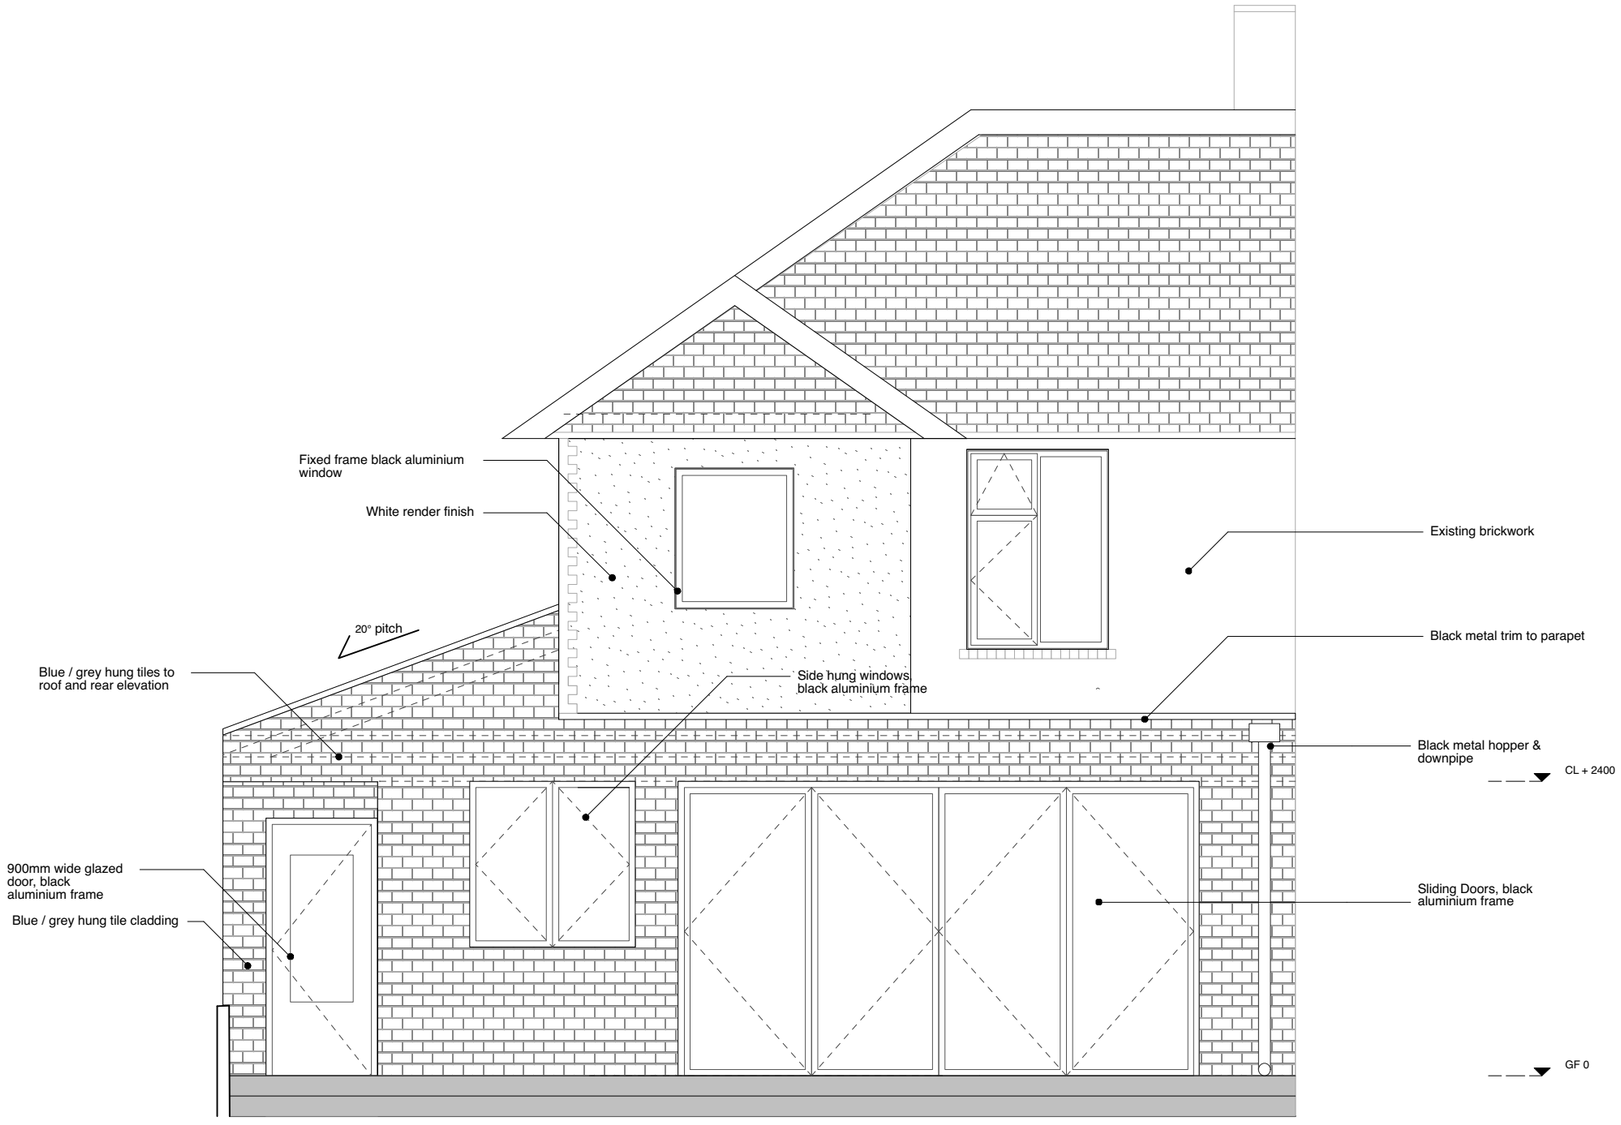

EAST ELEVATION

FOR PLANNING

0 0.5 1 m

EDITIONAL STUDIO

Drawing
Proposed
East Elevation

Project
26 Vicars Road


Contact
post@editionalstudio.com

Scale	Date	Drawing No.
1:50 @ A3	14.04.21	031_L15_02_F

Notes

© Editional Studio Ltd. All rights as per the Copywrite and petents Design Act 1988 have been asserted.

All dimensions to be checked on site.

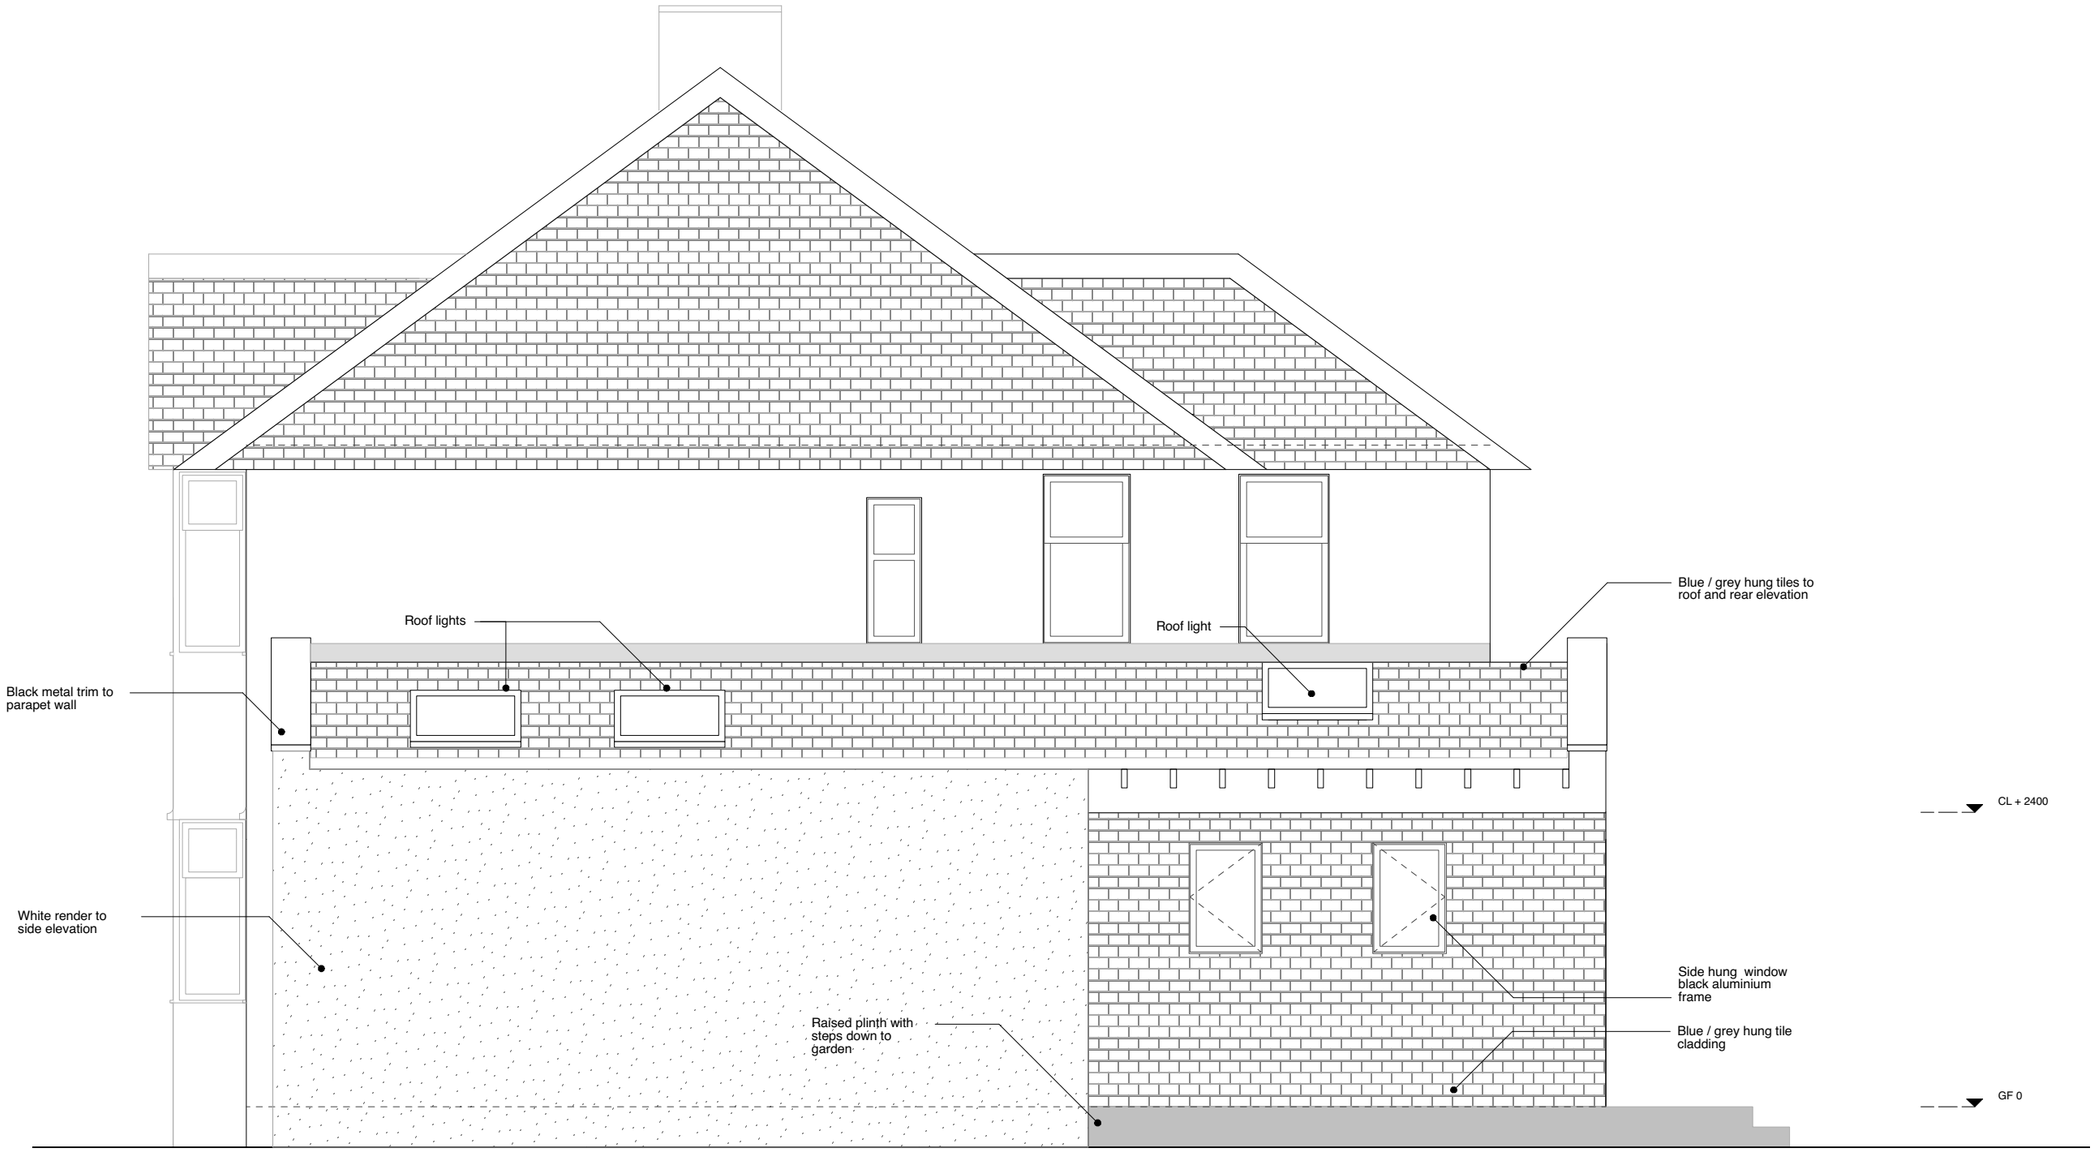

SOUTH ELEVATION

FOR PLANNING

0 0.5 1 m

EDITIONAL STUDIO

Drawing
Proposed
South Elevation

Project
26 Vicars Road


Contact
post@editionalstudio.com

Scale	Date	Drawing No.
1:50 @ A3	14.04.21	031_L15_03_F

Notes

© Editional Studio Ltd. All rights as per the Copywrite and petents Design Act 1988 have been asserted.

All dimensions to be checked on site.

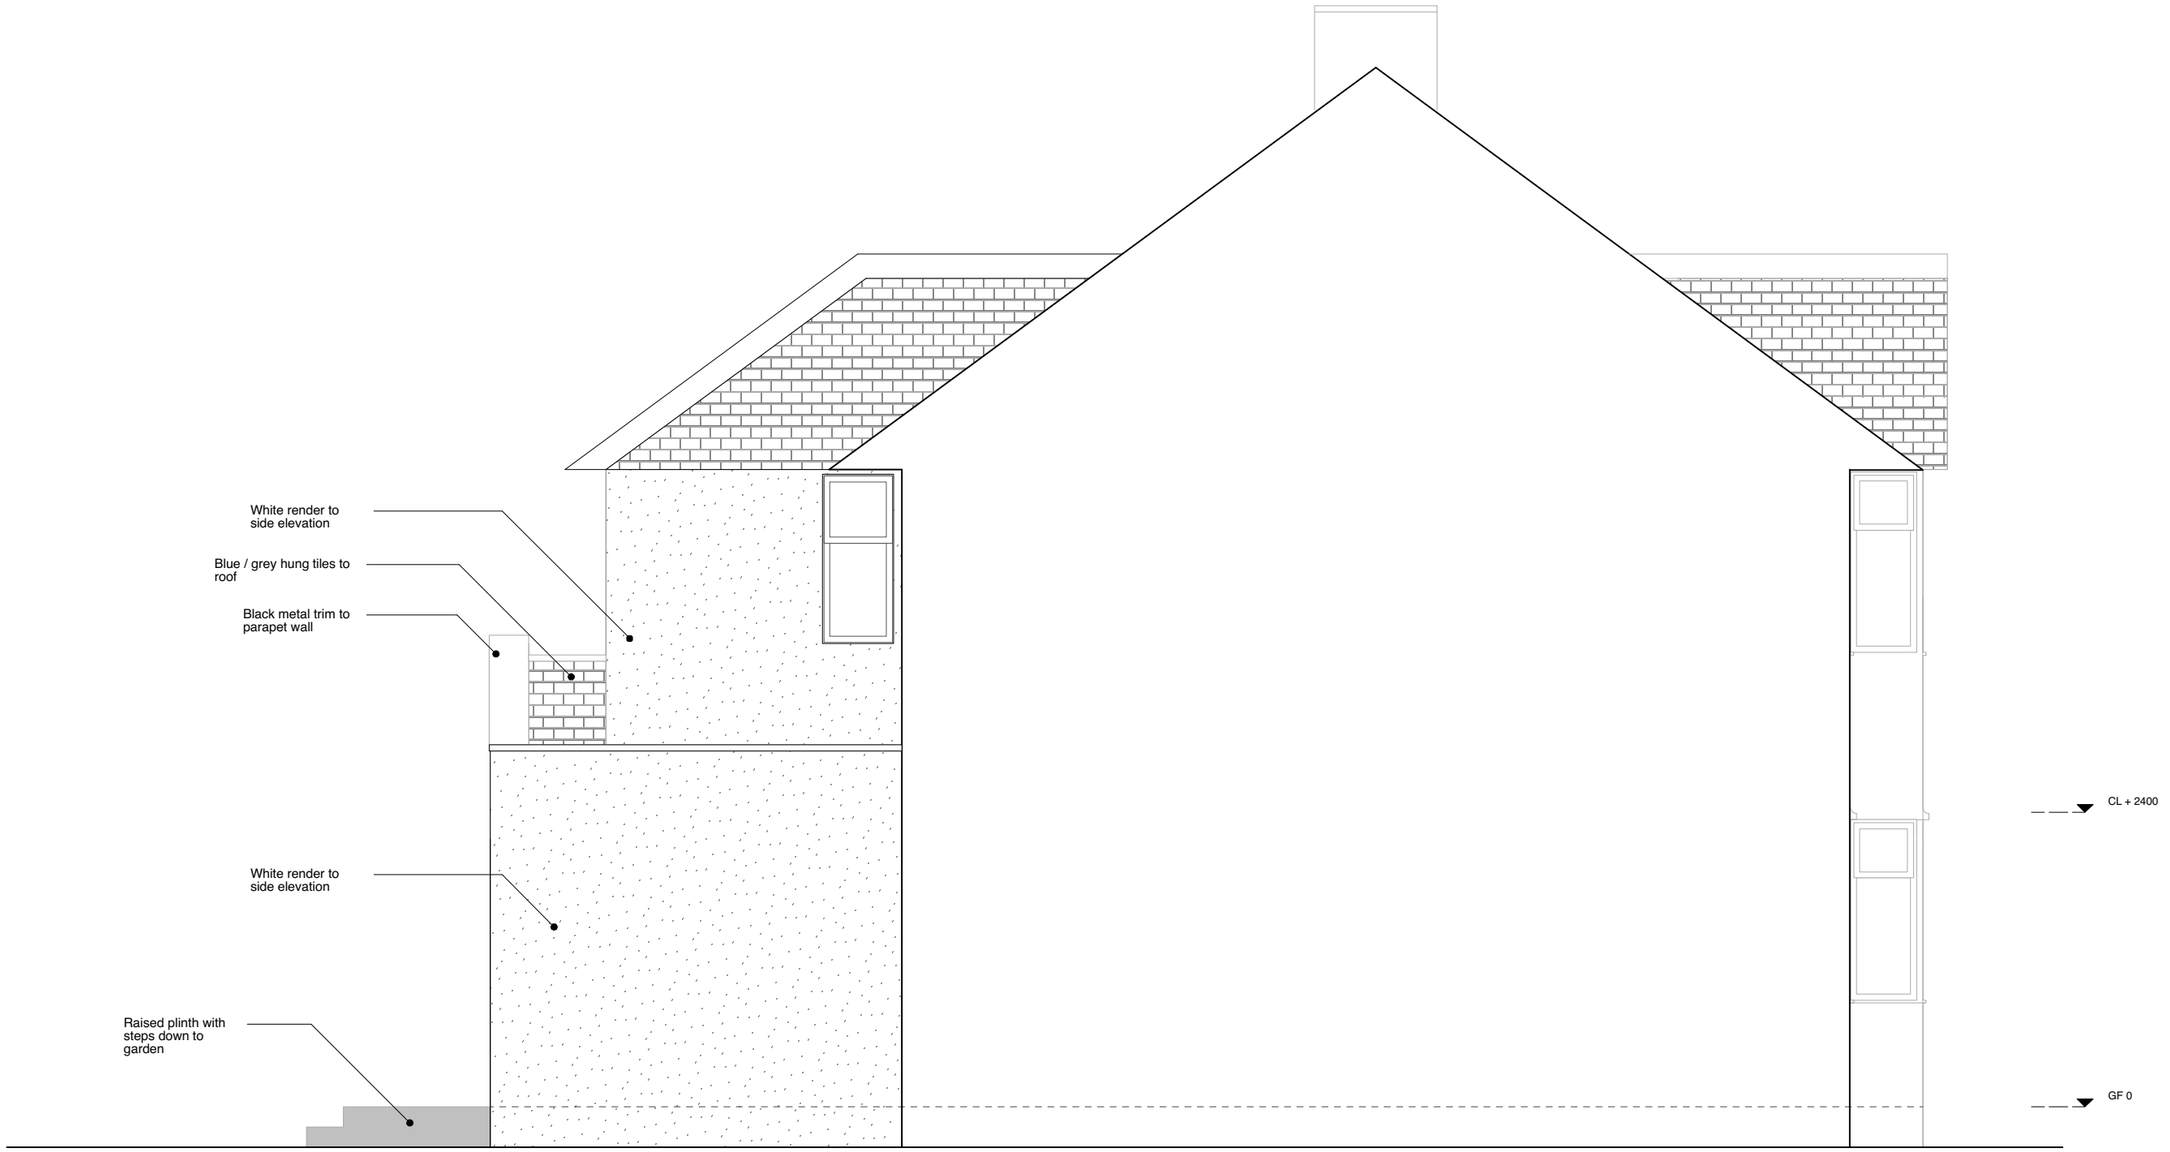

NORTH ELEVATION

FOR PLANNING

0 0.5 1 m

EDITIONAL STUDIO

Drawing
Proposed
North Elevation

Project
26 Vicars Road

Contact
post@editionalstudio.com

Scale	Date	Drawing No.
1:50 @ A3	30.04.21	031_L15_04_A