



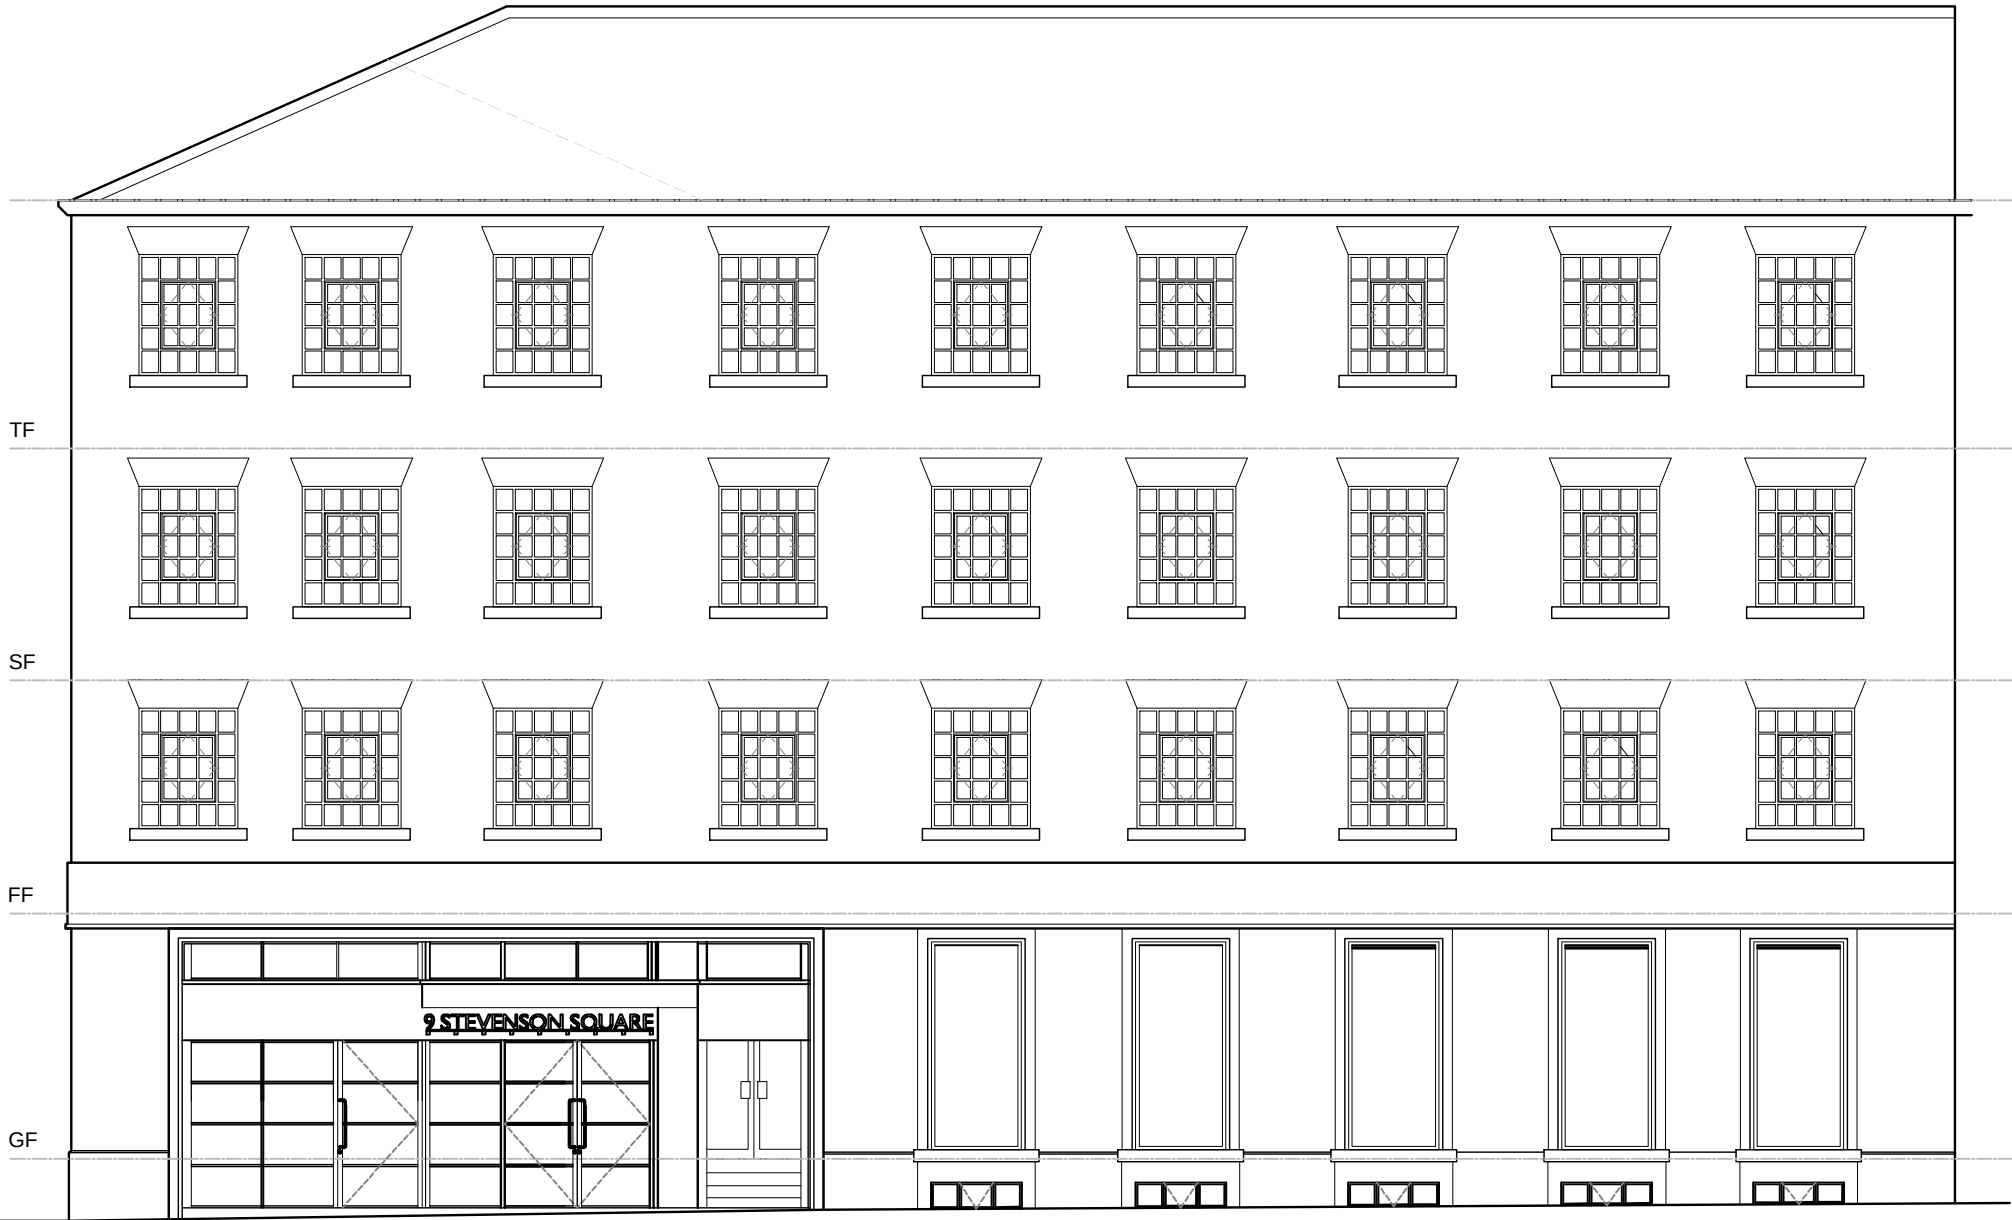

EXISTING ELEVATION-STEVENSON SQUARE.



EXISTING ELEVATION-LEVER STREET.

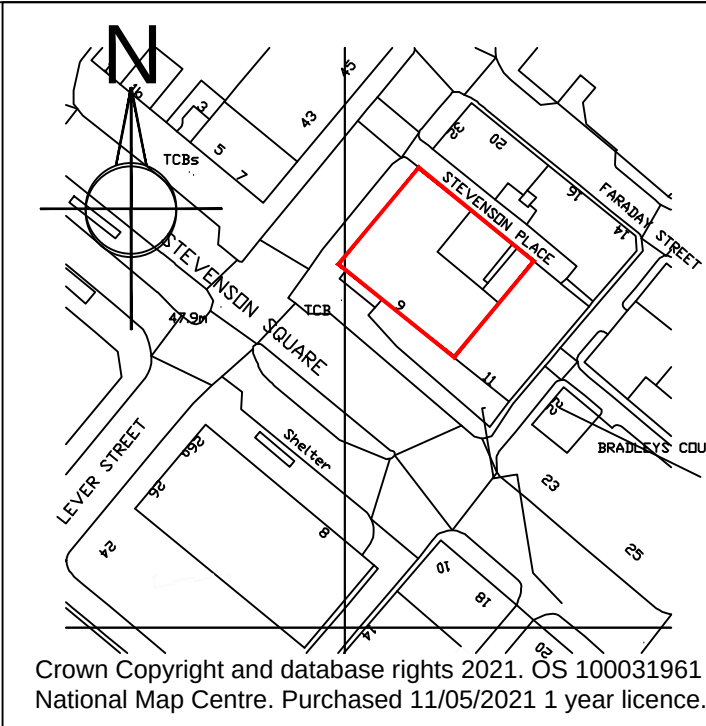

Site Location Plan 1:1250 scale.

Revisions:	
Project Name:	
9 Stevenson Square, Manchester.	
DWG Name:	
Existing External Elevations.	
Project Number:	Date:
J.502	11.05.21
DWG No.:	REV:
502.01	
Scale:	Checked:
1:100 @ A2	SS.
The Studio, Stocks House Farm, 392 Blackburn Road, Higher Wheelton, PR6 8HS T 07446 977054 E simon@simonsparrowdesign.com W simonsparrowdesign.com	
This drawing is copyright and should not be reproduced without written permission. Do not scale off this drawing, site check all dimensions.	