
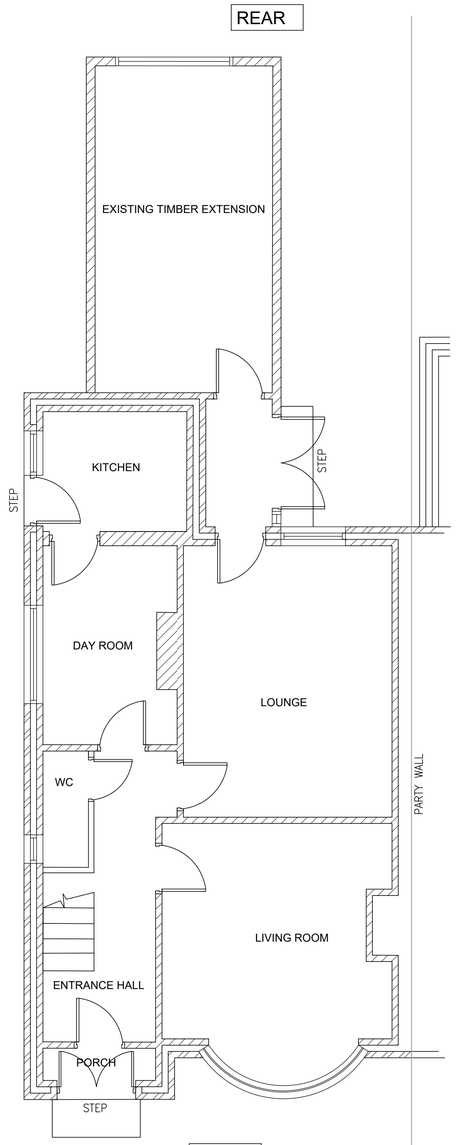



PLAN – EXISTING GROUND FLOOR

Scale 1:50 @ A1

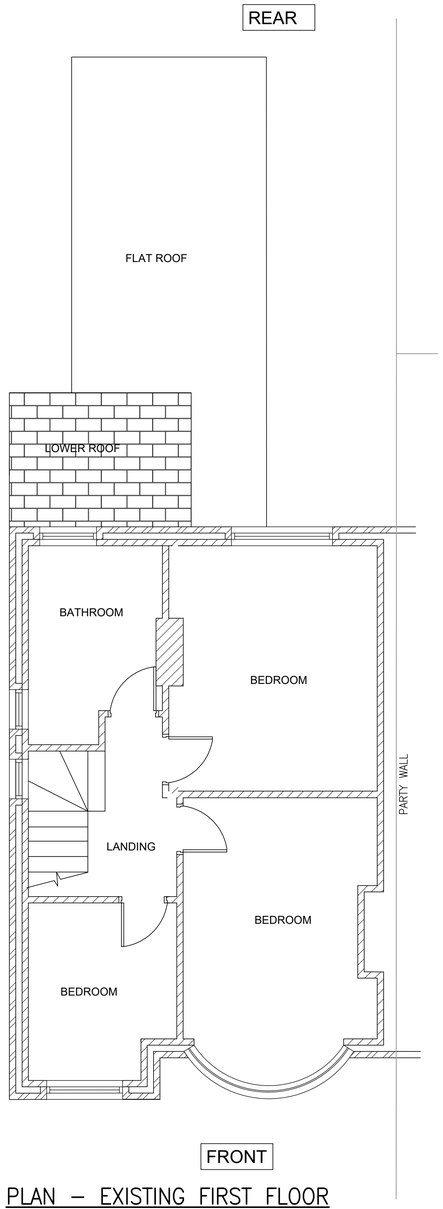

PLAN – EXISTING FIRST FLOOR

Scale 1:50 @ A1

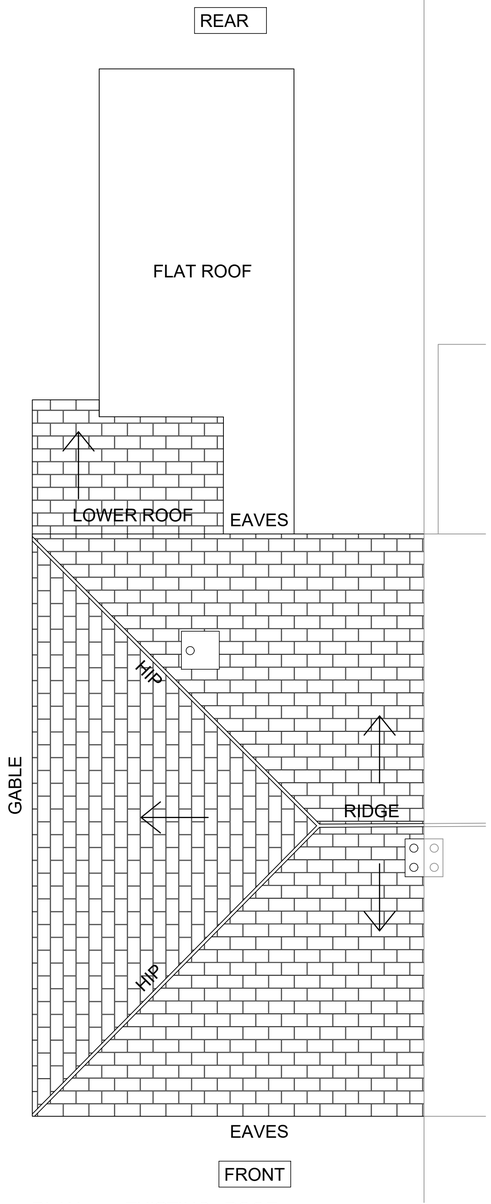

PLAN – EXISTING ROOF

Scale 1:50 @ A1



PLAN – EXISTING BLOCK PLAN

Scale 1:200 @ A1



PLAN – EXISTING LOCATION PLAN

Scale 1:1250 @ A1

Rev.	Amendments	Date
ISSUED FOR :	PLANNING APPLICATION	

CLIENT

MR R. EMMOTT & MISS G.POIZER

PROJECT–SCHEME

116 PARKVILLE ROAD

Manchester, M20 4TZ

TITLE

Single Storey Rear Extension and Internal Alterations

Existing Plans

PROJECT No.	DRG. No.	SCALE
-	01	Shown@A1
DRAWN	DATE	REVISION
C.R	17.05.21	-