

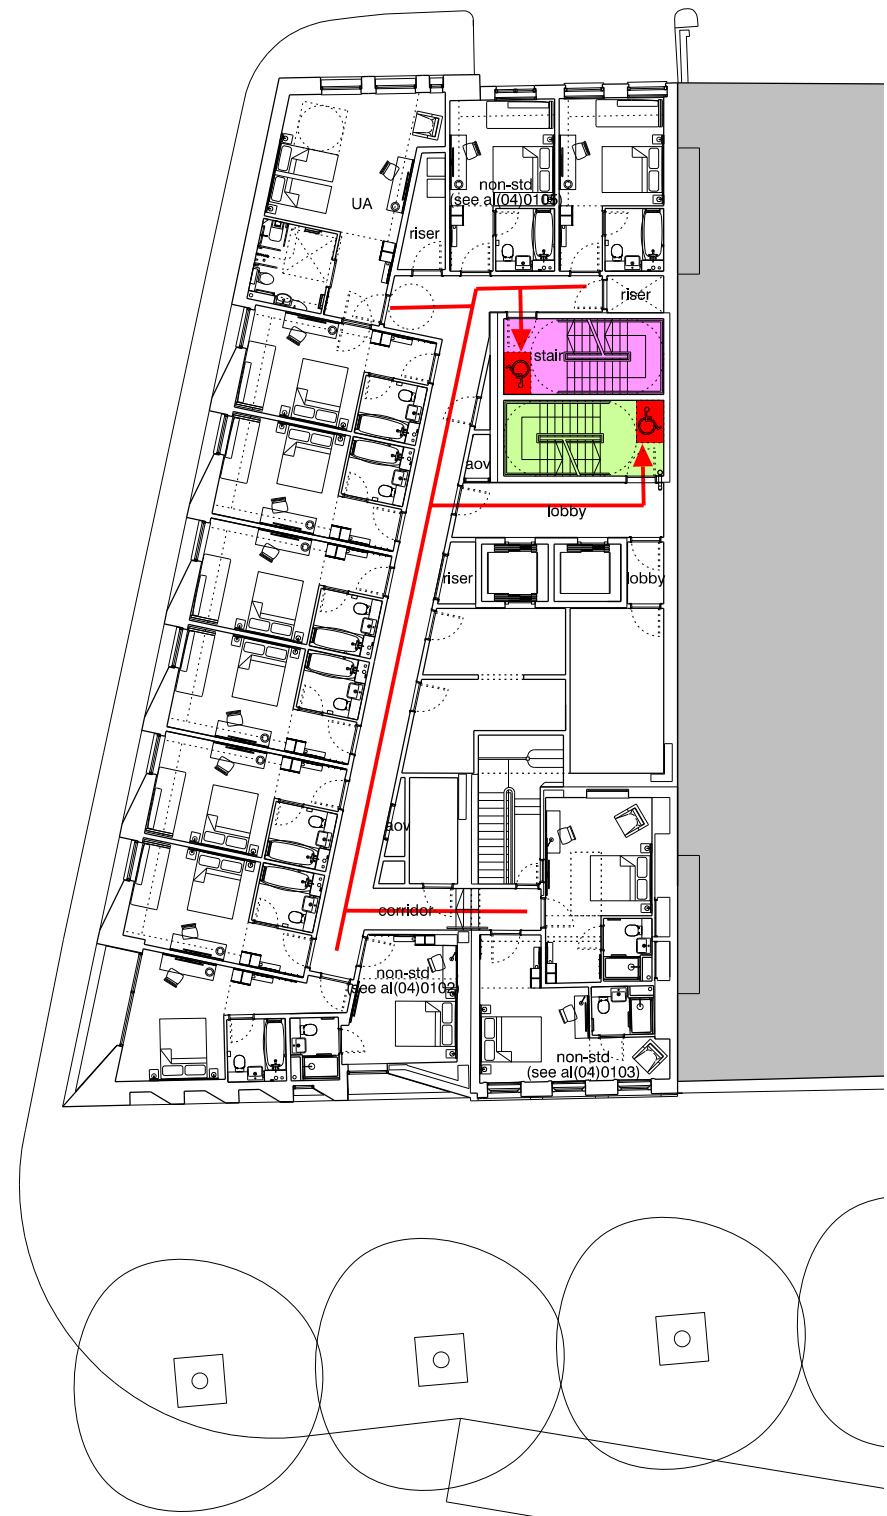


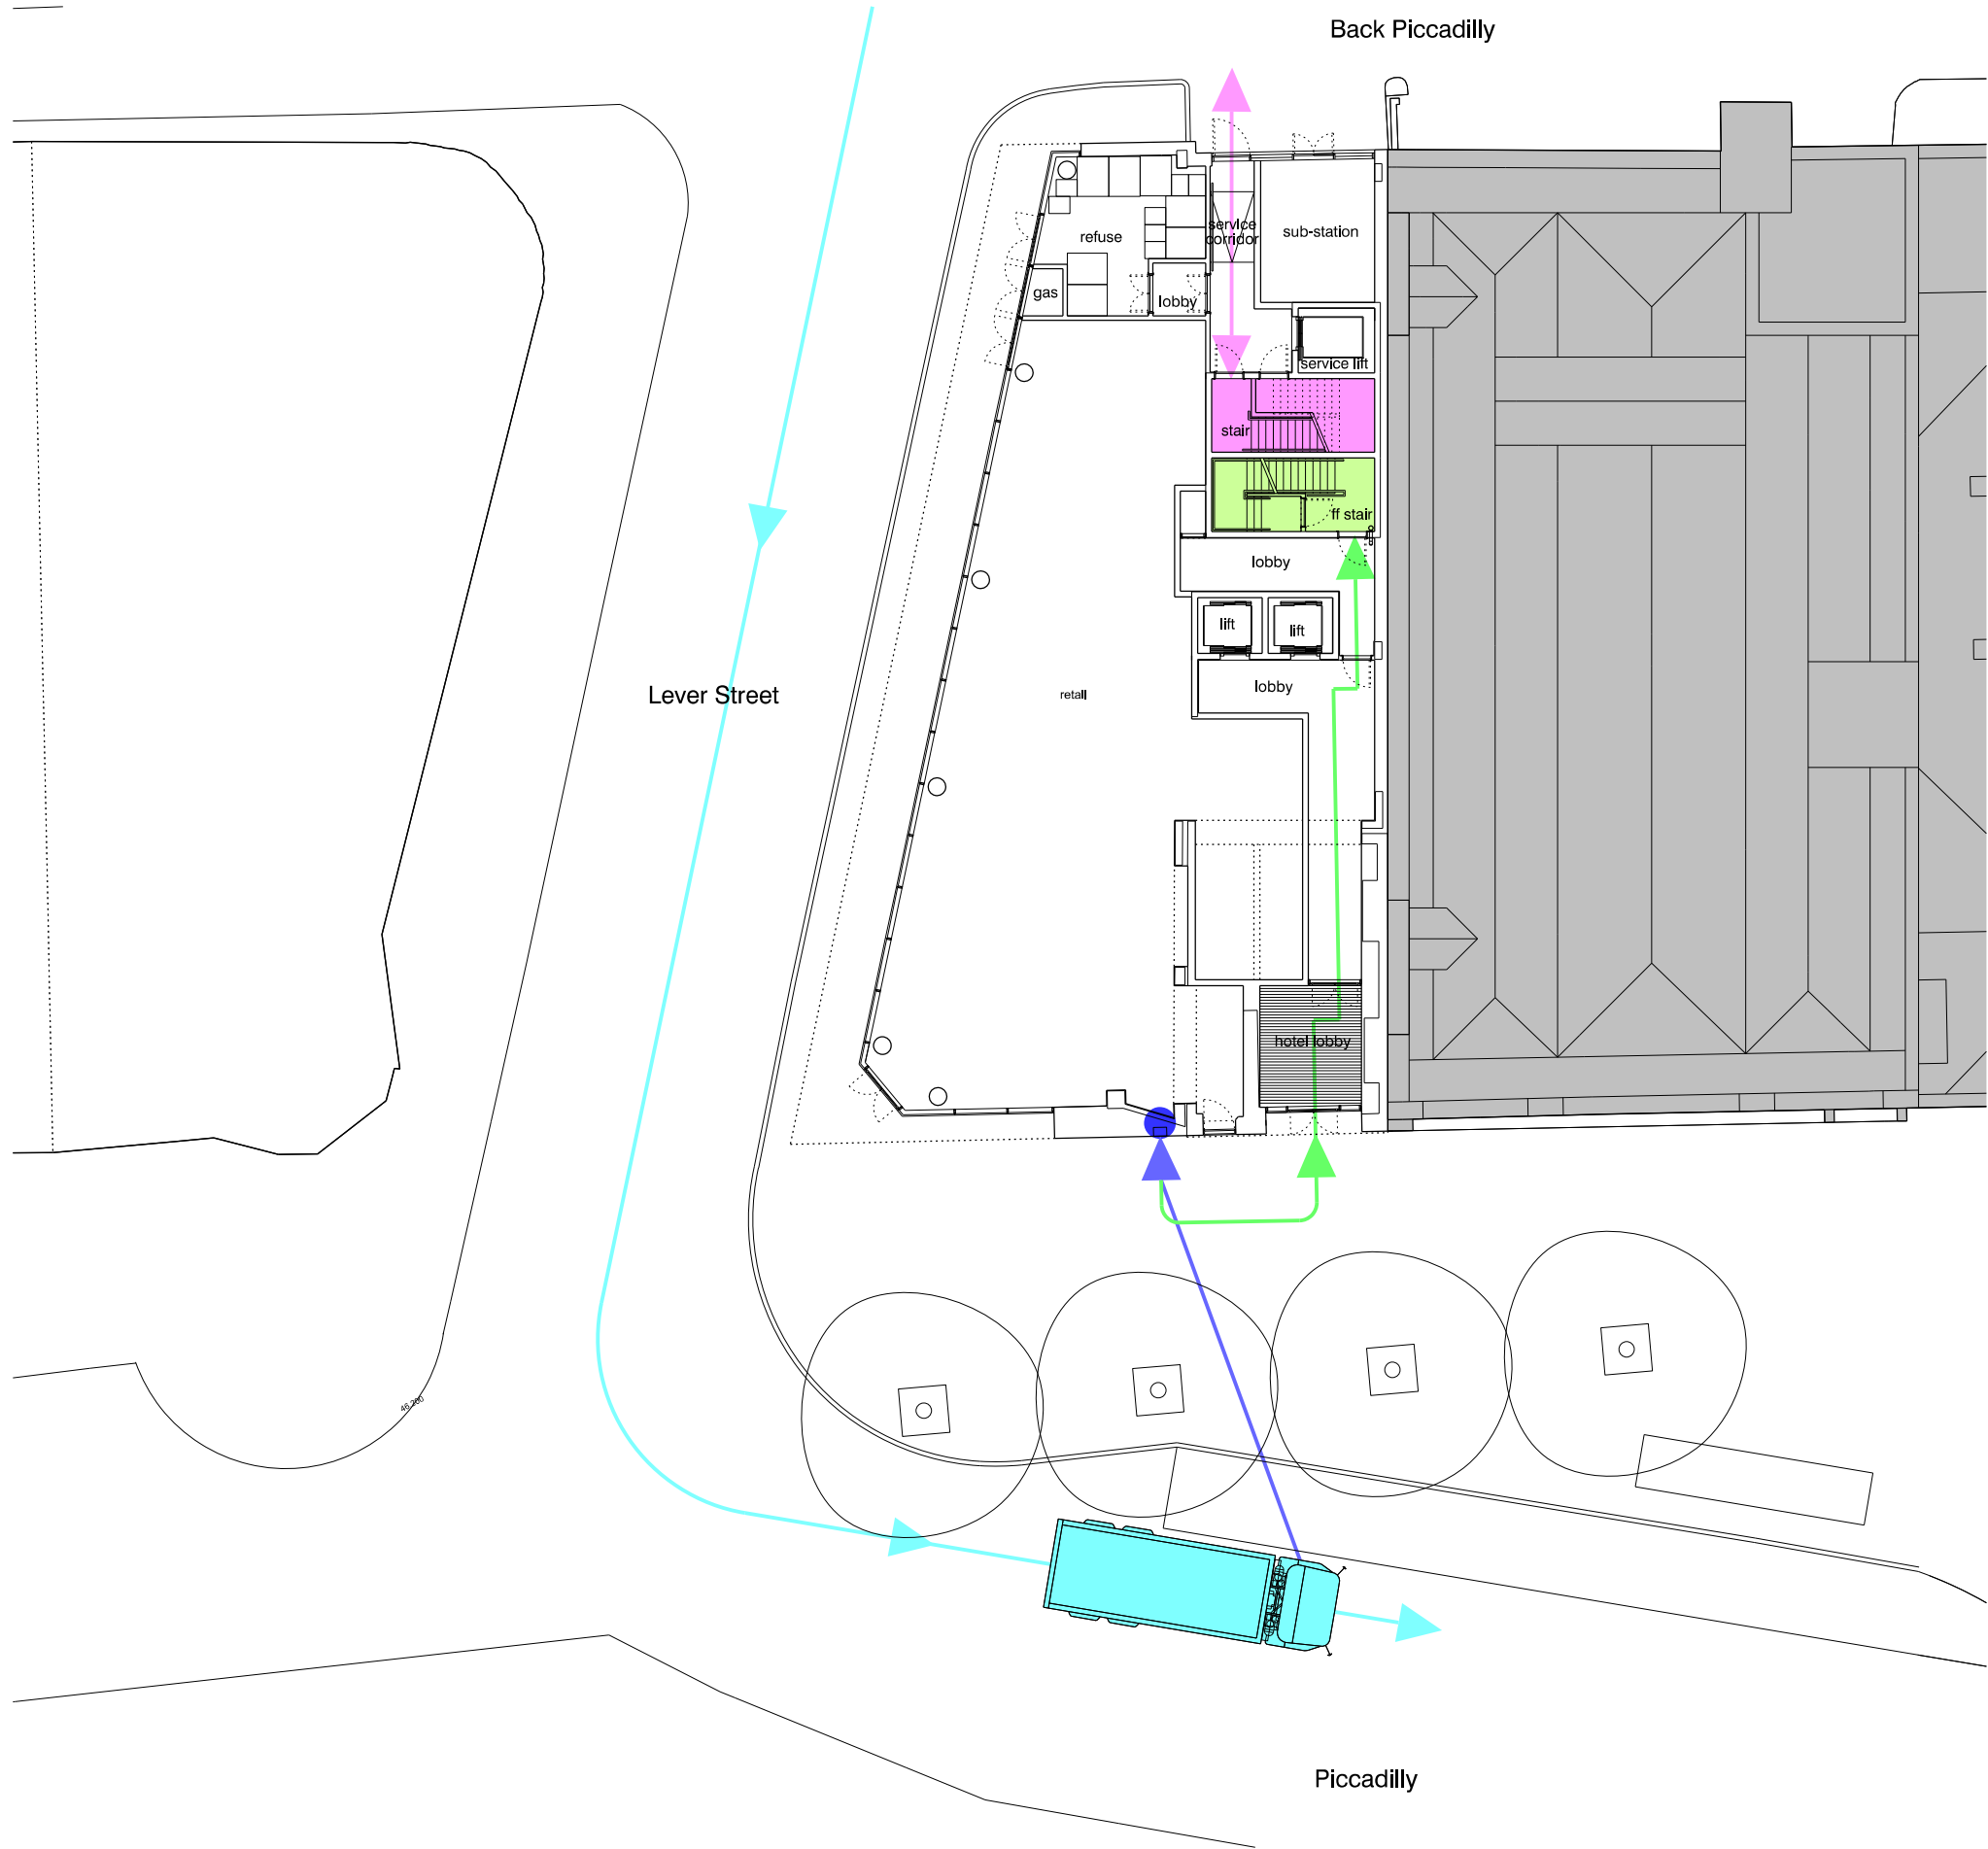


revision: P01
date: 2021.05.20
note: preliminary first issue

Legend

fire tender route
fire tender parking in event of fire
fire officer route to fire Inlet connection point
fire inlet connection point
fire officer route into building to access fire fighting stair
fire fighting stair
access stair

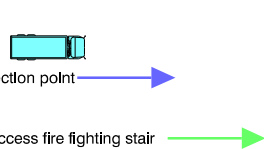

disabled refuge
fire officer route into building to access escape stair
guest route to stair and associated disabled refuge in stairs

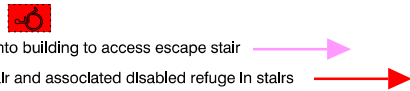

project
43-47 piccadilly, manchester
job no.
7422
title
fire strategy
scale
1:250 @ A3
drawing no.
7546-al(04)0140

stephenson hamilton risley
STUDIO

3 riverside mews
4 commercial street
manchester, M15 4RQ
www.shr.studio
mail@shr.studio
0161 832 0244