


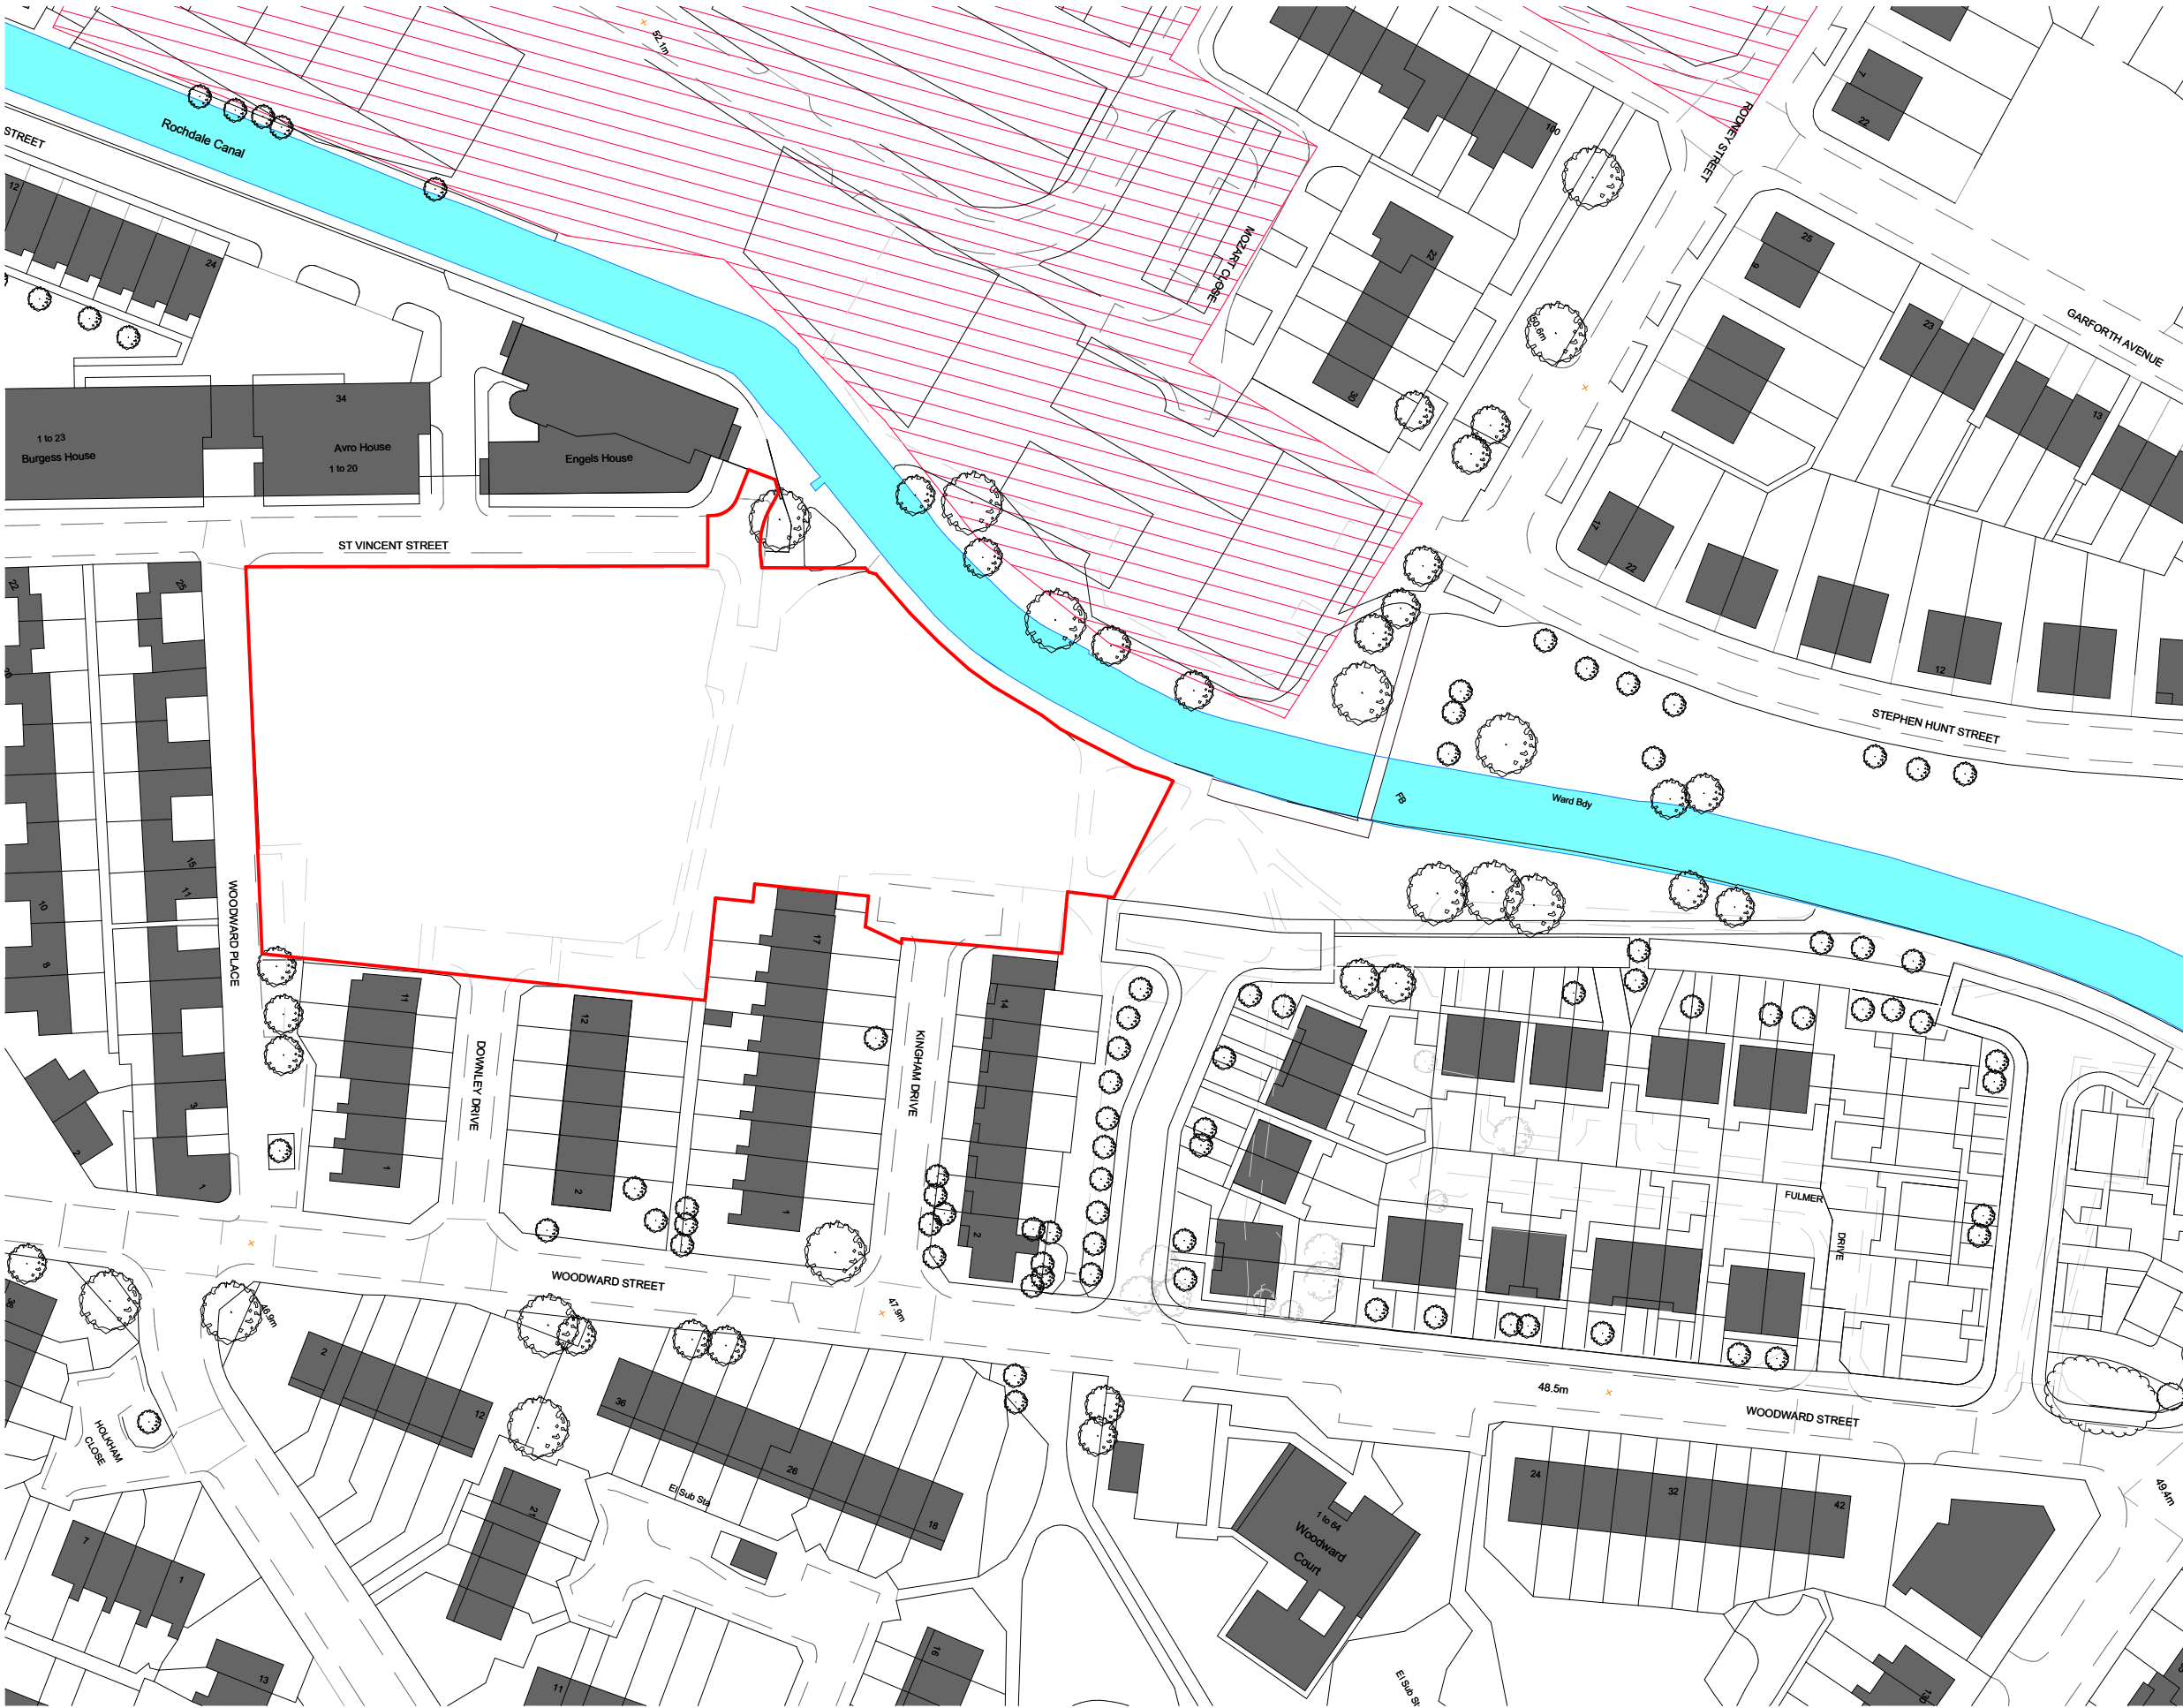

Note:
Do not scale from this drawing.
Dimensions are to be checked on site.
If in doubt please ask.



Site boundary



NDF Poland Street Zone



North

5	07/05/21	OM	Planning
4	12/04/21	OM	STAGE 3
3	31/03/21	OM	STAGE 3 DRAFT
2	30/03/21	OM	Site Boundary
1	15/12/20	IB	STAGE 2 Report

Rev Date Intis Details

© The moral rights of the author are hereby asserted.
This drawing and design is the sole property of Buttress Ltd and must not be reproduced without permission.
Buttress Ltd is Registered in England and Wales: 5363573

greatplaces
HOUSING GROUP

Buttress

41 Bengal St
Manchester
M4 6AF

T 0161 236 3303
E contact@buttress.net
W www.buttress.net

Project Title	Downley Drive
Client	Great Places
Location	Ancoat - Manchester
Drawing Title	Existing Site - Location Plan

Date	07/05/2021 11:17:50	Scale	1 : 1000
Checked	Checker	Orig Paper Size	A3
Job No:	8801	Status	Planning

Project: Origin: Zone: Level: Type: Disc: Number: Rev:

8801-BA-00-00-DR-A-(01) 003-5