
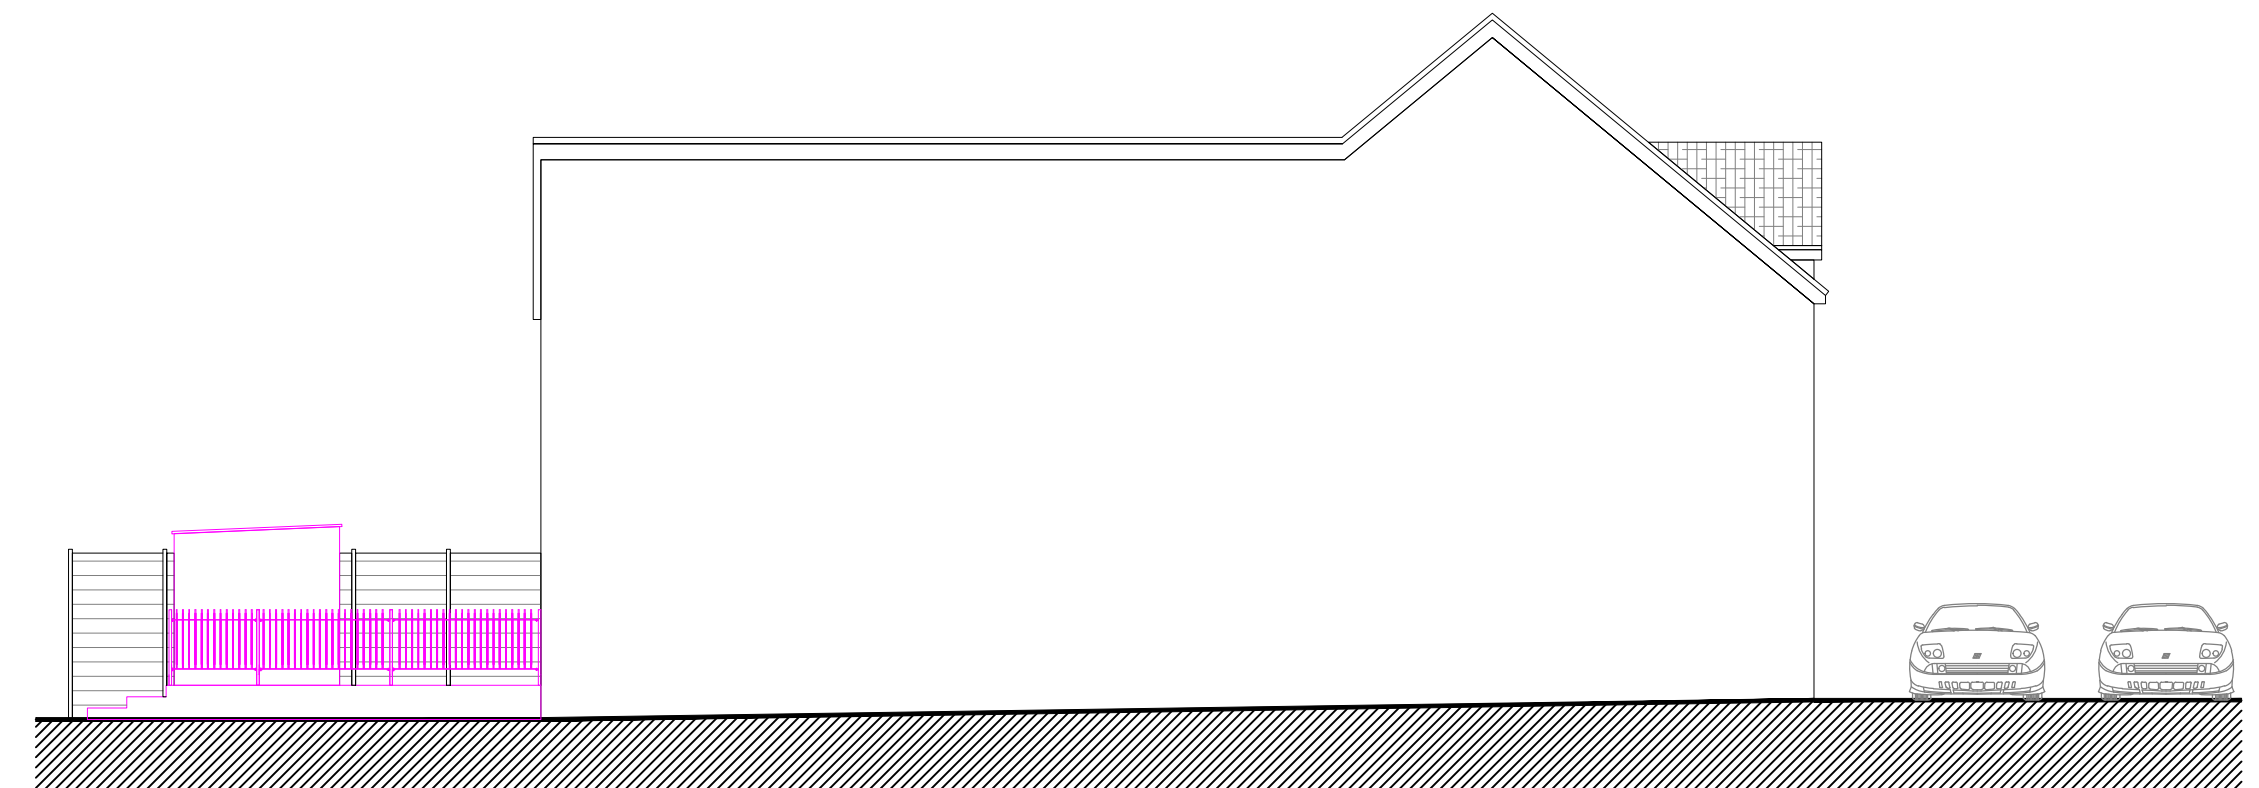
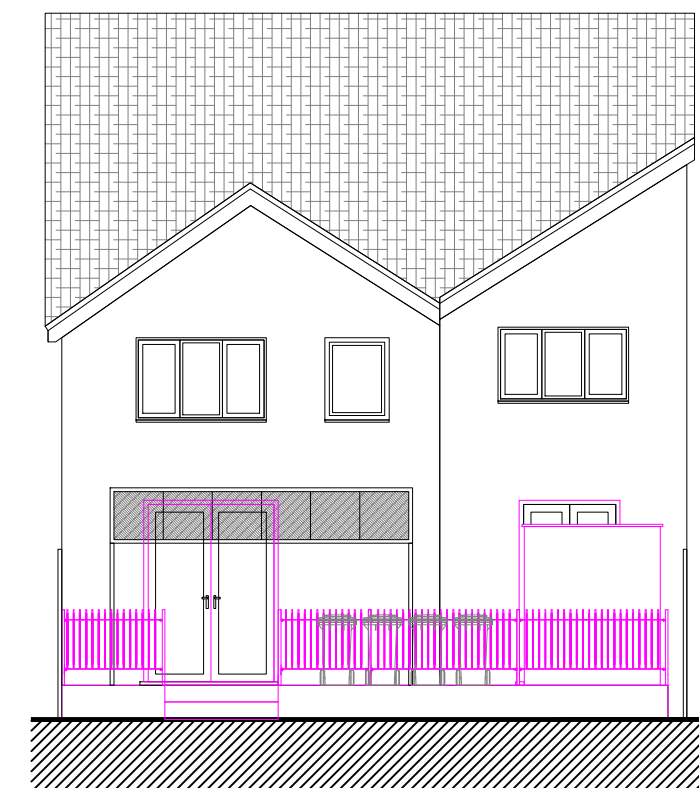
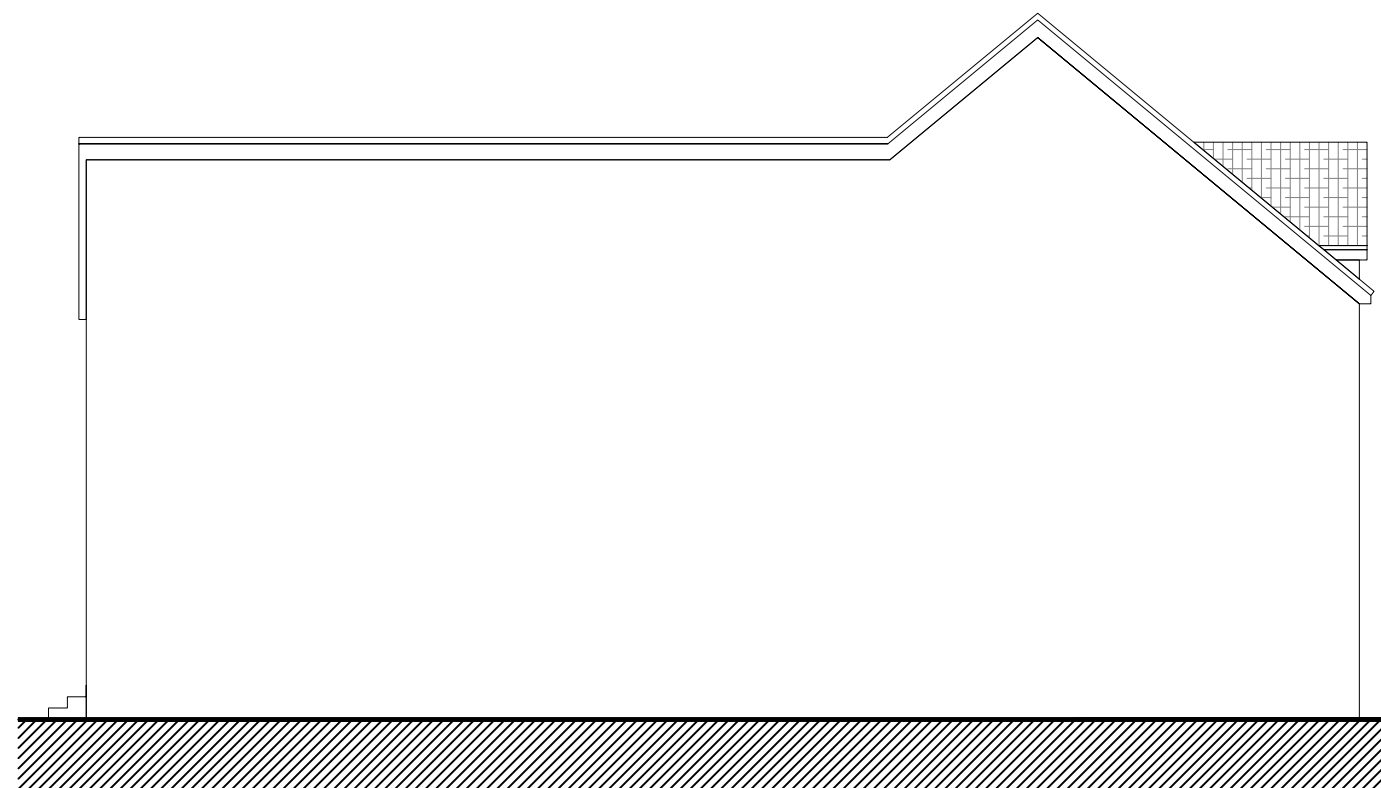
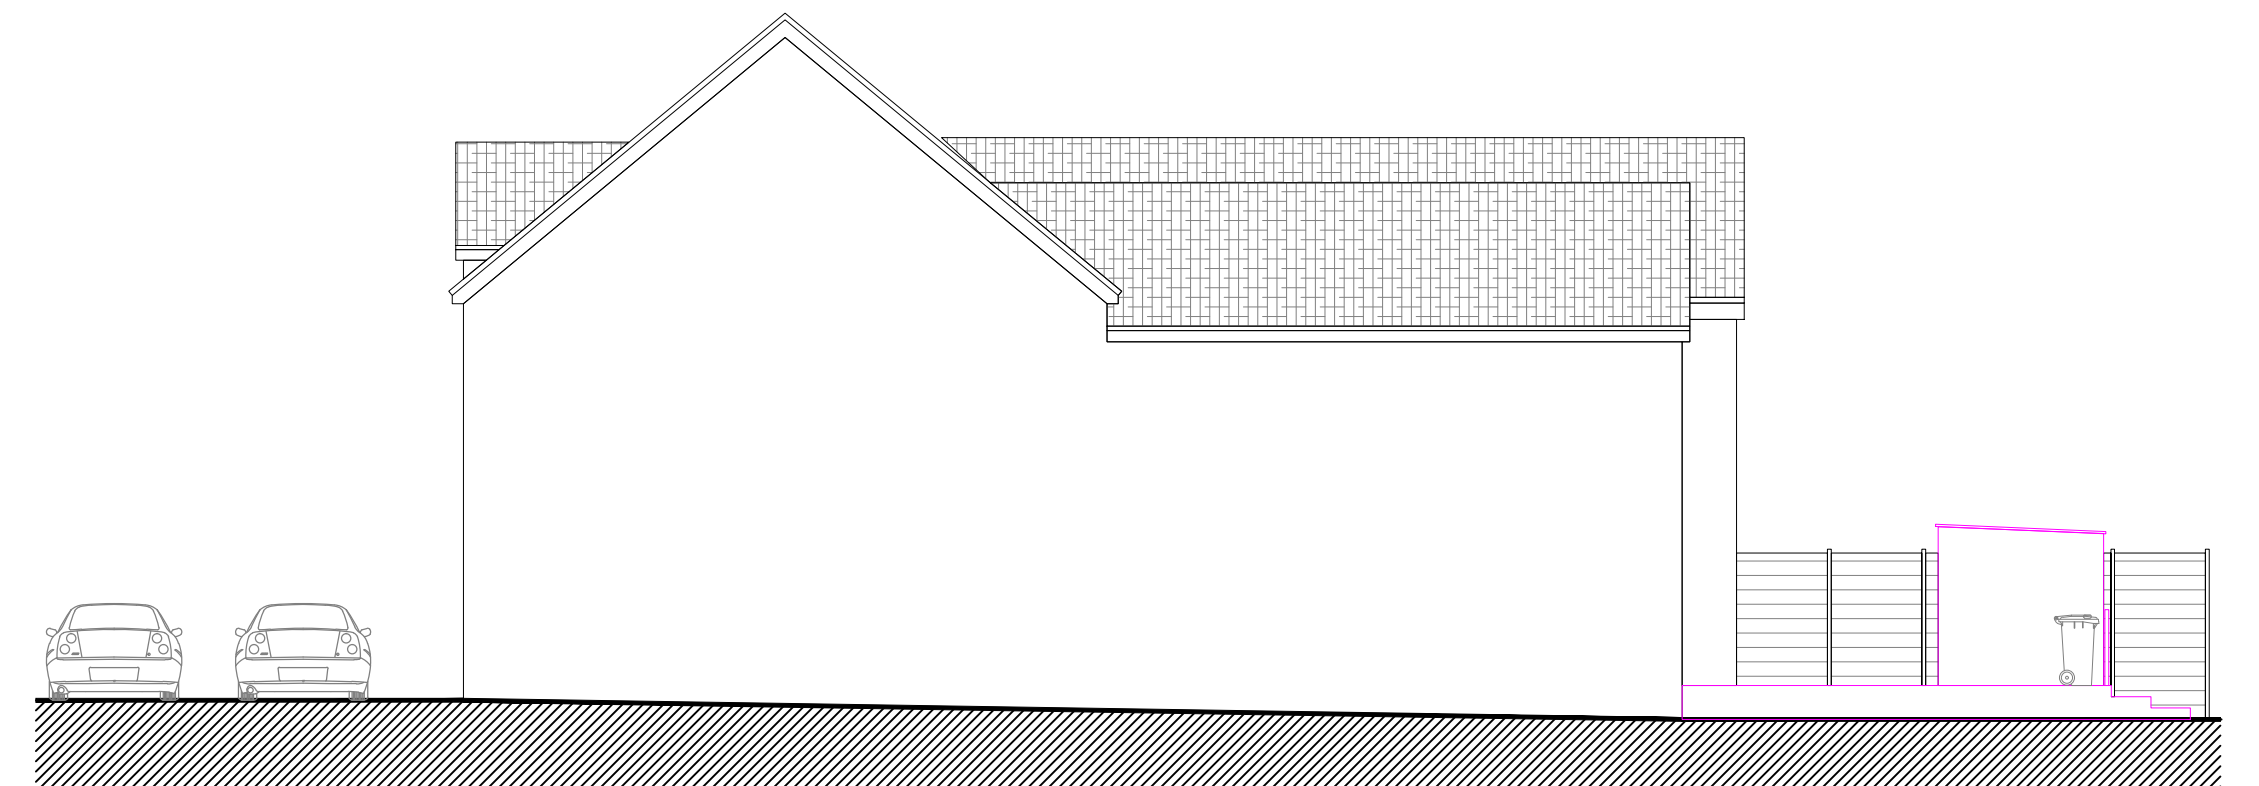
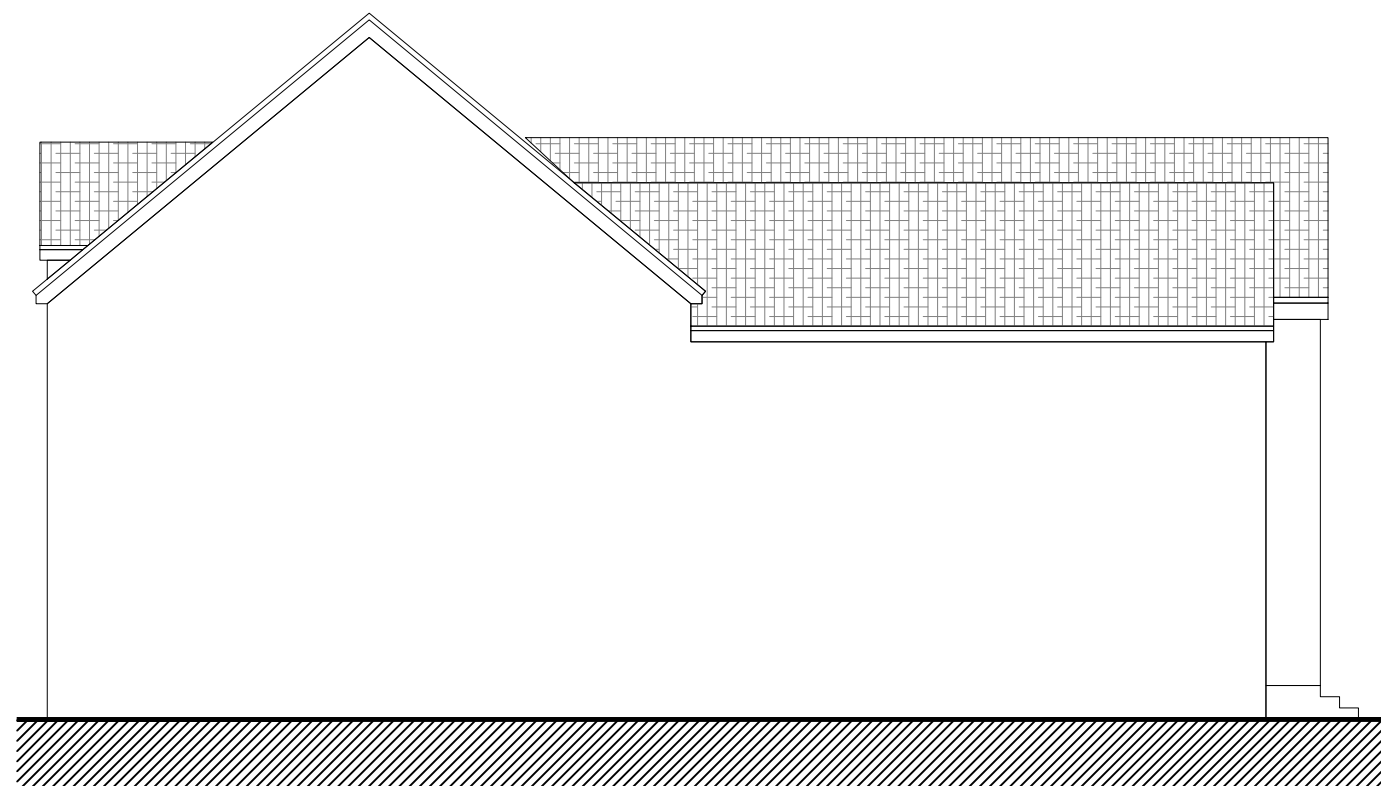
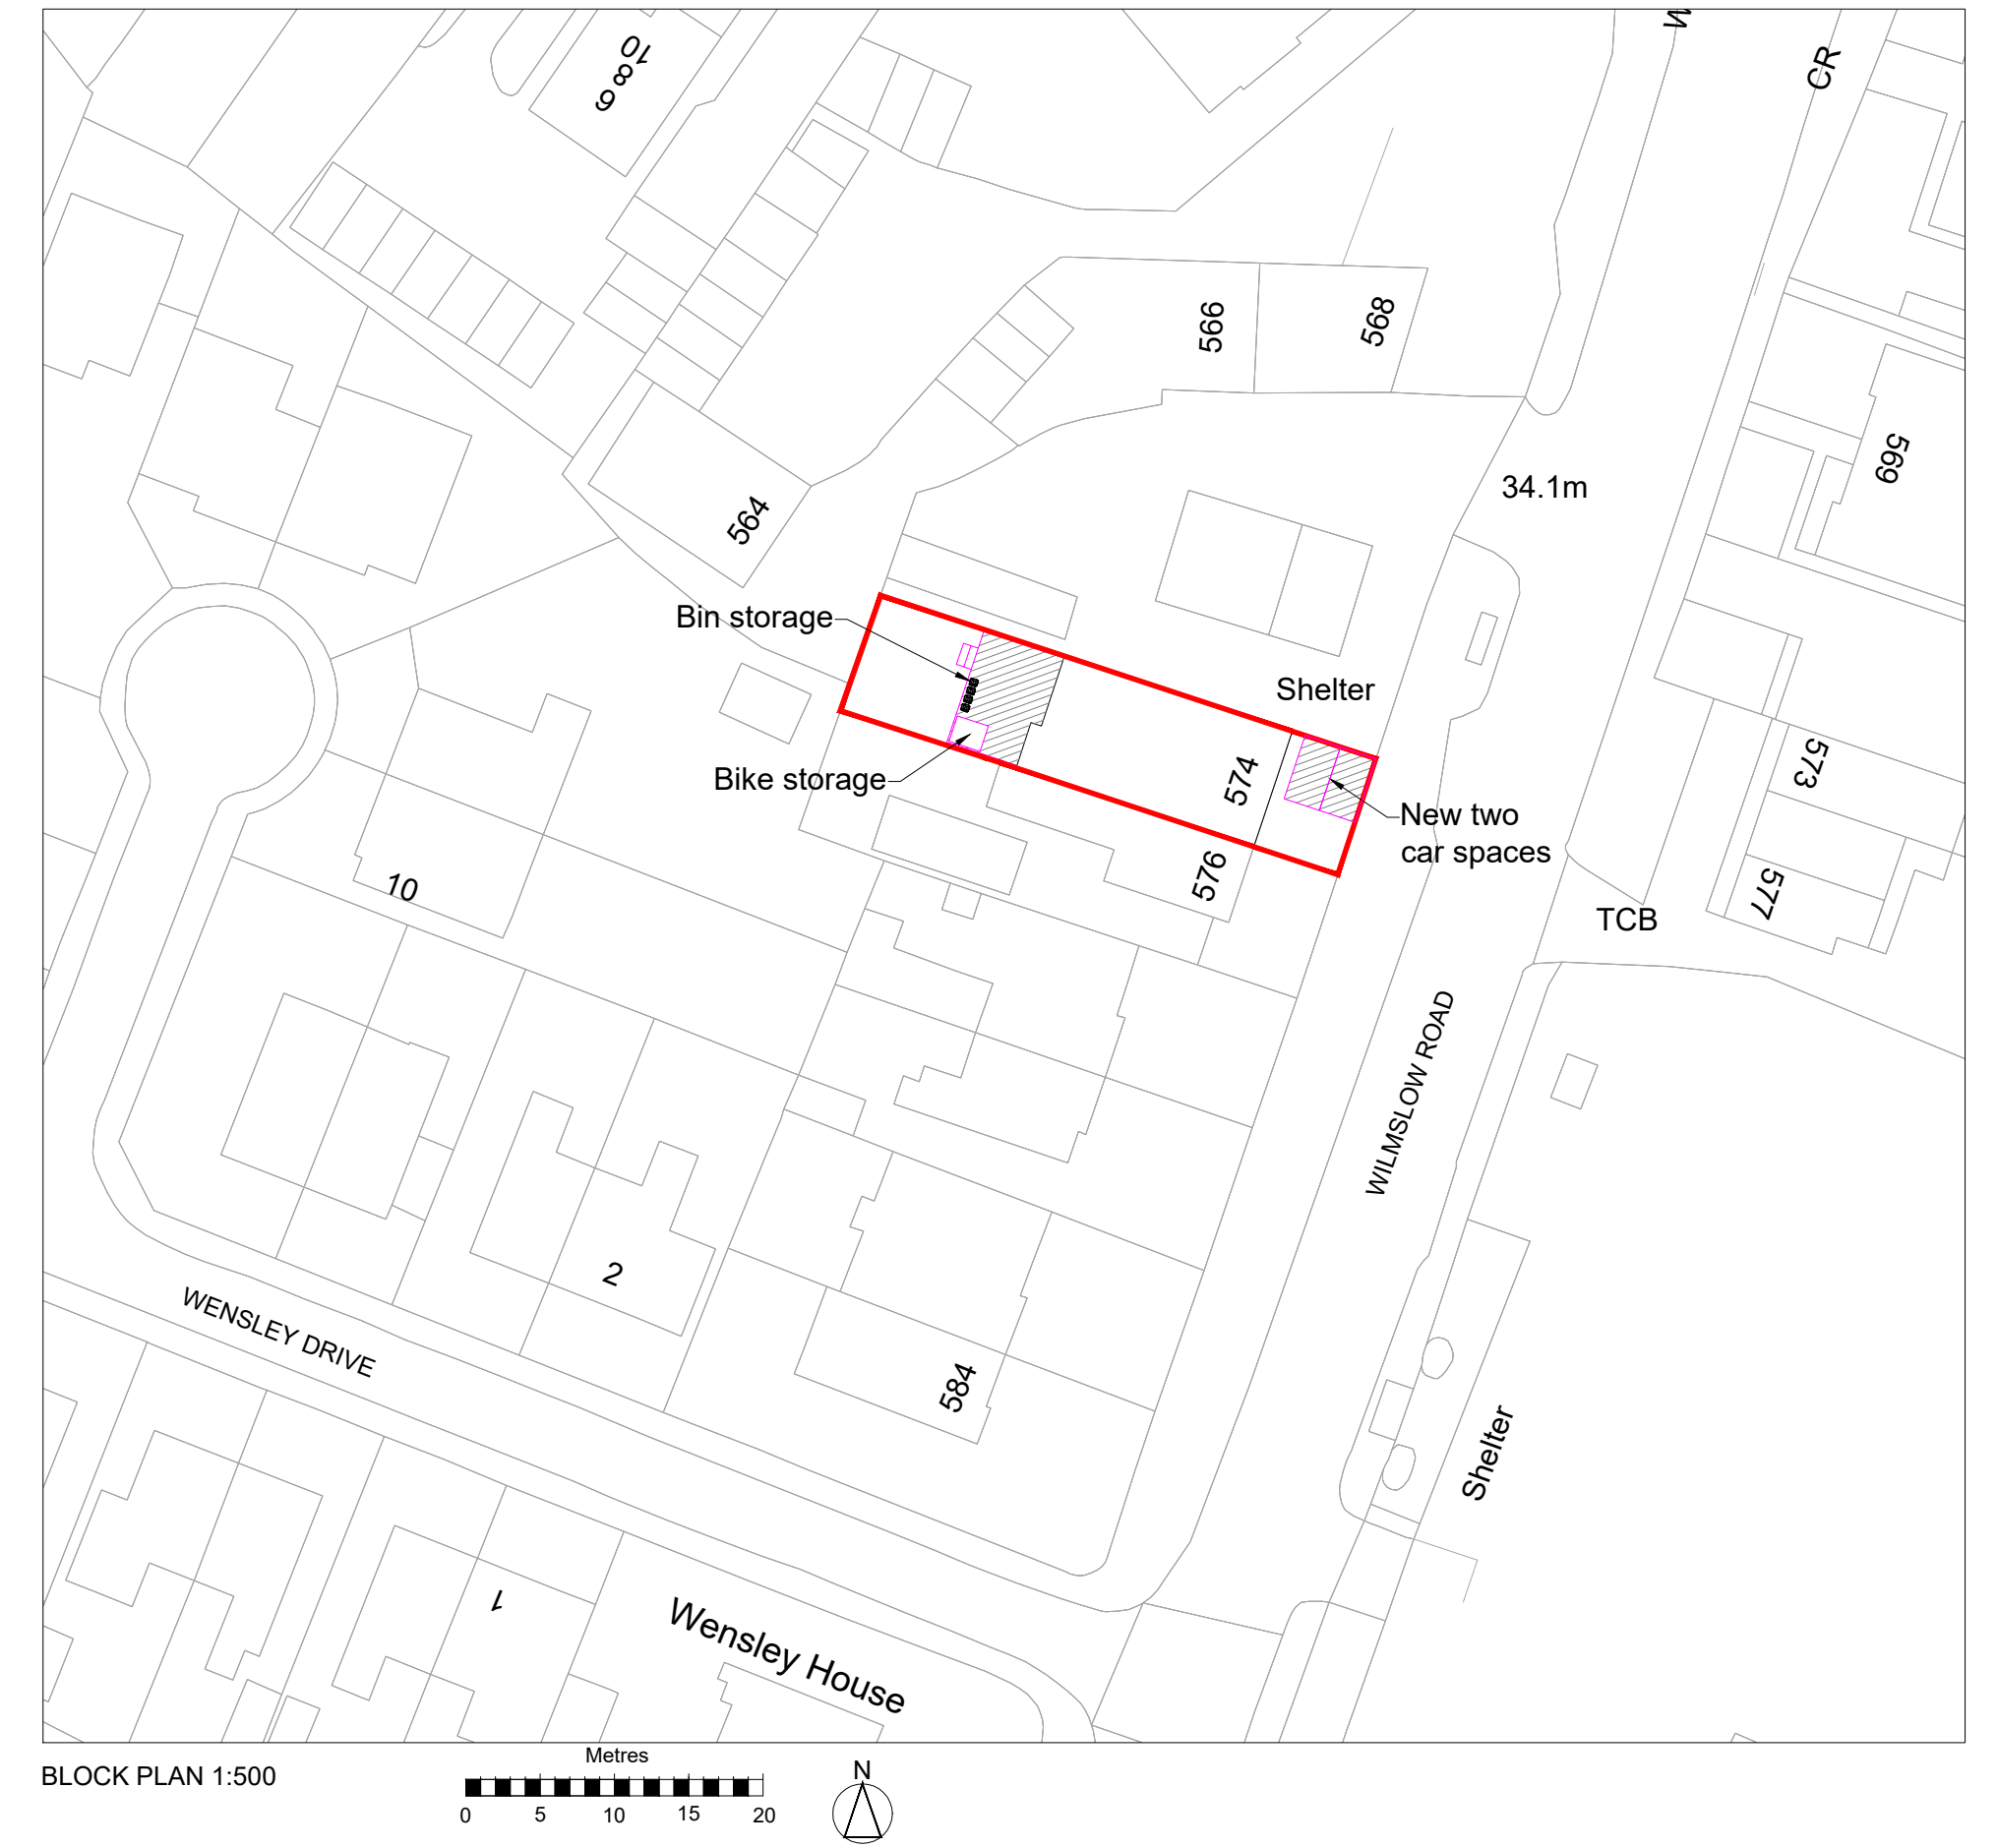
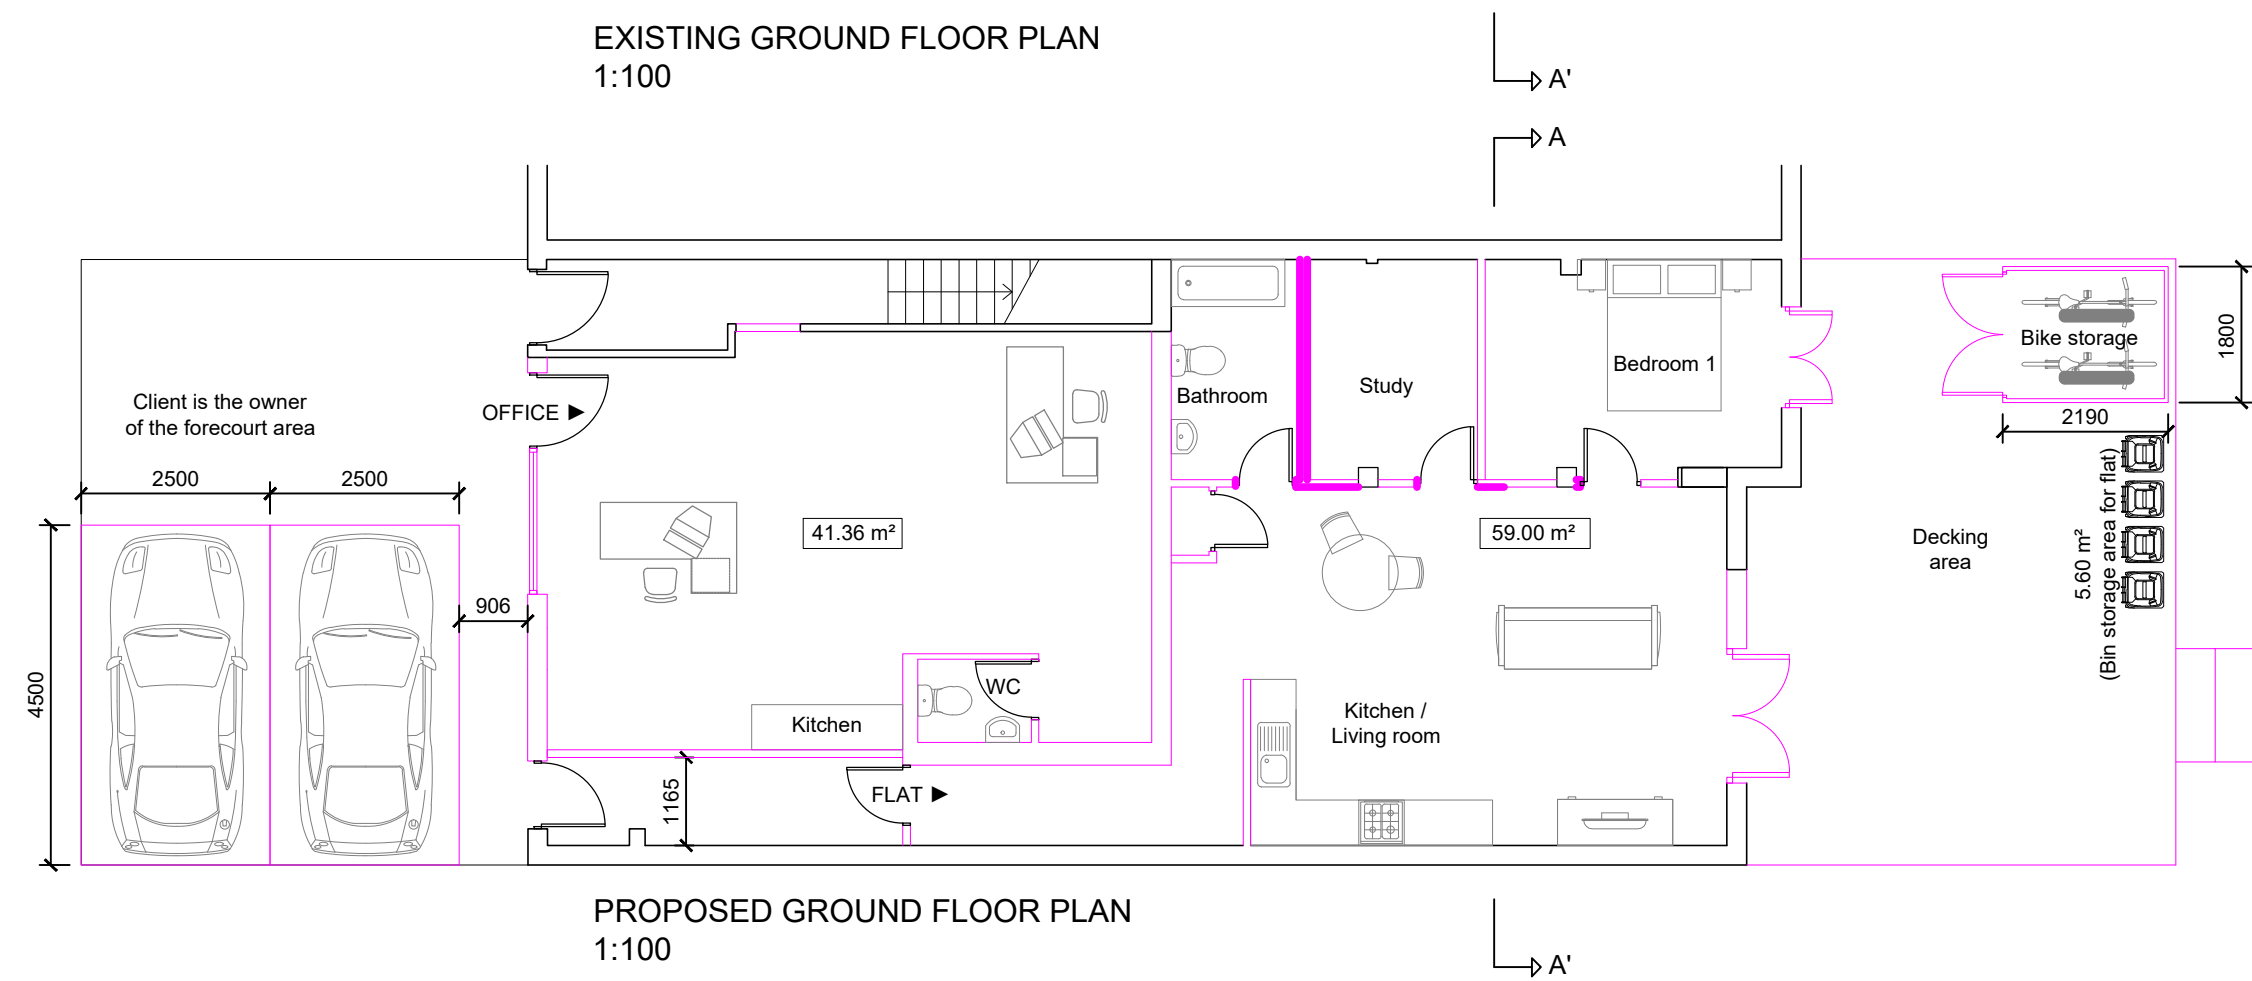


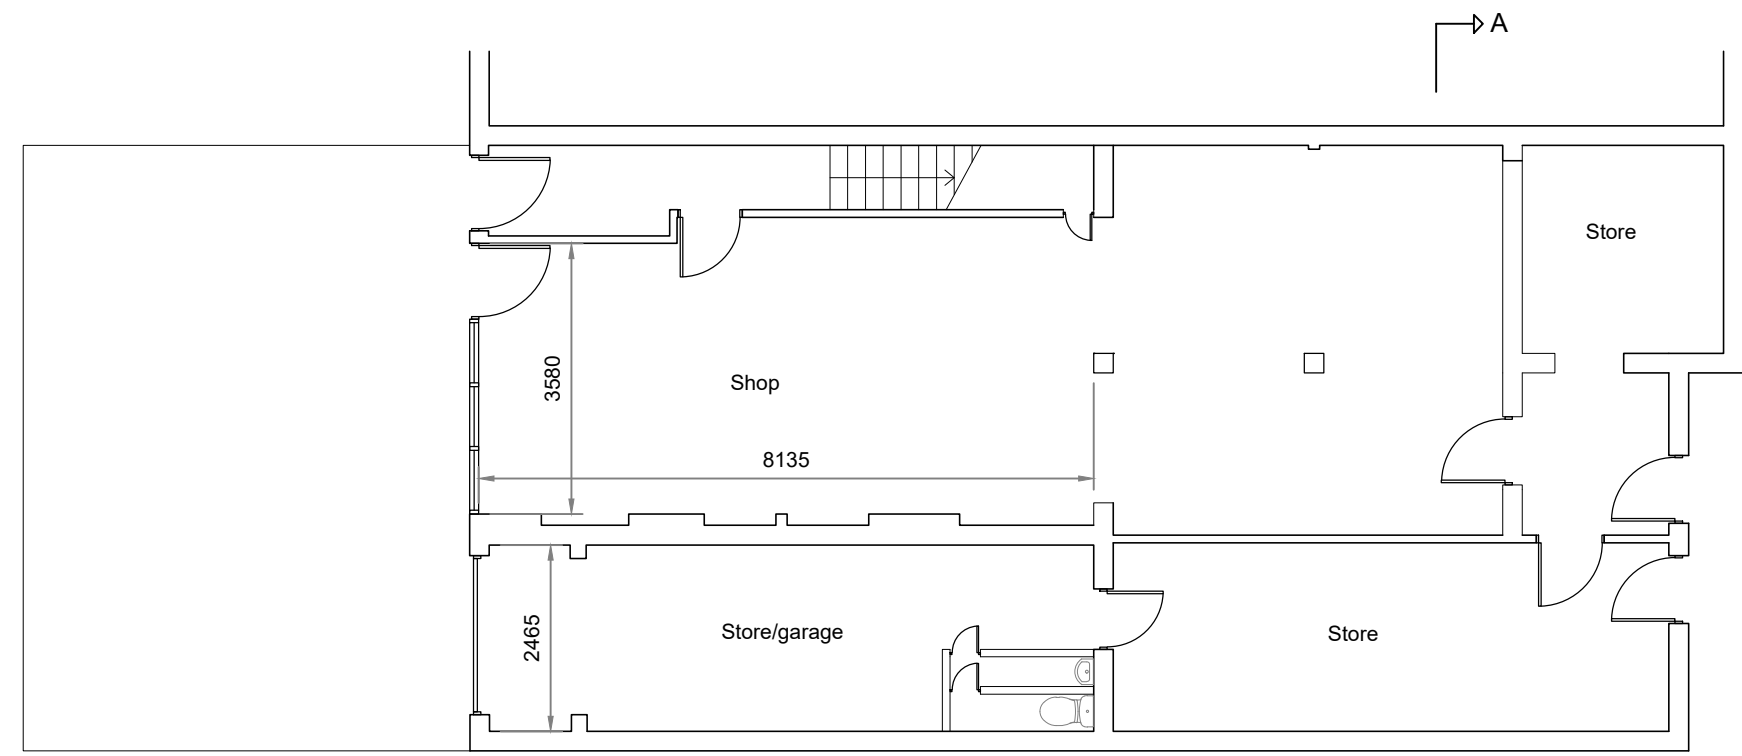

Charis Mews 340 Chardos Road Redland, BS6 6PF Bristol Saeed Ahmed Mob: 07424 612952 Tel: 0117 214 1590 Email: engr_s.a@hotmail.com	Project	574 Wimslow Road Manchester	Date	16/06/21	Scale	1:100, 1:500, 1:1250 @ A1
	Title	Proposed new office and flat	Org No.	M45/P-01	Rev - B	