

NOTES
ALL DIMENSIONS TO BE CHECKED ON SITE PRIOR TO ANY MANUFACTURING OR FABRICATION AND ANY ANOMALIES TO BE BROUGHT TO THE ATTENTION OF THE ARCHITECT.

DWG_D17A

DWG_D16A

ROOF LEVEL

6TH FLOOR LEVEL

5TH FLOOR LEVEL

EX ROOF LEVEL

4TH FLOOR LEVEL

3RD FLOOR LEVEL

2ND FLOOR LEVEL

1ST FLOOR LEVEL

GF LEVEL

WHITWORTH STREET

BASEMENT LEVEL


LIFT SHAFT

LIFT SHAFT

STAIR CASE

RISER

DWG_D15A

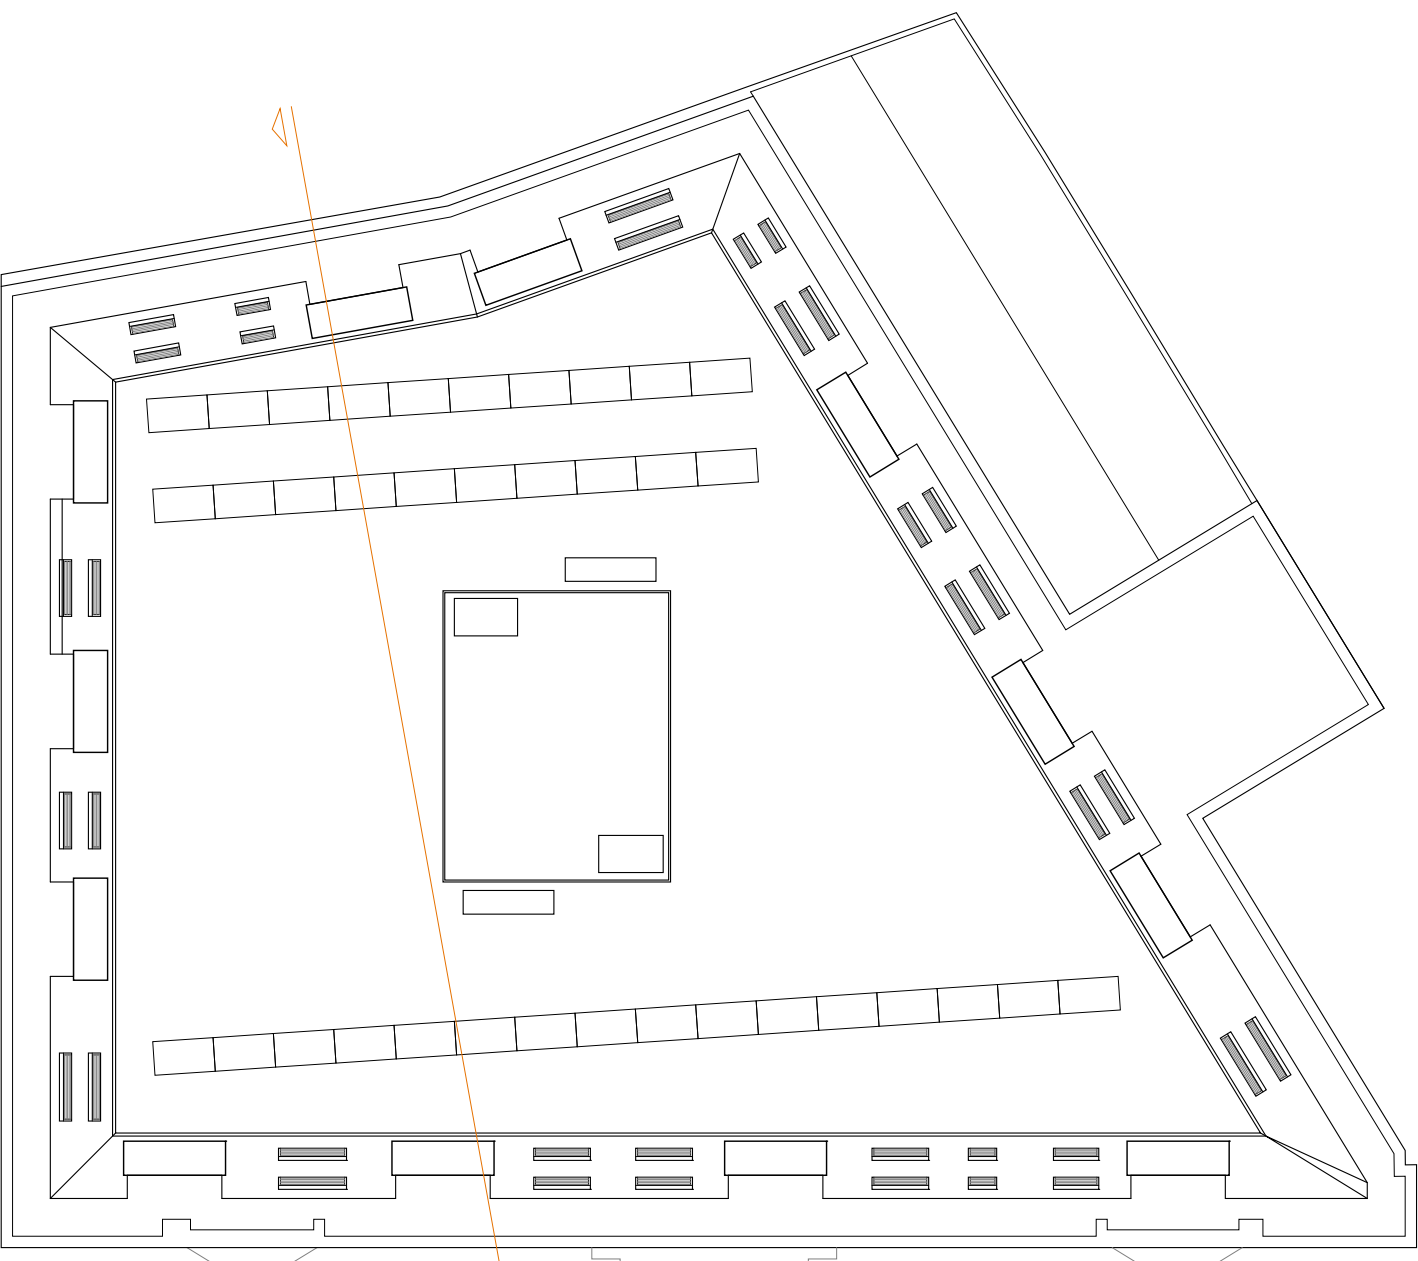

A	FIRST ISSUE	DR	05.05.21
A	FIRST ISSUE	DR	04.03.21
REV	AMENDMENTS	BY	DATE

PROJECT
PROPOSED DEVELOPMENT
BARCLAY HOUSE
WHITWORTH STREET WEST
MANCHESTER

CLIENT
Mr KA FAN

DRAWING TITLE
PROPOSED DETAIL SECTION

DRAWN D.RQJO DATE 05.05.21
CHECKED SCALE 1:50 (A1)

APPROVED
HOWARD & SEDDON A.R.I.B.A.
CHARTERED ARCHITECTS
64 WASHWAY ROAD,
SALE, CHESHIRE M33 7RE.
TEL No. 0161 - 973 8296
FAX No. 0161 - 962 3485
e-mail : admin@howardandseddon.co.uk

JOB No. 12,982 DRG No. D10 REVISION B