




A PROPOSED SECTION
P.301 SCALE 150

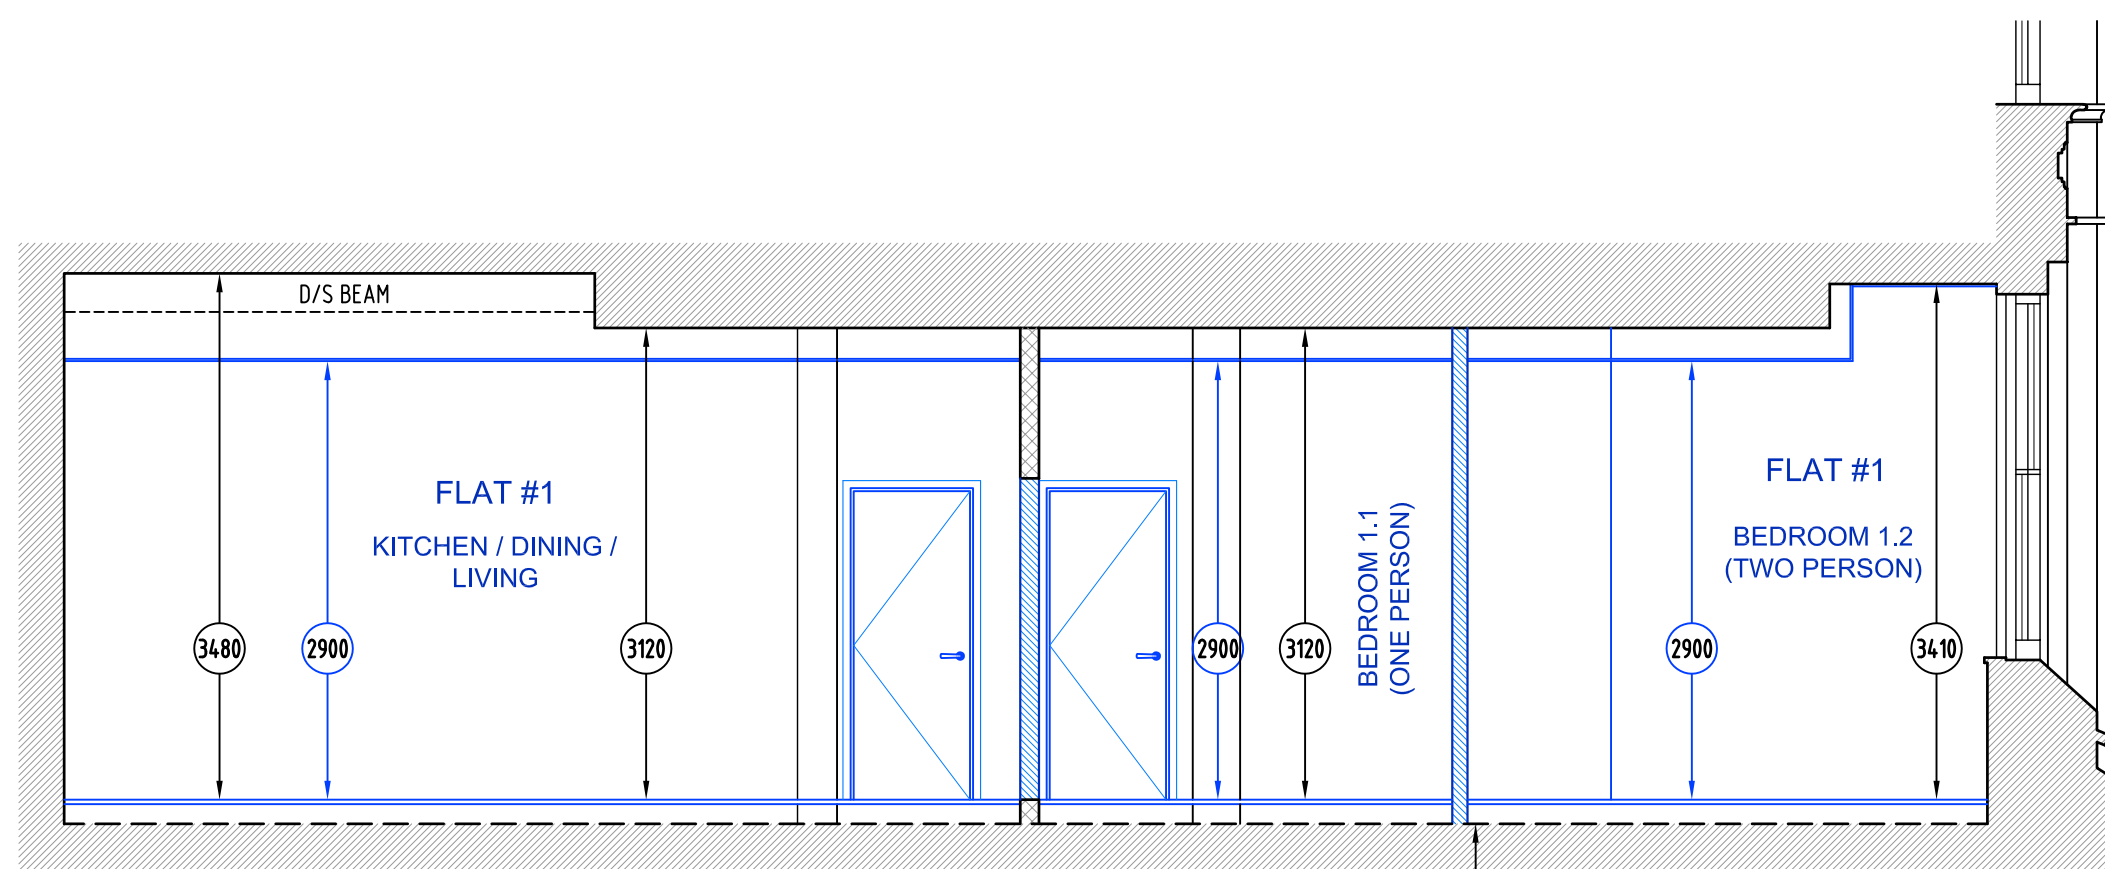


B PROPOSED SECTION
P.301 SCALE 150

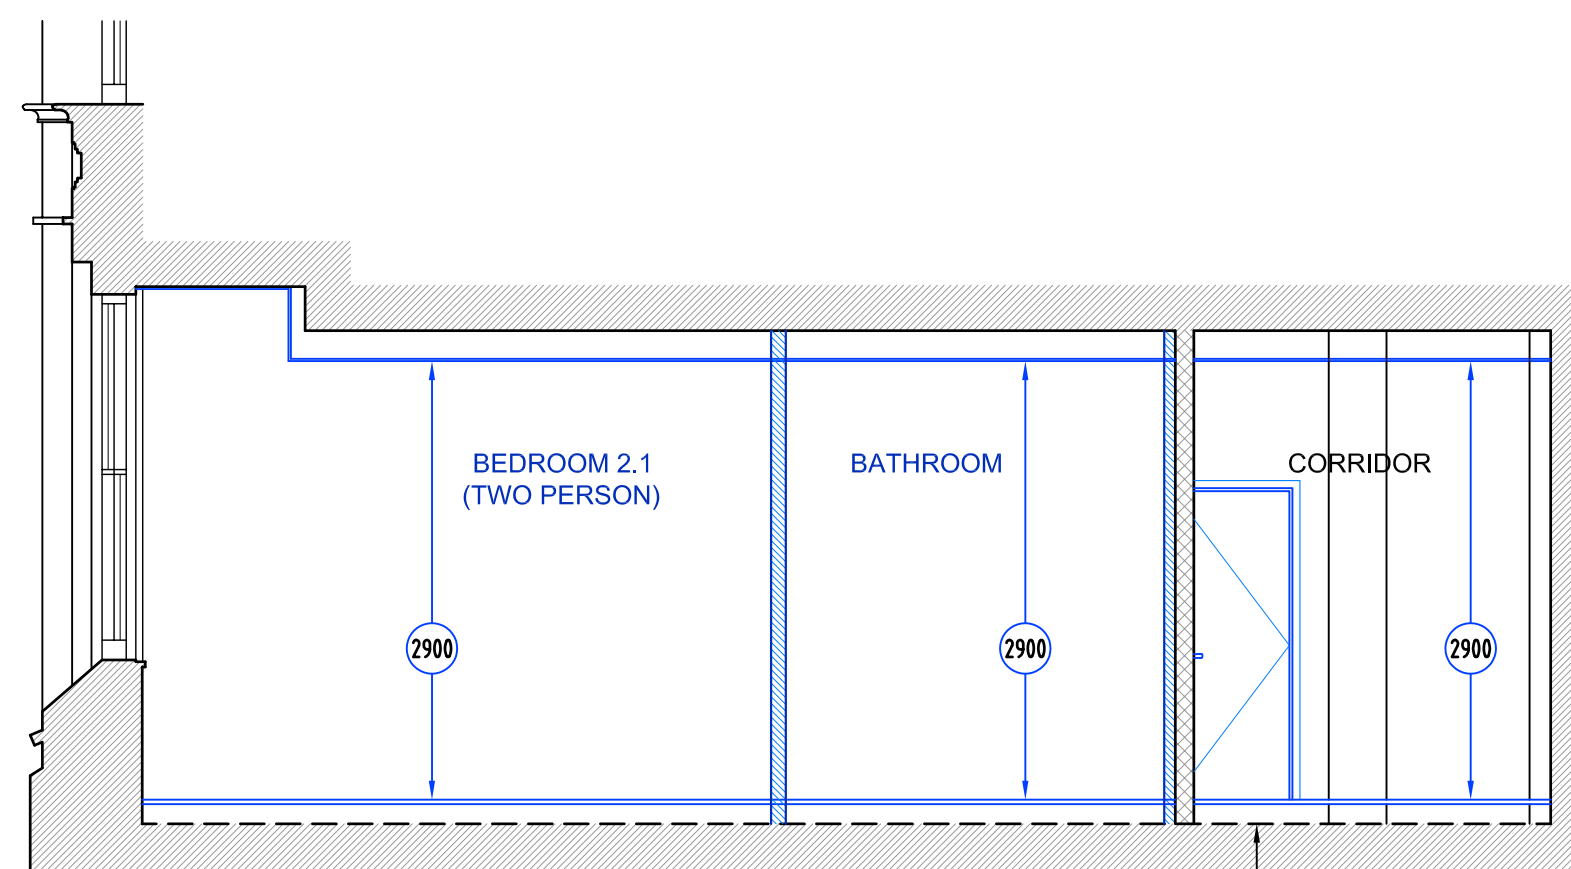


C PROPOSED SECTION
P.301 SCALE 150

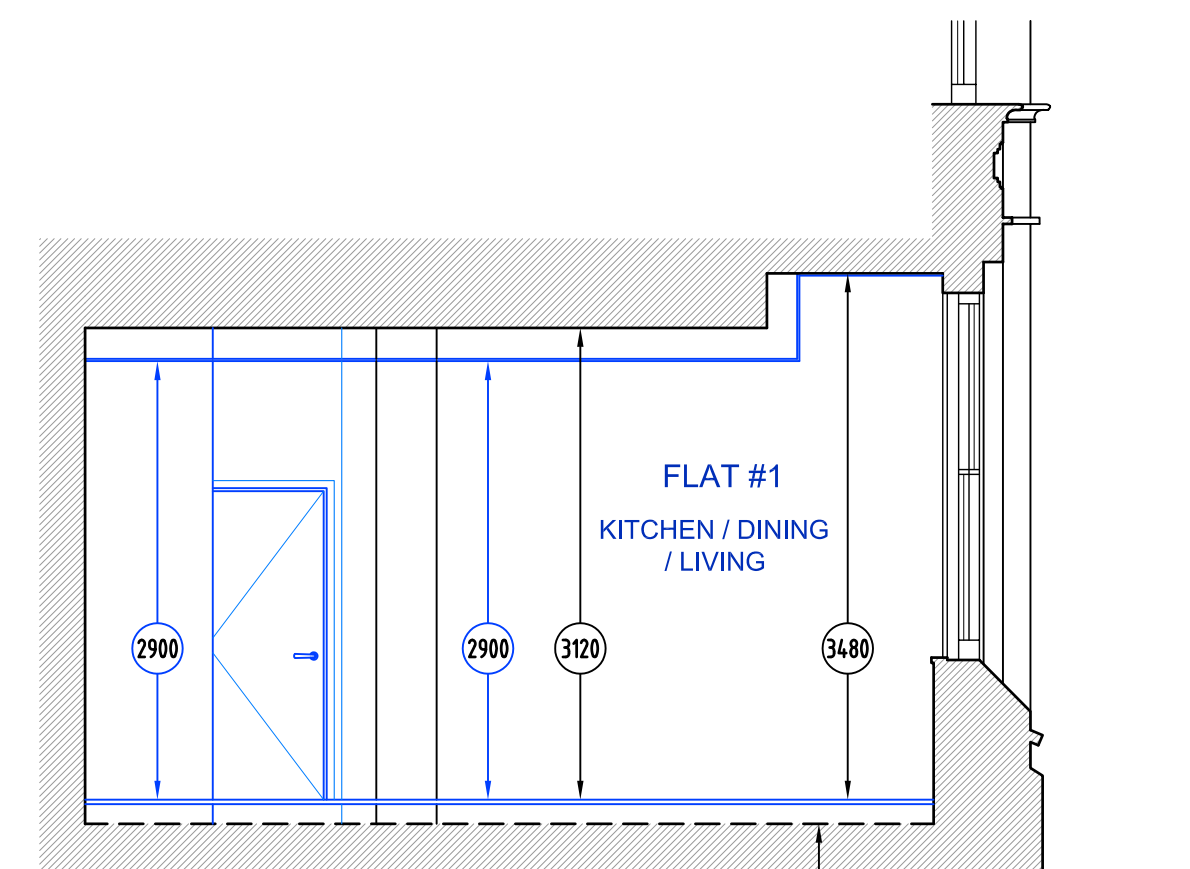

D PROPOSED SECTION
P.301 SCALE 150

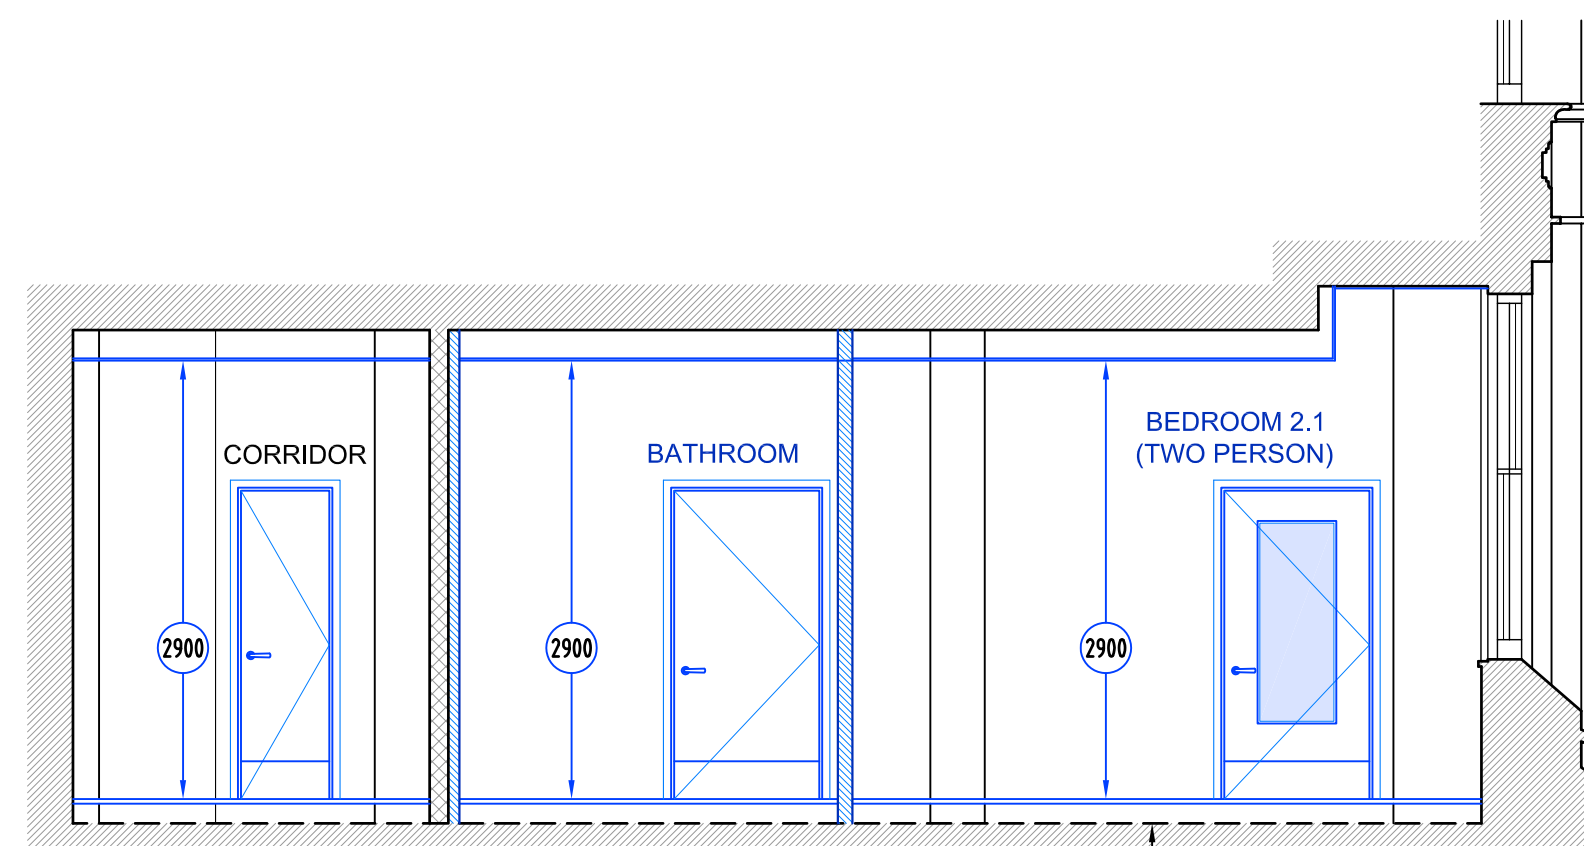

E PROPOSED SECTION
P.301 SCALE 150

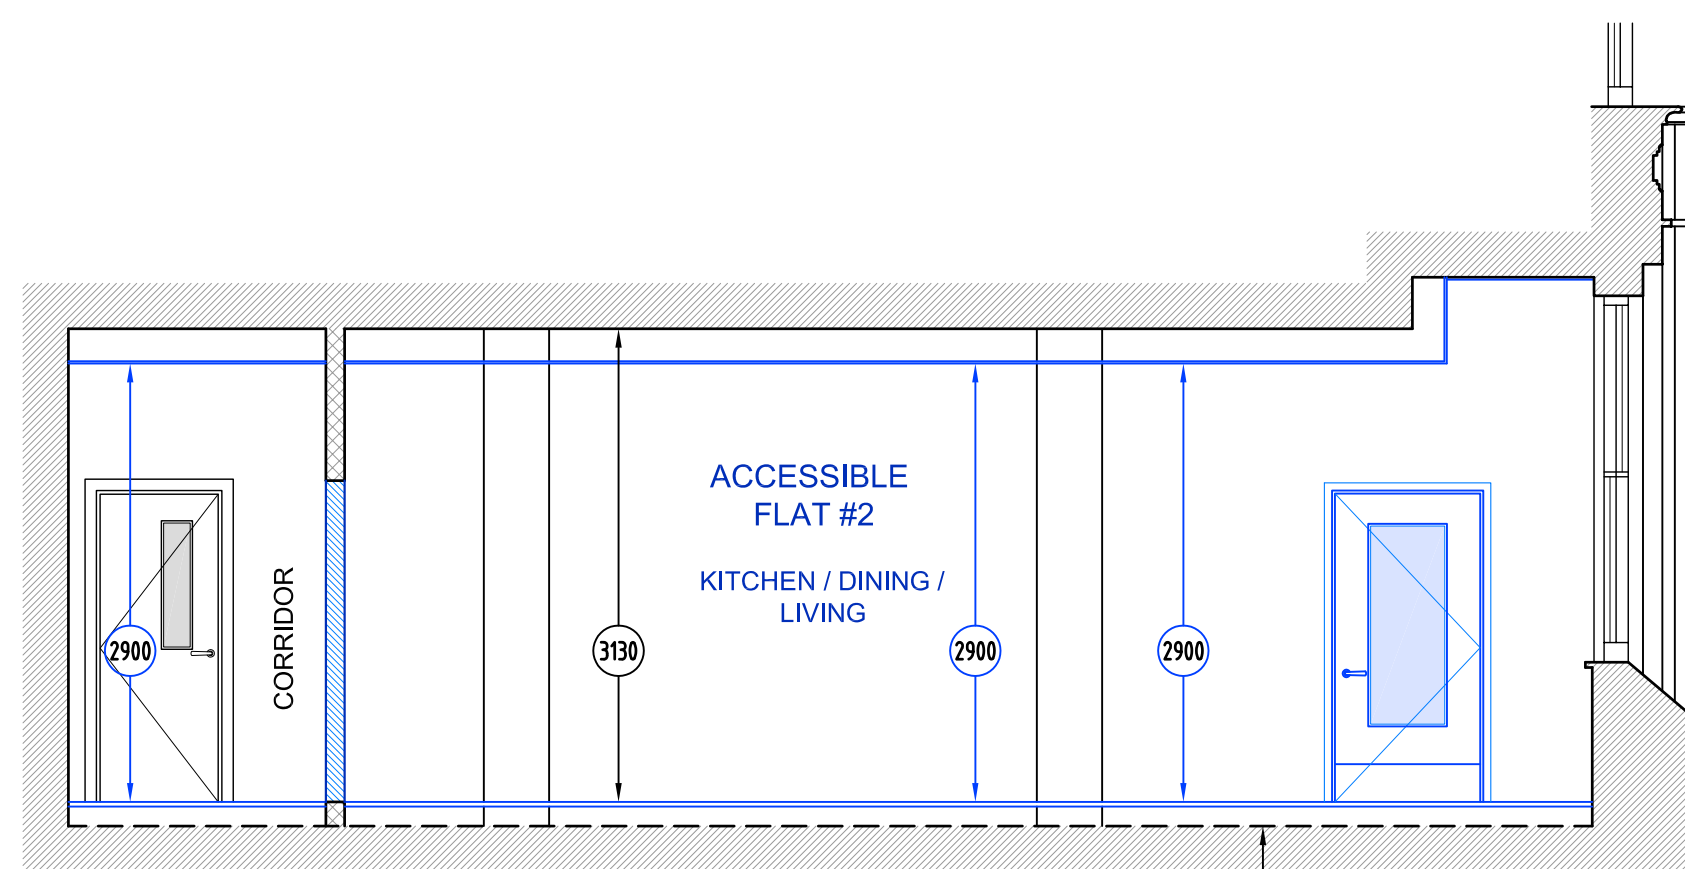

F PROPOSED SECTION
P.301 SCALE 150

LEGEND:

	DENOTES ORIGINAL EXISTING WALL
	DENOTES NON-ORIGINAL EXISTING WALL
	DENOTES PROPOSED WORKS

NOTE: ALL CEILING FINISHES AND WALLS HAVE BEEN DETERMINED BY NON-INTRUSIVE VISUAL INSPECTION.

NOTES

1. GENERAL:
 - 11 DO NOT SCALE FROM THIS DRAWING. CHECK ALL DIMENSIONS AND CONDITIONS ON SITE.
 - 12 ALL WORKS TO BE CARRIED OUT IN ACCORDANCE WITH CURRENT HEALTH & SAFETY INCLUDING COMI REGULATIONS. ALL WORKS TO COMPLY WITH CURRENT BRITISH STANDARDS, CODES OF PRACTICE, BUILDING REGULATIONS AND APPROPRIATE EUROPEAN STANDARDS.
 - 13 ALL STRUCTURAL WORK IS TO BE CARRIED OUT IN ACCORDANCE WITH THE STRUCTURAL ENGINEER'S DETAILS AND CALCULATIONS.
 - 14 PRECISE POSITIONS OF ALL FIXTURES AND FITTINGS IS SUBJECT TO CONFIRMATION ON SITE.
 - 15 THIS DRAWING IS PRODUCED FOR PLANNING APPLICATION ONLY AND SHOULD NOT BE USED FOR ANY OTHER PURPOSES.
 - 16 ALL INFORMATION SHOWN ON THIS EXISTING DRAWING IS BASED ON SURVEY DRAWING NUMBER EAST17-20-01 AND EAST17-20-02 PRODUCED BY 'EA LONDON SURVEY COMPANY'.

SCALE BAR
(1:50 @ A1)
(1:100 @ A3)



—	—	—	—
REV	DATE	DESCRIPTION	BY
DRG STATUS		PLANNING	
DRAWN BY			
ISP DRAWING SOLUTIONS			
JOB TITLE			
YORKSHIRE BUILDING SOCIETY 17 PICCADILLY, MANCHESTER			
DRG TITLE			
SCHEME C – PROPOSED WORKS SECTIONAL ELEVATIONS			
 ISP Drawing Solutions 21 MONKS CLOSE MIDDLESEX, HA4 0HX TEL: 0044 7886116912 EMAIL: info@ispdrawing solutions.co.uk www.ispdrawing solutions.co.uk			
JOB NO	DRG NO	REV	SCALE
1192	P.330	/	1:50 ● A1 1:100 ● A3
DRN	DATE		
IP	04/2021		