



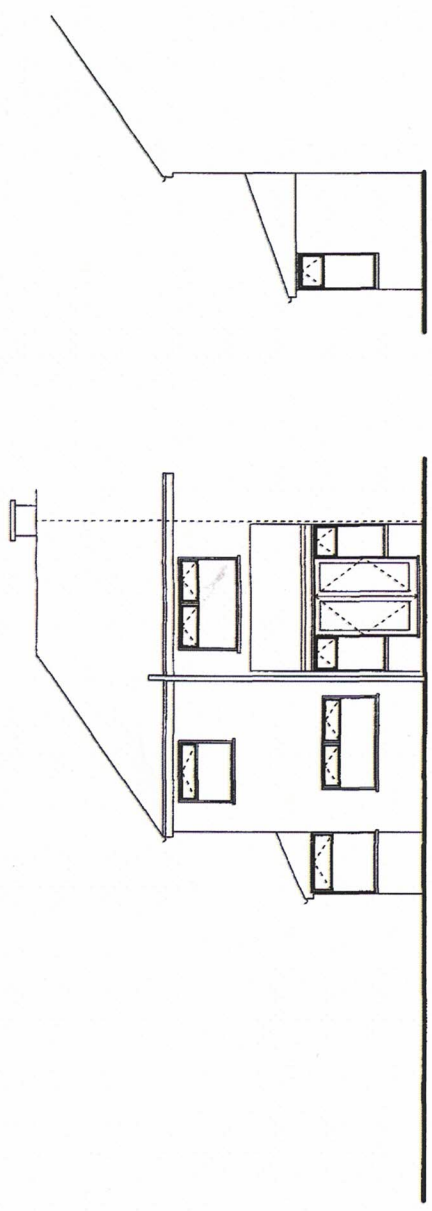

REAR
ELEVATIONS - EXISTING

bathroom window to be
obscure glazing to level 5
of Pilkington's scale

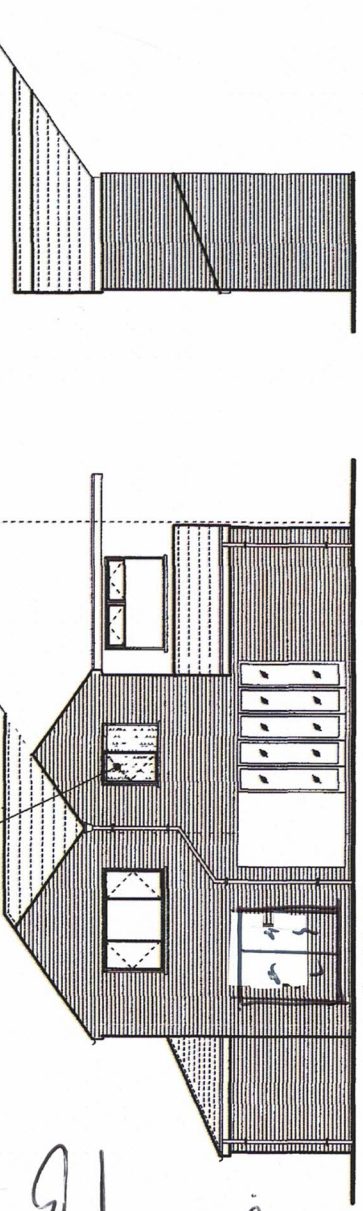

REAR

SIDE

ELEVATIONS - PROPOSED

PLANNING AND
BUILDING CONTROL
05 NOV 2018

0 1 2 3 4 5M

2200mm
change 2
windows to
2000mm
bi-rad doors
due to change
of doors.

ALAN BUTTERWORTH DESIGN SERVICE 32 LEICESTER ROAD FAILSWORTH, MANCHESTER M35 0GN TEL: 0161 681 3581 MOBILE: 07938 729 113	TITLE: REAR & SIDE GROUND FLOOR EXTENSION & 2 STOREY EXTENSION TO THE SIDE & REAR (ELEVATIONS - EXISTING & PROPOSED - REAR & SIDE)	FOR MRS Y RYAN AT: 39 NINA DRIVE NEW MOSTON MANCHESTER M40 5SA	SCALE: 1:50 (AT A3) DATE: 25.06.18	DRG NO: ABO1262 SHEET 6 OF 6 SHEETS
---	---	--	---	--