


FLOORING : GROUND & BASEMENT


AREA: GF-1250 sqft B-900 sqft

COVERS : GF-22

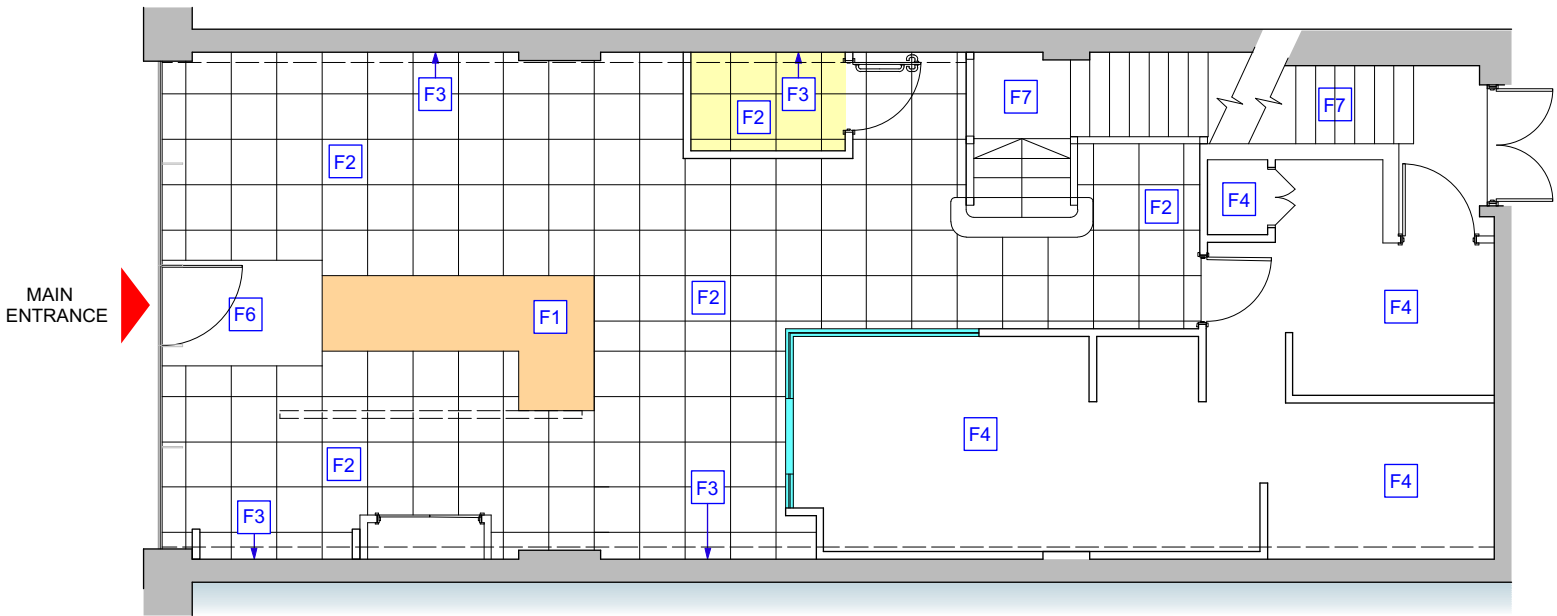

PLAN AS PROPOSED: Ground Floor
scale 1:100

FLOORING SCHEDULE		
SYMBOL	DESCRIPTION	SUPPLIER
F1	FORBO FLOORING REF: SARLON RESIN COLOUR: 433786 ORANGE	SUPPLIER : FORBO FLOORING TEL: 01773744121 www.forbo-flooring.co.uk
F2	TILE REF: TRAFFIC ANTHRACITE MATT 600 x 600	SUPPLIER : CTD ARCHITECTURAL TILES 0800 021 4835
F3	TILE REF: TRAFFIC ANTHRACITE MATT 70mm SKIRT	SUPPLIER : CTD ARCHITECTURAL TILES 0800 021 4835
F4	POLYREY ULTIMA SAFETY FLOORING REF: 4290 RD 12	SUPPLIER : polyflor uk
F5	BACK OF HOUSE CARPET TILES REF:TBC	TBC
F6	MATT WELL: NUWAY TUFTIGUARD MATTING WITH GREY INSERTS	SUPPLIER : FORBO.COM 0207 5539300
F7	KARNDEAN: OPUS NERO SP115 457 x 457 mm	SUPPLIER : KARNDEAN.COM
	UNDERFLOOR HEATING	

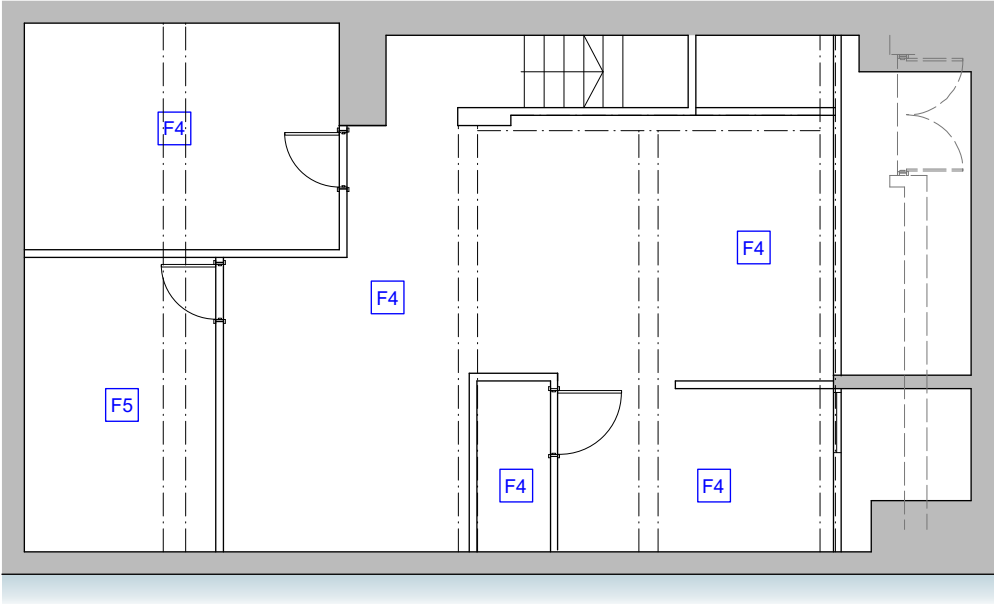

PLAN AS PROPOSED: Basement
scale 1:100



MANCHESTER OXFORD RD

NOTES

DO NOT SCALE FROM THIS DRAWING.
CONTRACTORS MUST VERIFY ALL DIMENSIONS ON SITE
PRIOR TO COMMENCING WORKS.

ANY DISCREPANCIES NOT BROUGHT TO THE ATTENTION
OF THE CONTRACTOR BECOME THE RESPONSIBILITY OF THE
CONTRACTOR / FABRICATOR INVOLVED.

THIS DRAWING IS TO BE READ IN CONJUNCTION WITH ALL
THE SPECIFICATIONS AND ALL RELEVANT DESIGNER,
ENGINEERS' SERVICES AND SPECIALIST CONTRACTORS
DRAWINGS.

THE WORKS DESCRIBED IN THIS DRAWING SHALL BE
UNDERSTOOD IN ACCORDANCE WITH THE CURRENT
HEALTH & SAFETY LEGISLATION AND THE HEALTH &
SAFETY DOCUMENTATION PREPARED BY THE
PLANNING SUPERVISOR FOR THE PROJECT.

REVISIONS

[illegible]

Copyright of this drawing is reserved by
o1 creative and issued on condition
that it is not copied, reproduced or
disclosed either wholly or in part without
the written permission of o1 creative

69 OLD ST
LONDON EC1V 9HX
TEL : 0207 100 1178

STATUS

PROJECT

GDK
14 OXFORD ROAD
MANCHESTER
M1 5QA

TITLE

FLOORING
GROUND AND BASEMENT

SCALE

1:100 @ A3

DATE _____

MAR 21

DRAWING NO.

GDK-oxf-632-P.16 A