
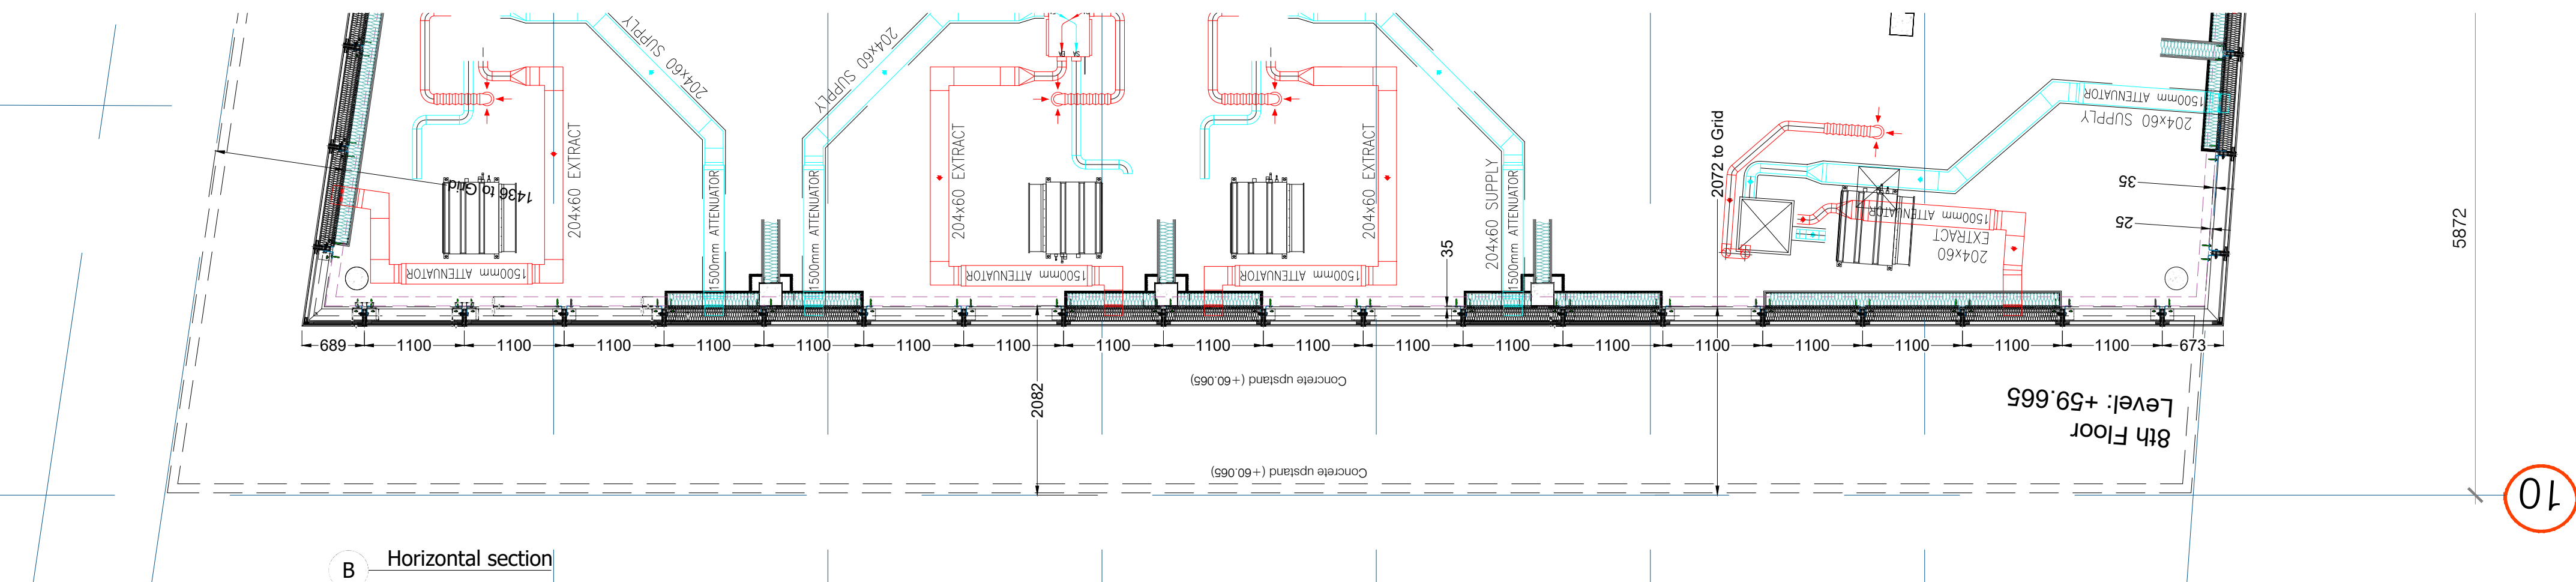
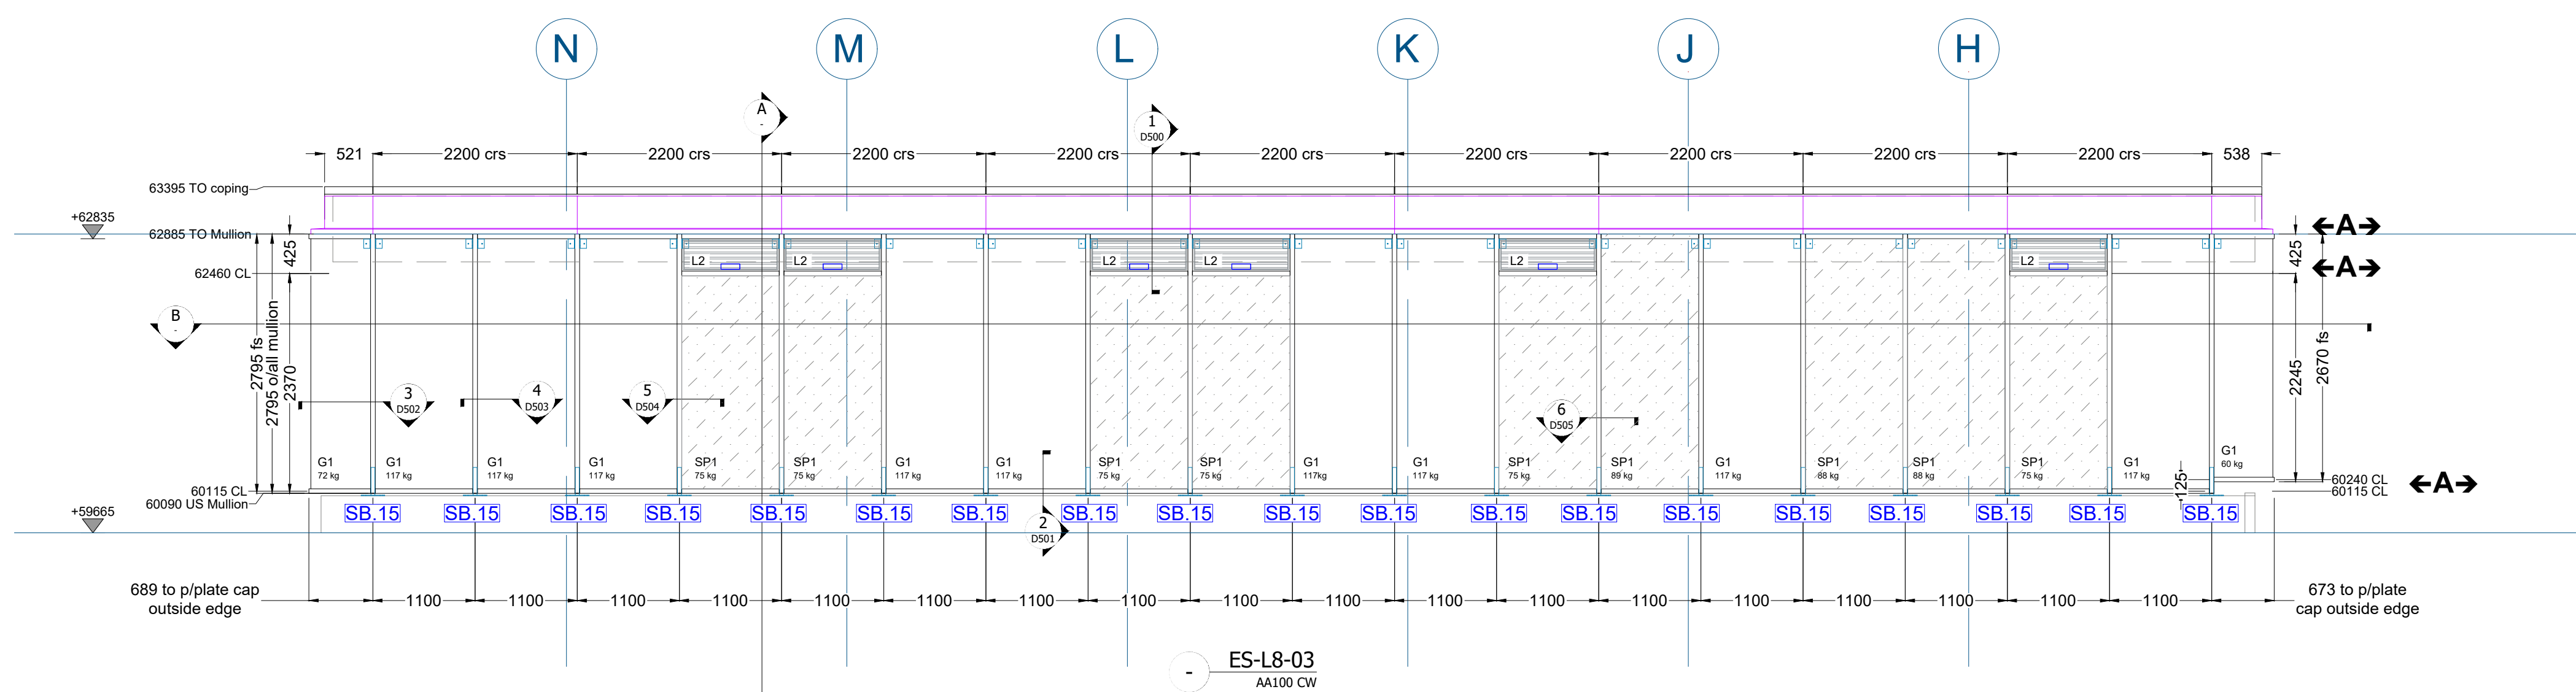


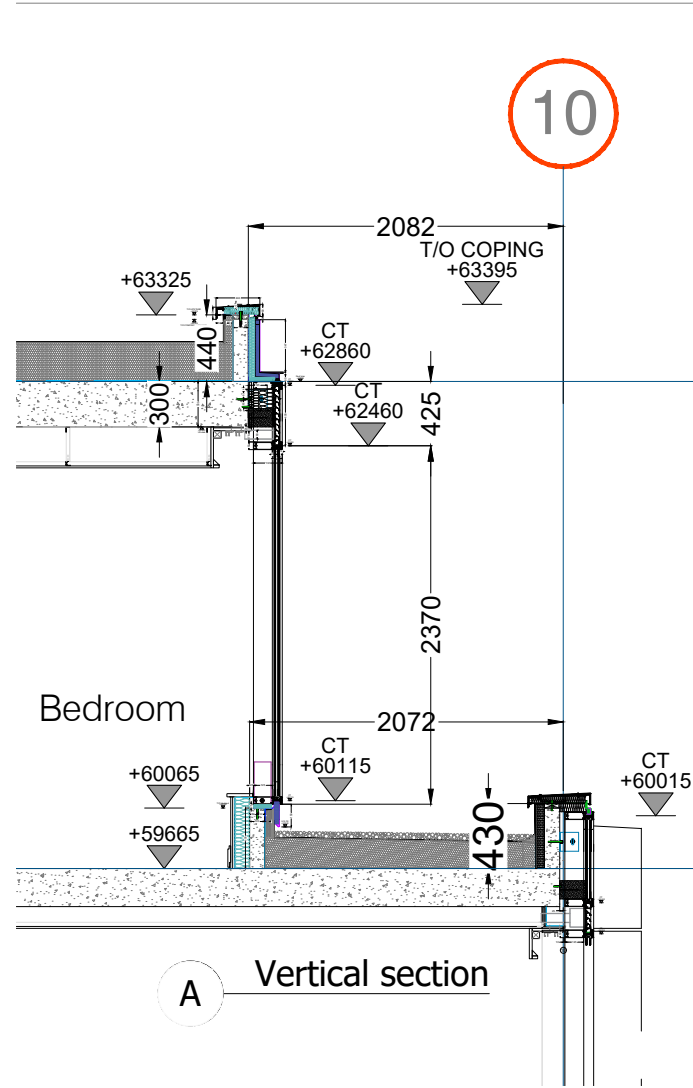

RECEIVED
14-JAN-2021
Gilbert-Ash
BOUCHER ROAD

This drawing (or any part thereof) may not be copied, transmitted or disclosed to any third party or unauthorized person without the prior written permission of Britplas. Patent Publication No. 2448730A. This drawing is to be read in conjunction with all other relevant drawings prepared by consultants and sub-contractors. Do not scale from this drawing. Work only to printed dimensions. Report any discrepancies to the Architect or representatives thereof.			
Notes: Suitable Primary/ Secondary Steelwork not by Britplas. Steelwork/ Concrete structure tolerance +/-18mm in any direction Non-accumulative.			
FOR SPECIFICATION PLEASE REFER TO DRAWING NO. BP-6602-SPEC-1000			
C3 Construction Issue - Overlaid actual duct plan			
C2 Construction Issue - Revised transom levels at louvre			
C1 Construction Issue - Revised to show active louvres only			
A2 Construction Issue - Added louvre band to head of screen and lowered cill transom			
A1 Approval Issue			
Rev.	Description	Date	Initials
Project Title			
6602 - MOXY HOTEL MANCHESTER			
Drawing Title			
LEVEL 08 TIVOLI STREET CW ELEVATION DRAWING			
FOR CONSTRUCTION			
Unit 18 Kingsland Grange, Woodson, Warrington, Cheshire, WA1 4BW. Tel: (+44) 01925 624317 Fax: (+44) 01925 284110			
Britplas Commercial Ltd			
Project No.	Scale	DWG Sheet Size	
6602	1:75 @ A1	A1	
Drawn By	Checked By	Date	
MZ	AH	07/08/2020	
Drawing Number			Rev.
BP-6602-E500			C3