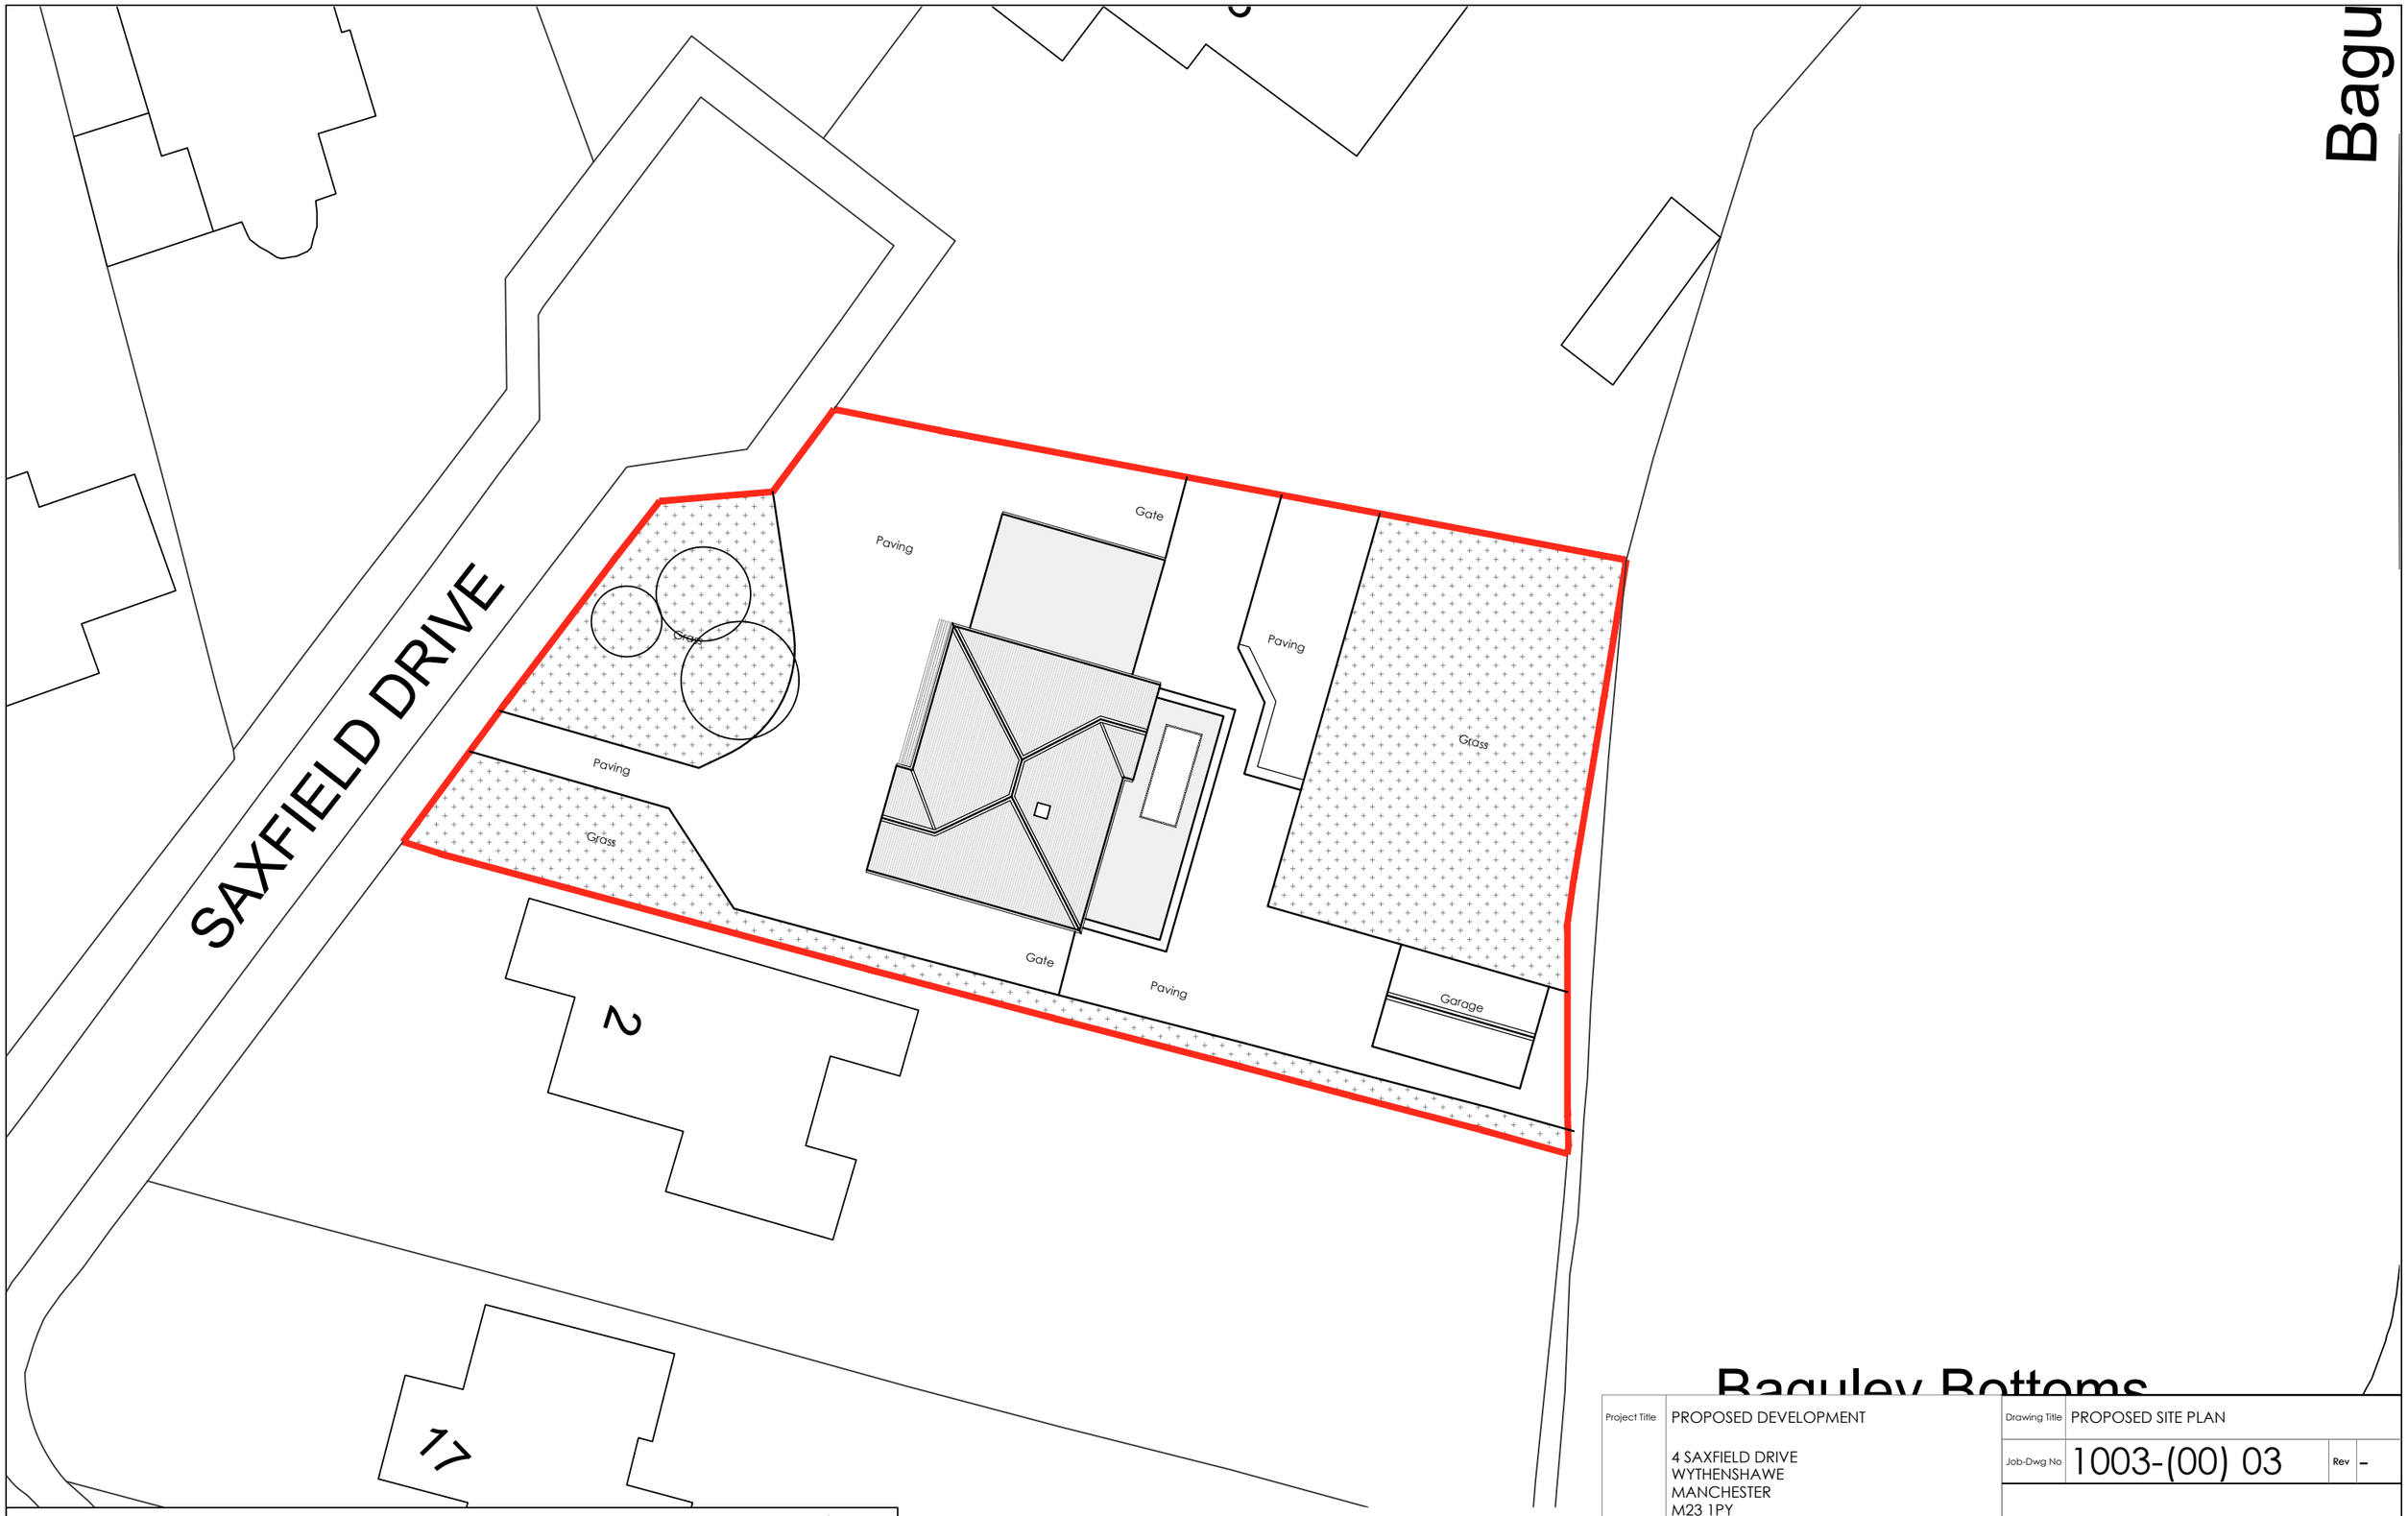

PROPOSED SITE PLAN
SCALE 1:250 @ A3

0 2.5 5 7.5 10 12.5 m
SCALE 1:250

NORTH

CAD file reference

This drawing is copyright and may not be reproduced in whole or part without written authority. Do not scale off this drawing.

Project Title	PROPOSED DEVELOPMENT 4 SAXFIELD DRIVE WYTHENSHAWE MANCHESTER M23 1PY		
Status	PLANNING		
Scale	1:250		
Date	MAY 21	Drawn By	Drawing Size A3

Drawing Title	PROPOSED SITE PLAN			
Job-Dwg No	1003-(00) 03		Rev	-
Rev	Date	Description	Rev By	Chk'd By
-	dd-mm-yy	-----	---	---