


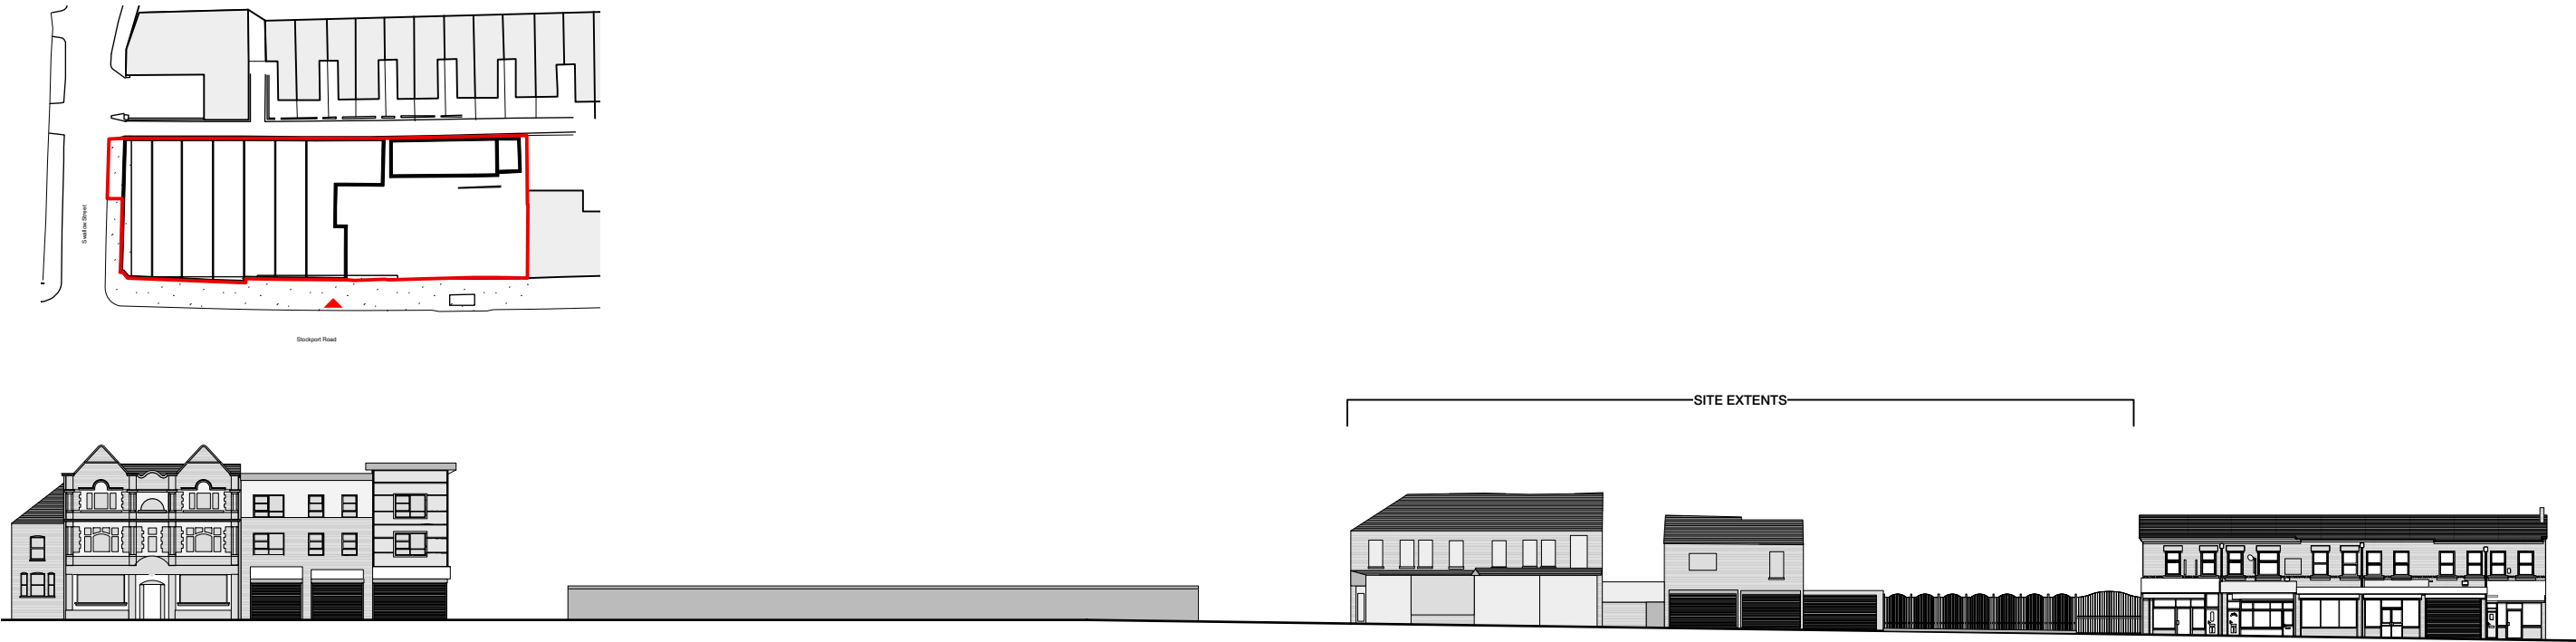

PROPOSED CONTEXT ELEVATION - STOCKPORT ROAD
1:500 @ A3



PROPOSED CONTEXT ELEVATION - SWALLOW STREET
1:500 @ A3

					CLIENT: VIEWS		
					PROJECT: PROPOSED RESIDENTIAL DEVELOPMENT		
					ADDRESS: 764 STOCKPORT ROAD		
					DRAWING TITLE: EXISTING STREET SCENE		
					SCALE: 1:500@A3	DATE: MARCH 2022	
					DRAWING NO: A666_P_015A		
A			27.05.22	AMENDED SITE BOUNDARY			
REVISION			DATE	DESCRIPTION			

OLLIER SMURTHWAITE ARCHITECTS

40 King Street, Manchester, M2 6BA

T 0161 883 0838
F 0161 883 0839
E mail@olliersmurthwaite.com

© Copyright Ollier Smurthwaite Architects