




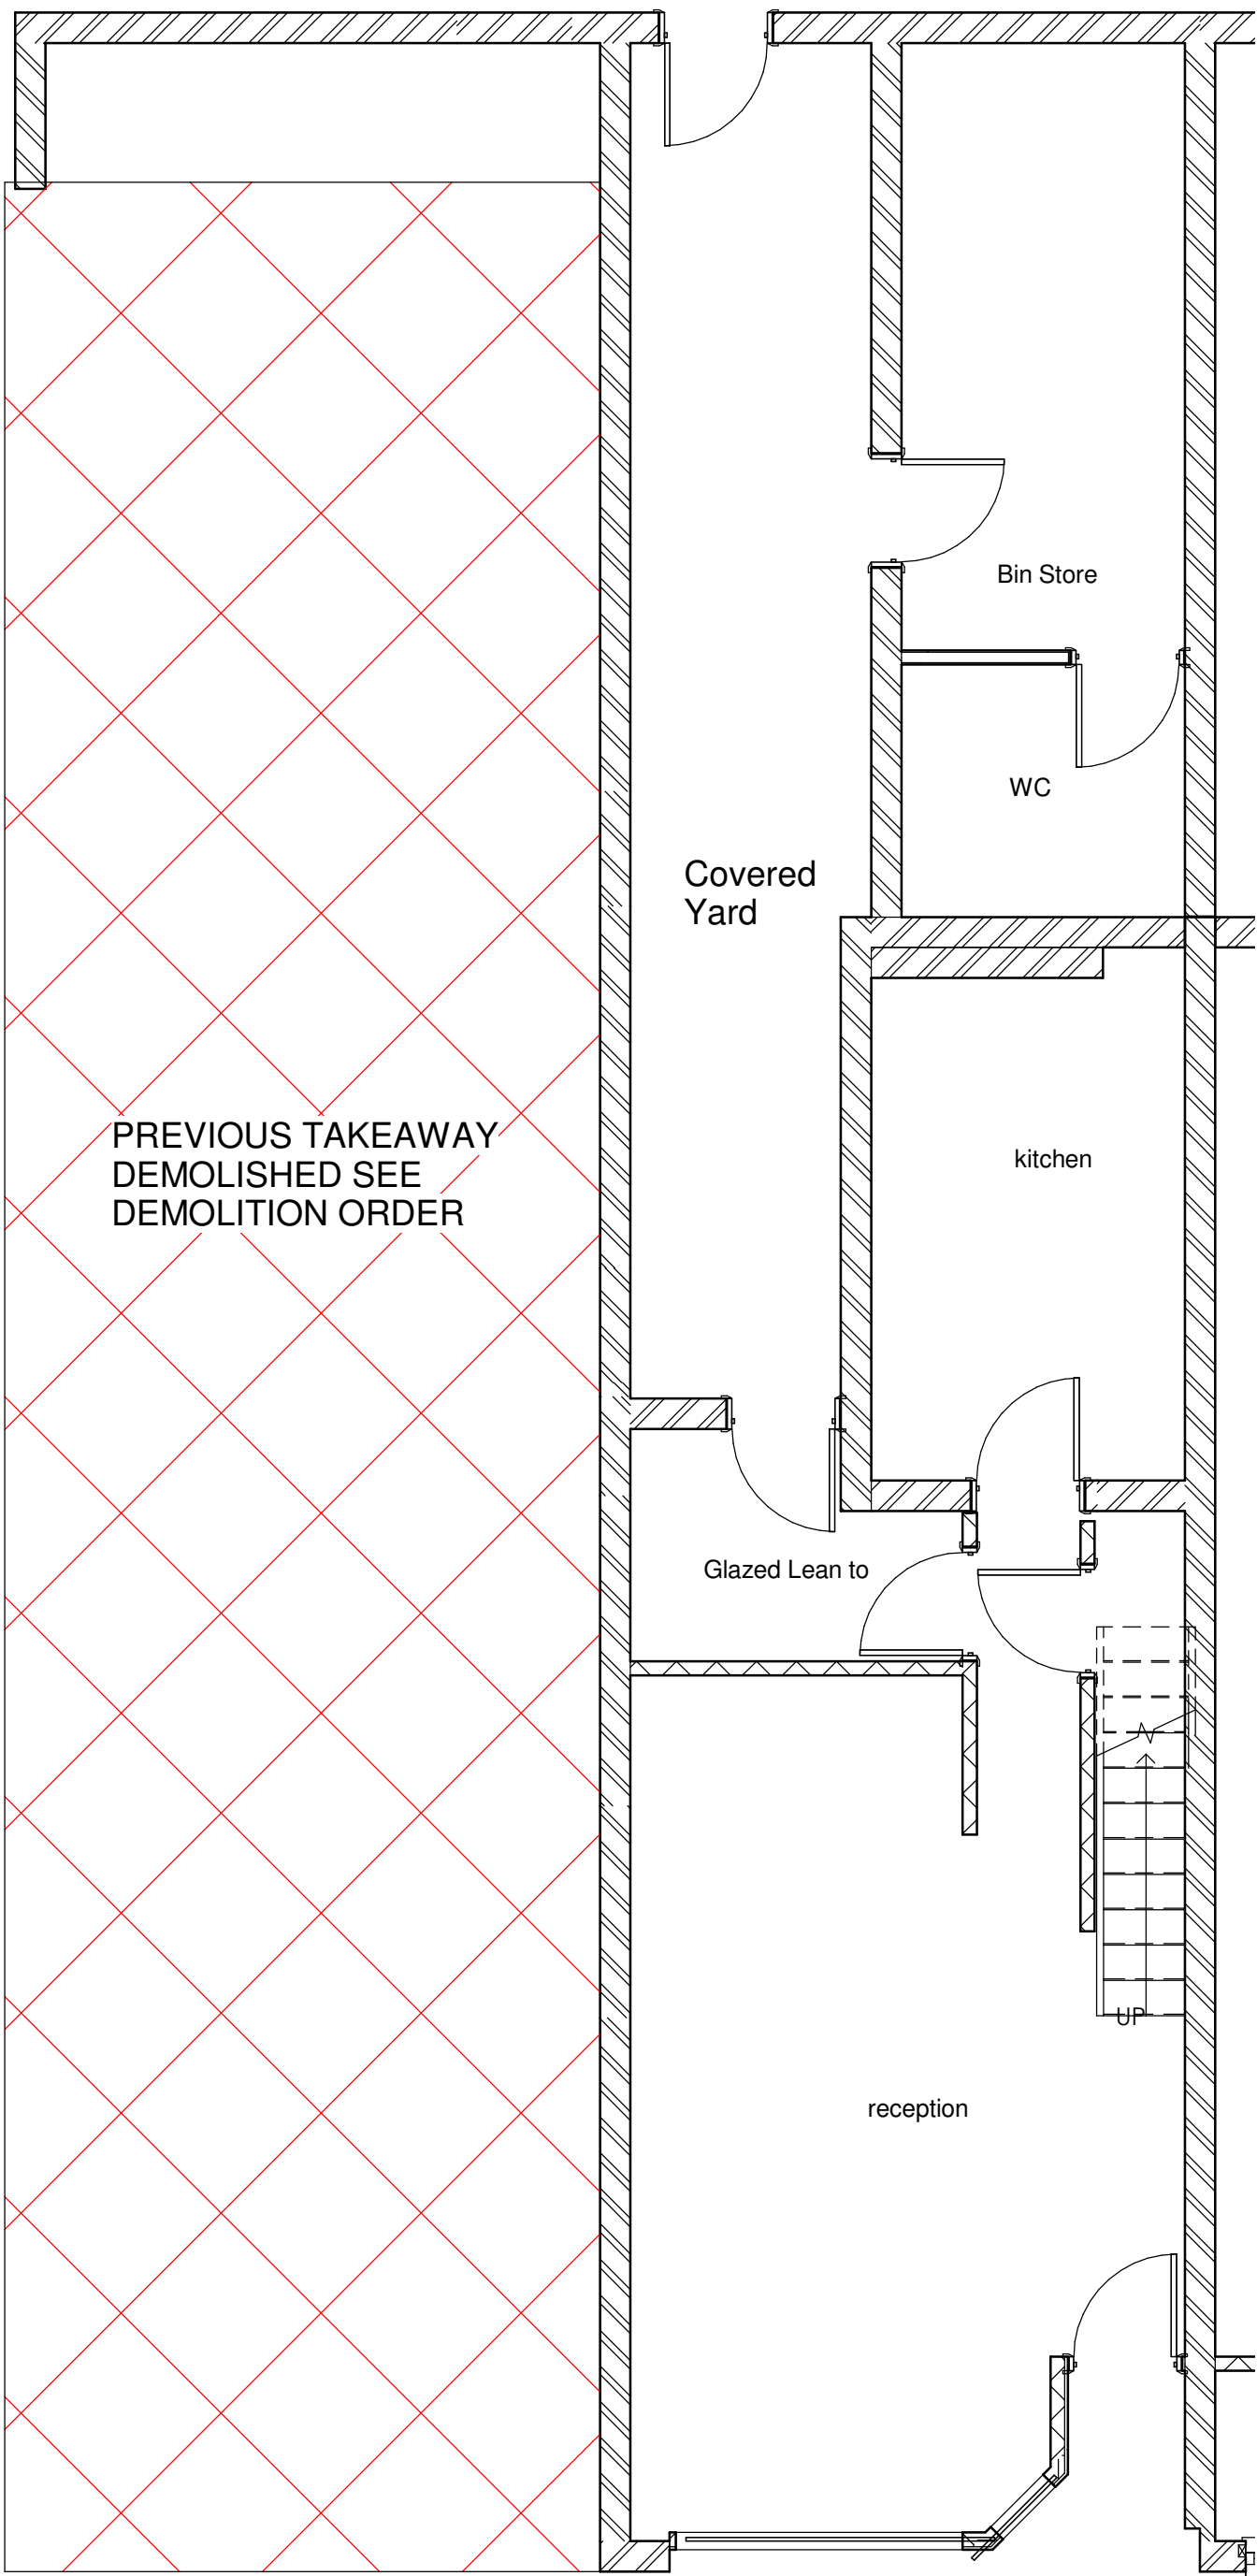

1 Existing Ground Floor 01
1 : 50

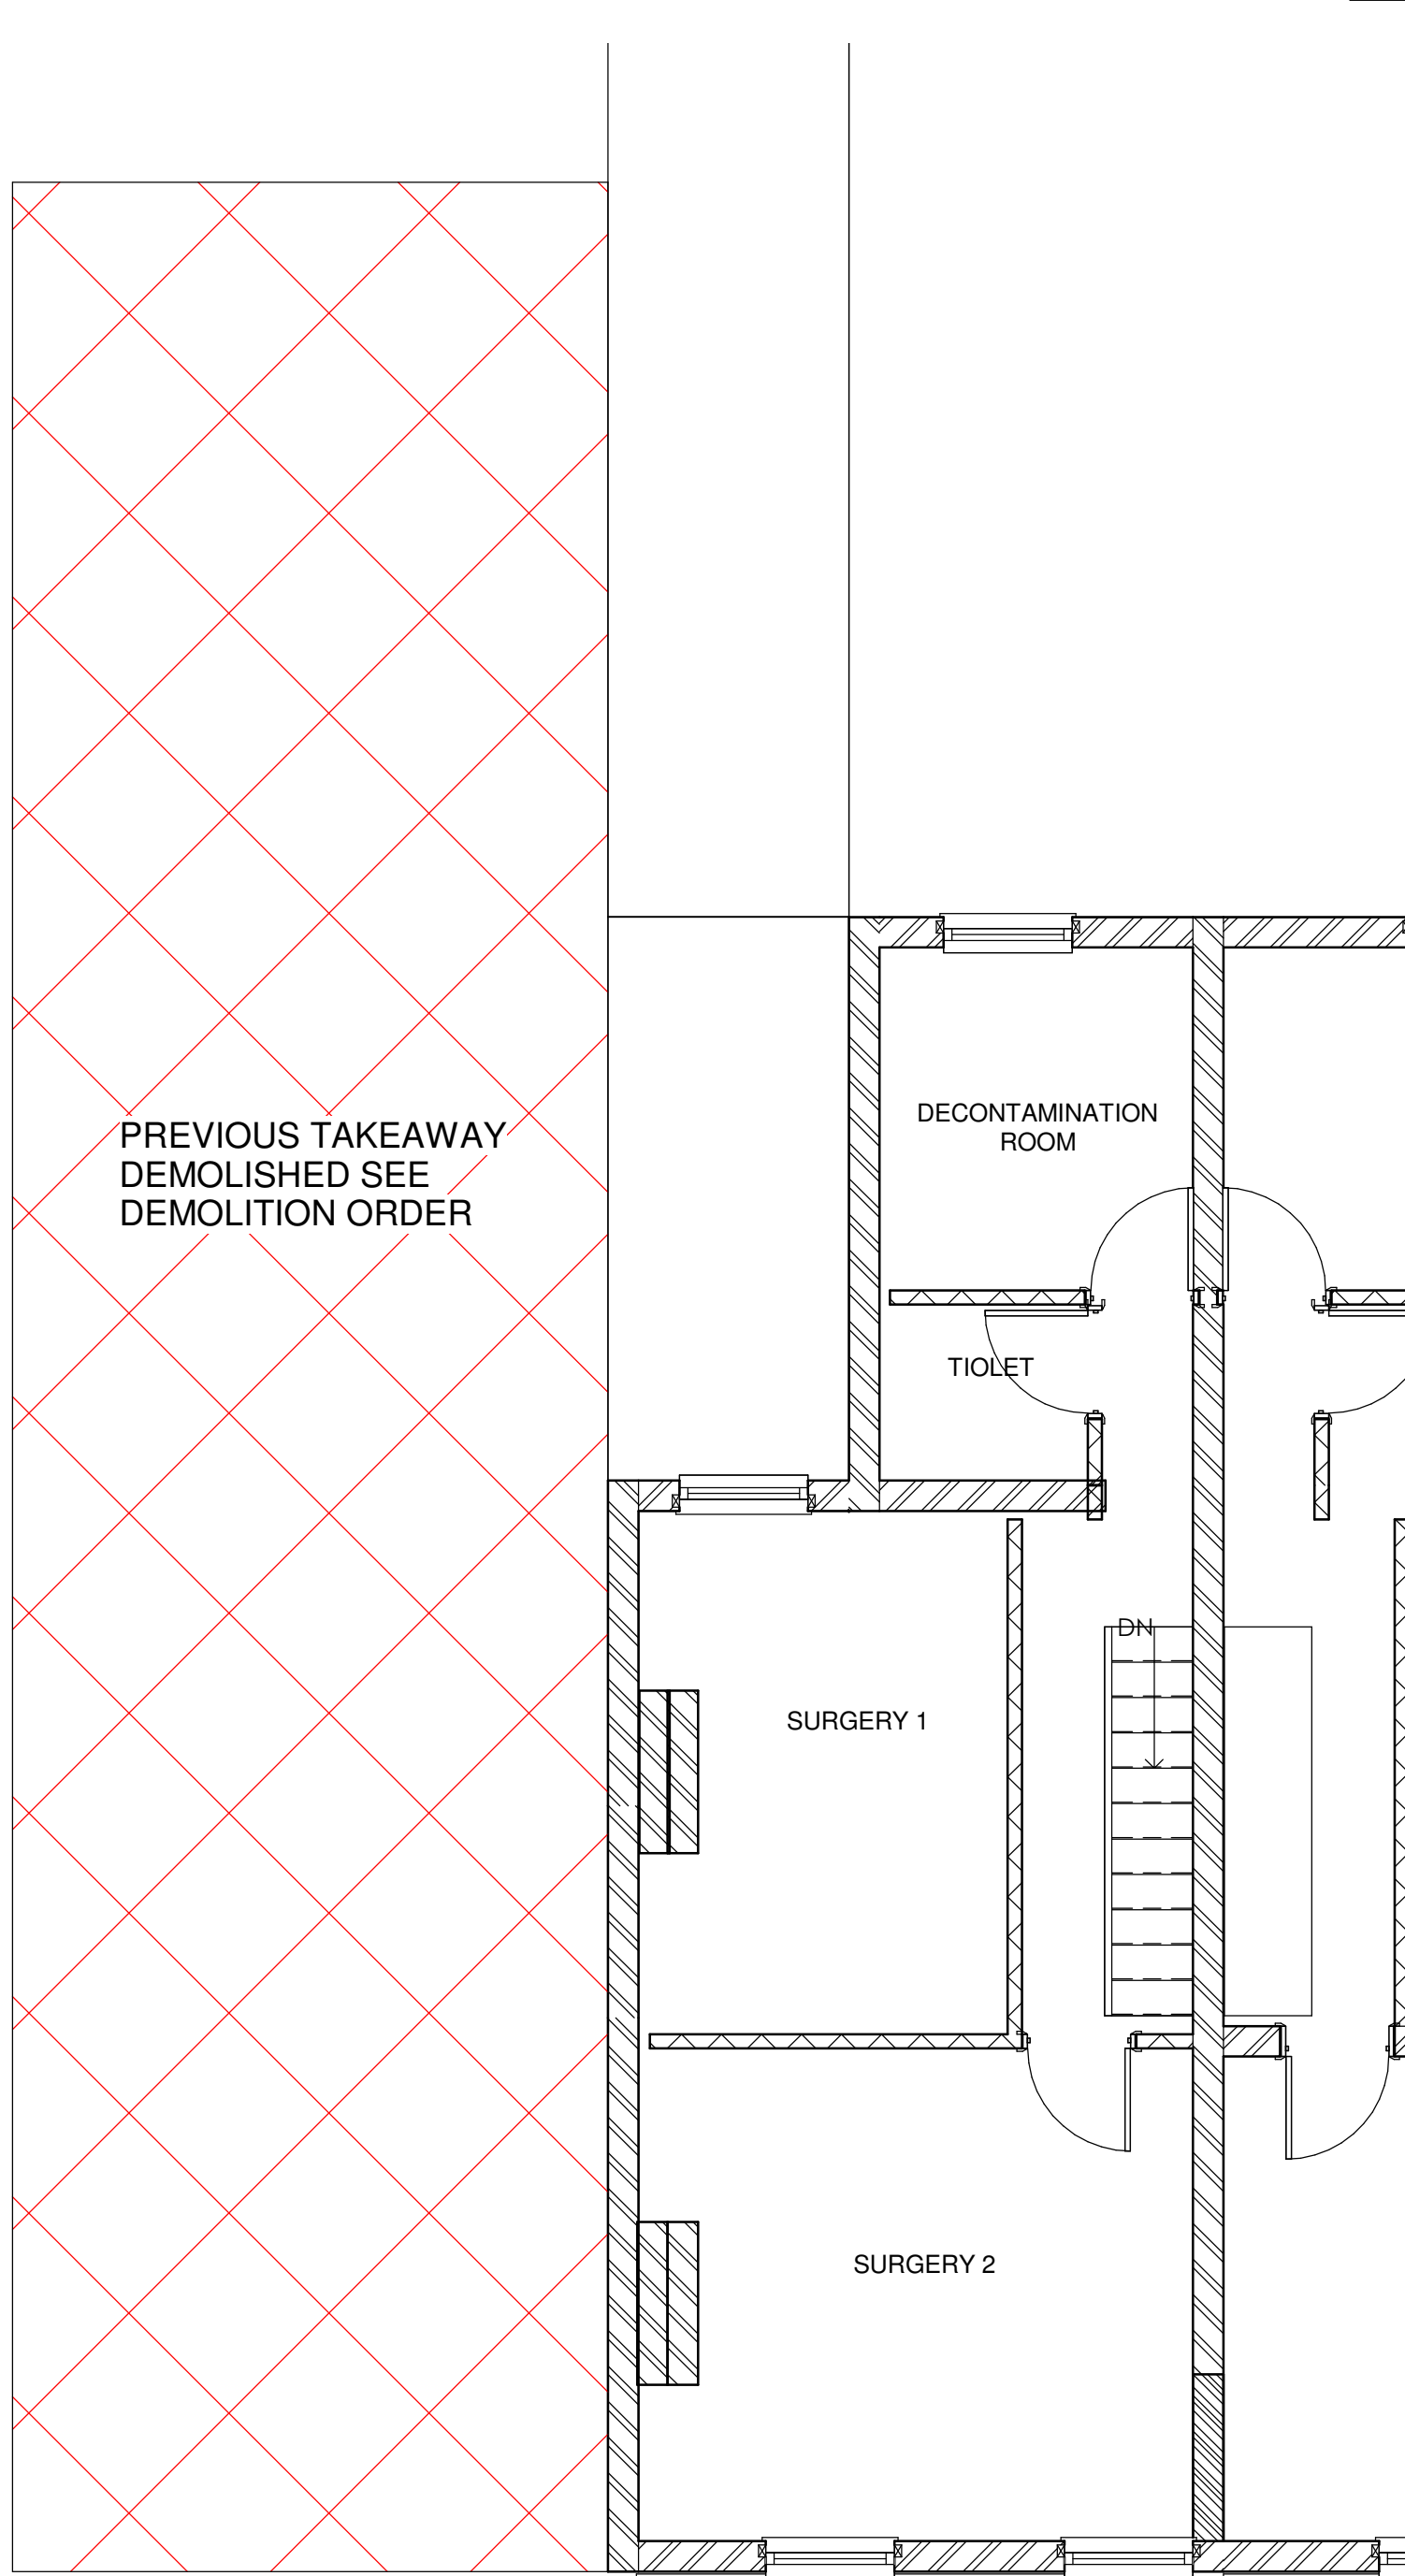

2 Existing First Floor
1 : 50

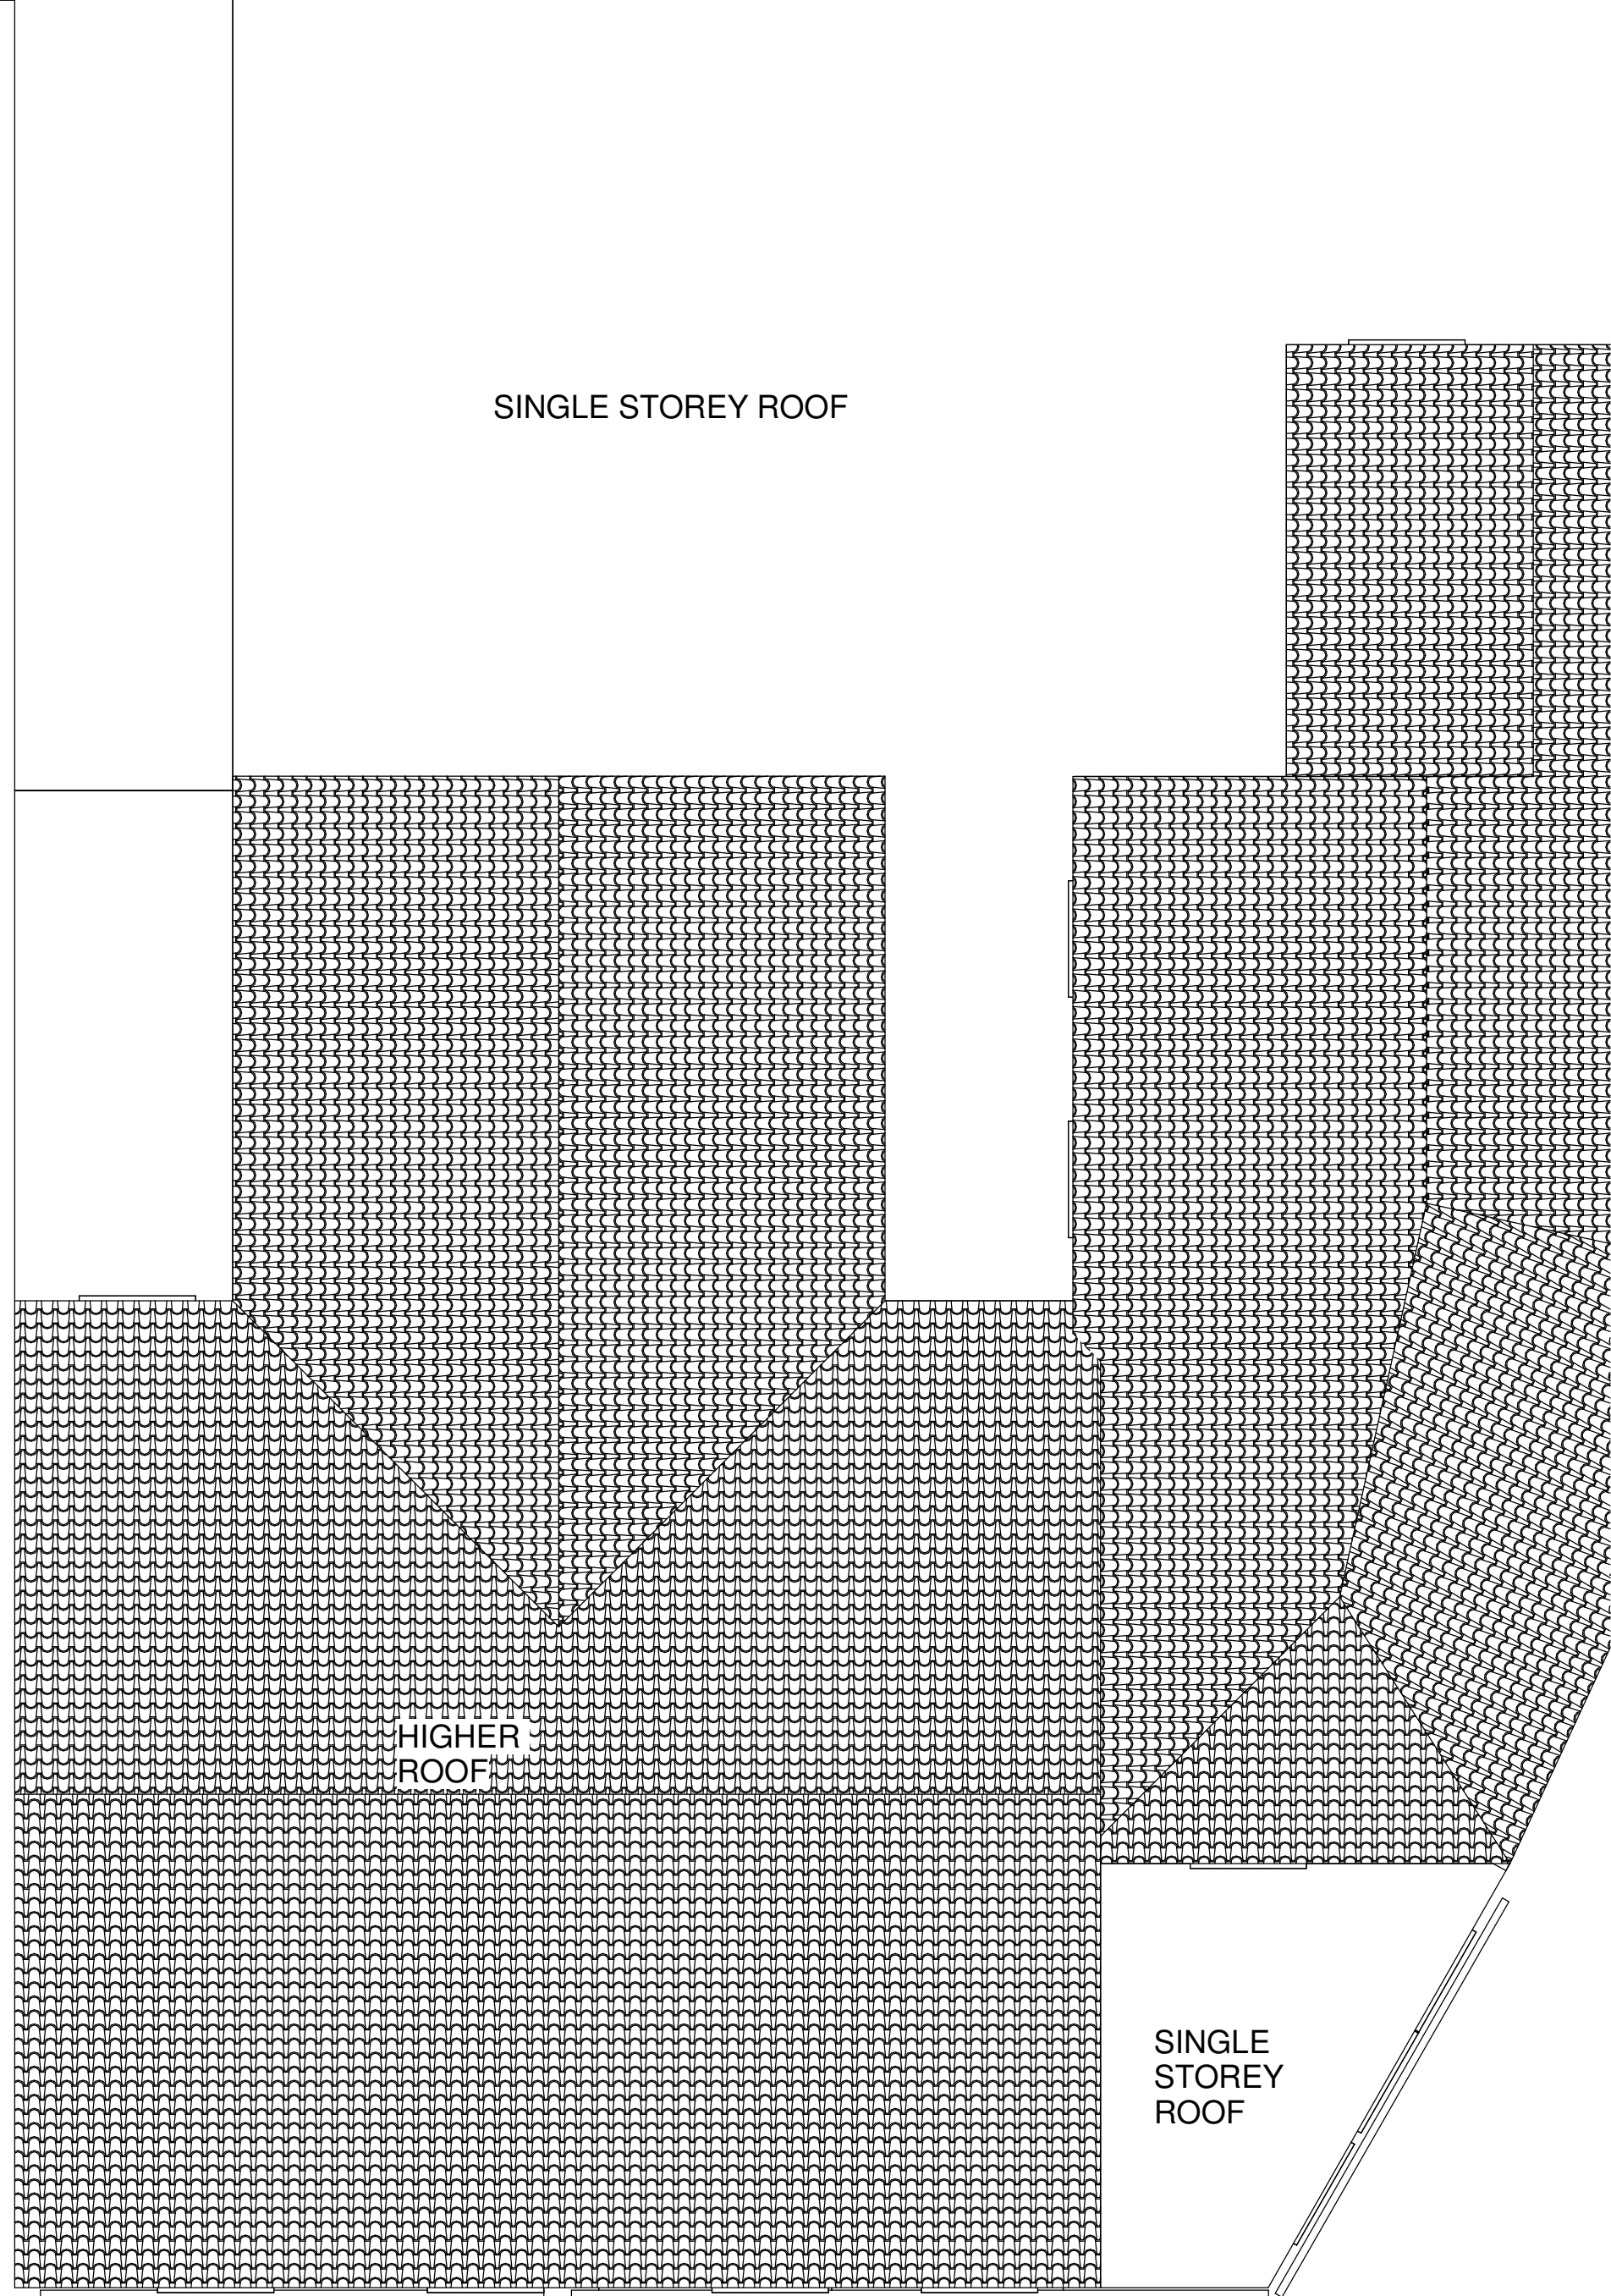

3 Existing Roof level
1 : 50



Rev	Description	Date
1	Planning submission	23/03/21

CODE	SUITABILITY DESCRIPTION
I	PLANNING
STATUS	PURPOSE OF ISSUE
S2	PLANNING

PROJECT
153-155 Kenyon Lane Moston,
Extension to Dentist Surgery

TITLE

Existing Plans

CLIENT

MR MANSUR

DRAWN BY MW	CHECKED BY MW	DATE 01/03/21
----------------	------------------	------------------

SCALE (@ A1) 1 : 50	PROJECT NUMBER MCS2185
------------------------	---------------------------

DRAWING NUMBER A100	REV 1
------------------------	----------