




# ELEVATIONS - PROPOSED

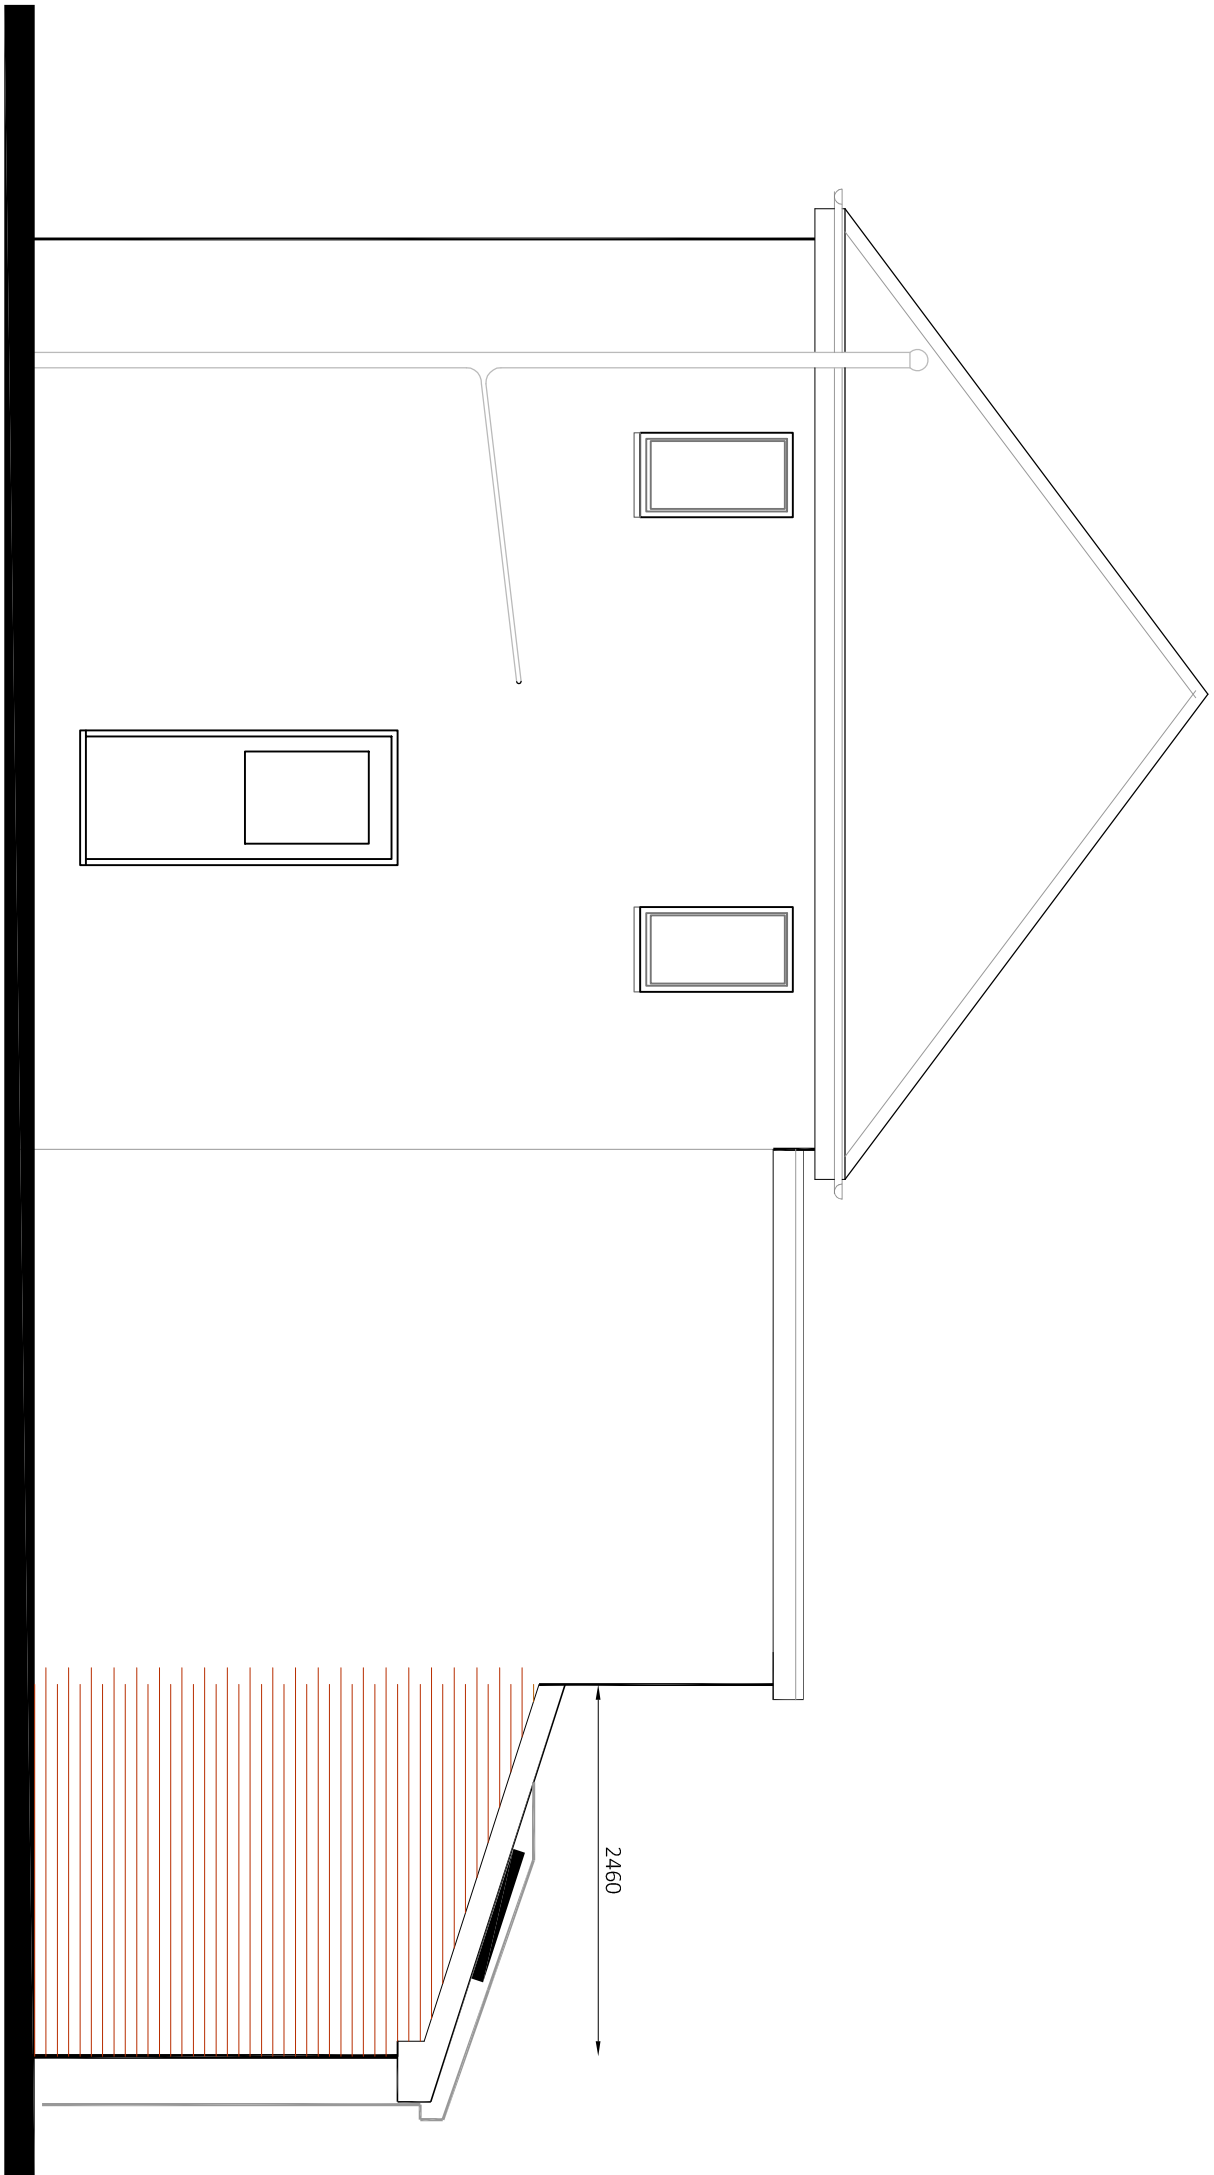


side - wast facing

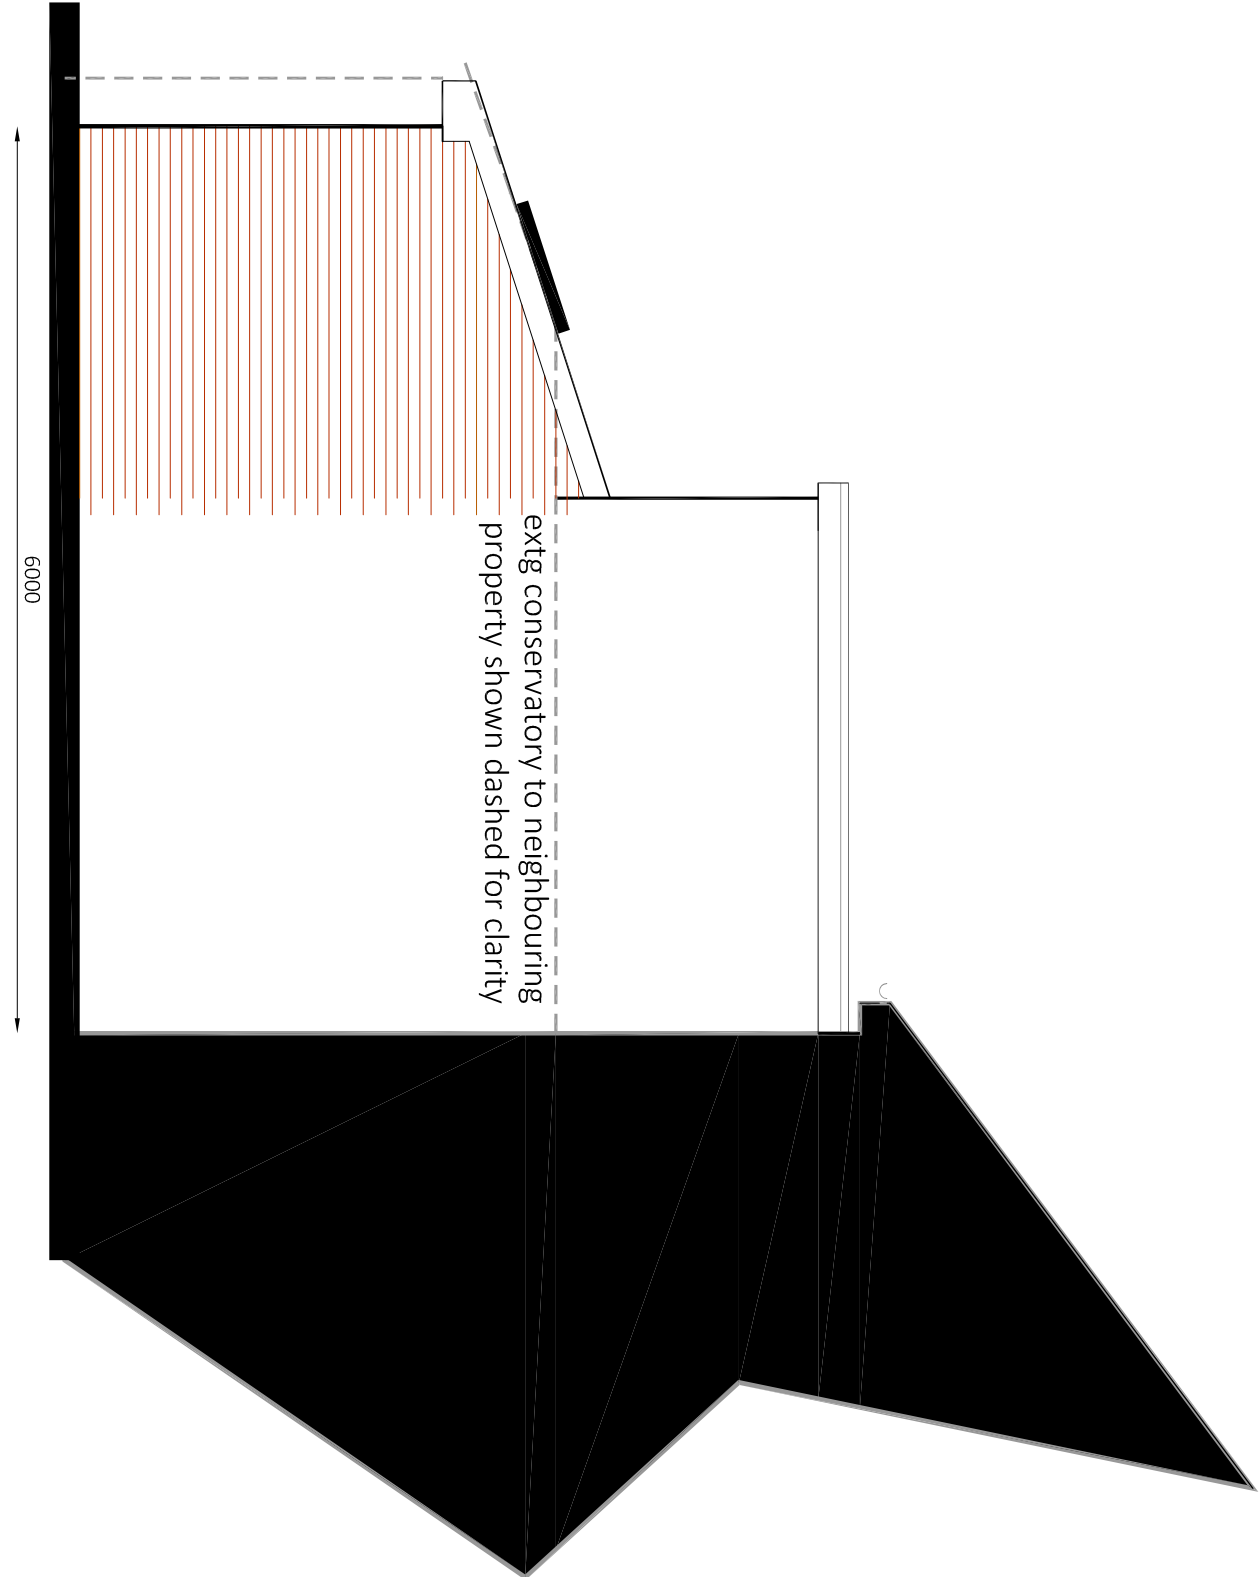


side - east facing

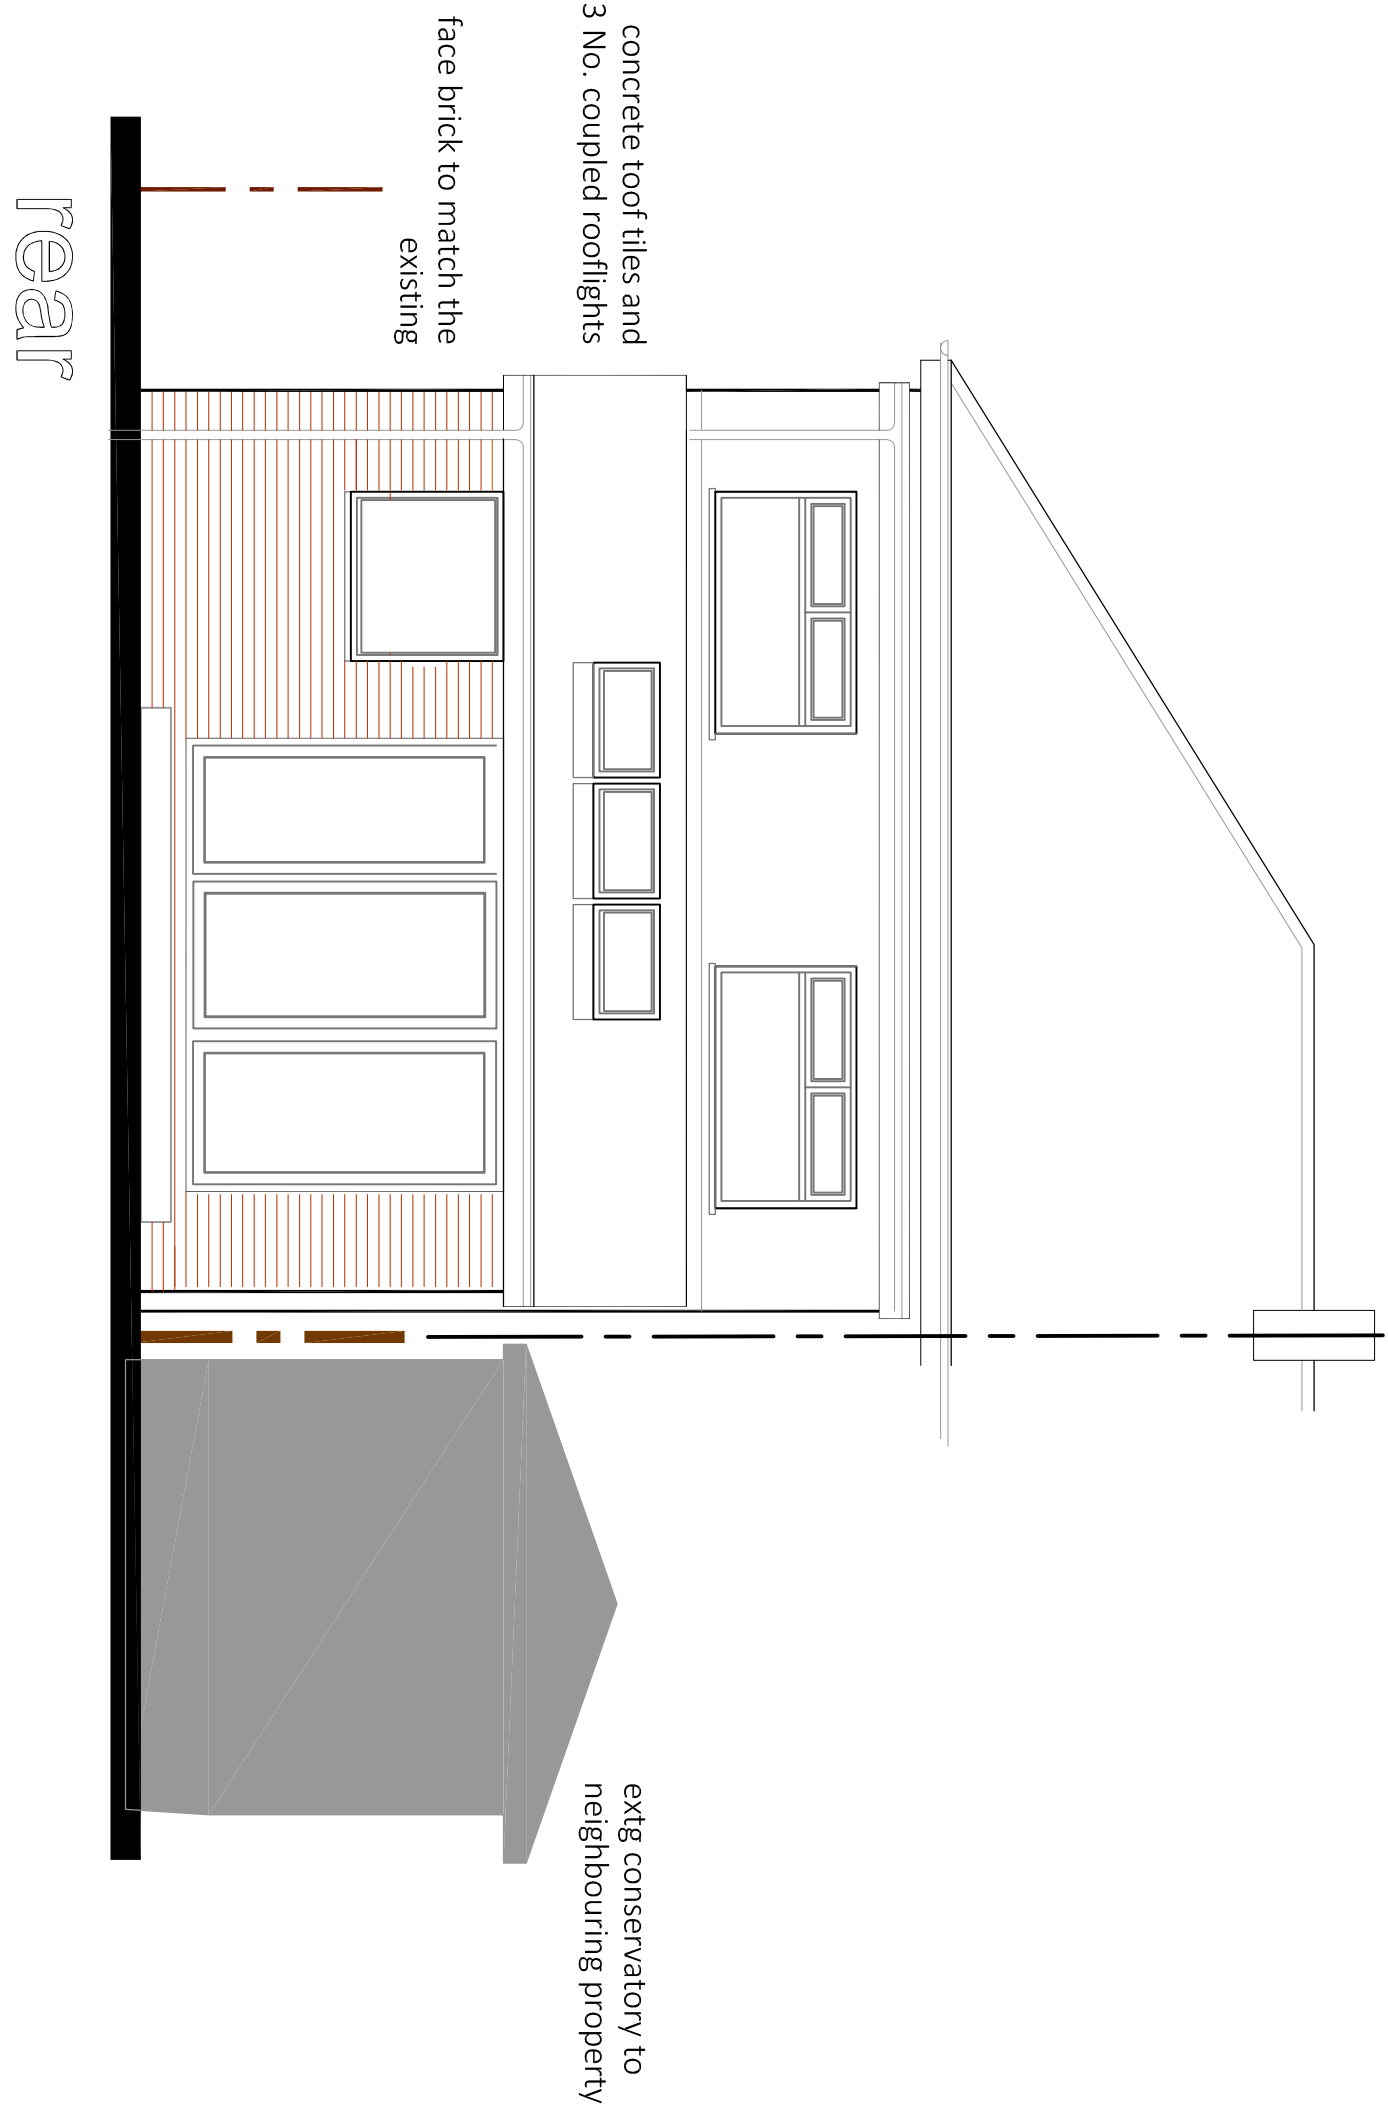

rear

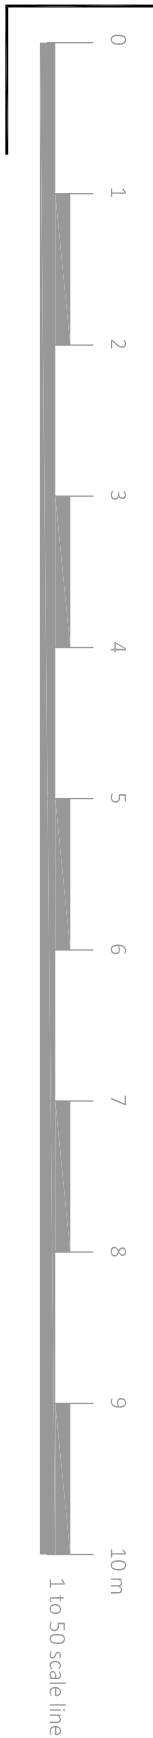
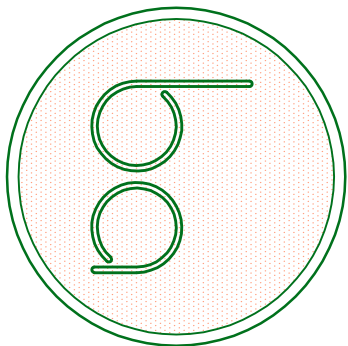
|   |                                                                       |                             |              |
|---|-----------------------------------------------------------------------|-----------------------------|--------------|
| <div>BA Property Consultants Ltd.<br/>First Floor<br/>132 Market Street<br/>Hyde, Cheshire<br/>SK14 1EX<br/>tel. 0161 351 9777 fax 0161 351 9666<br/>web: www.baproperlyconsultants.co.uk</div> <div></div> |                                                                       |                             |              |
| site   | 185 ST. MARYS ROAD<br>MOSTON MANCHESTER M40 0BN<br>FOR MR & MRS EVANS |                             |              |
| project   | SINGLE STOREY EXTENSION TO THE REAR                                   |                             |              |
| date   | rev.                                                                  | scale                       | drawing ref. |
| MAR21   |                                                                       | 1to50 on A1<br>1to100 on A3 | M40:21/304   |