


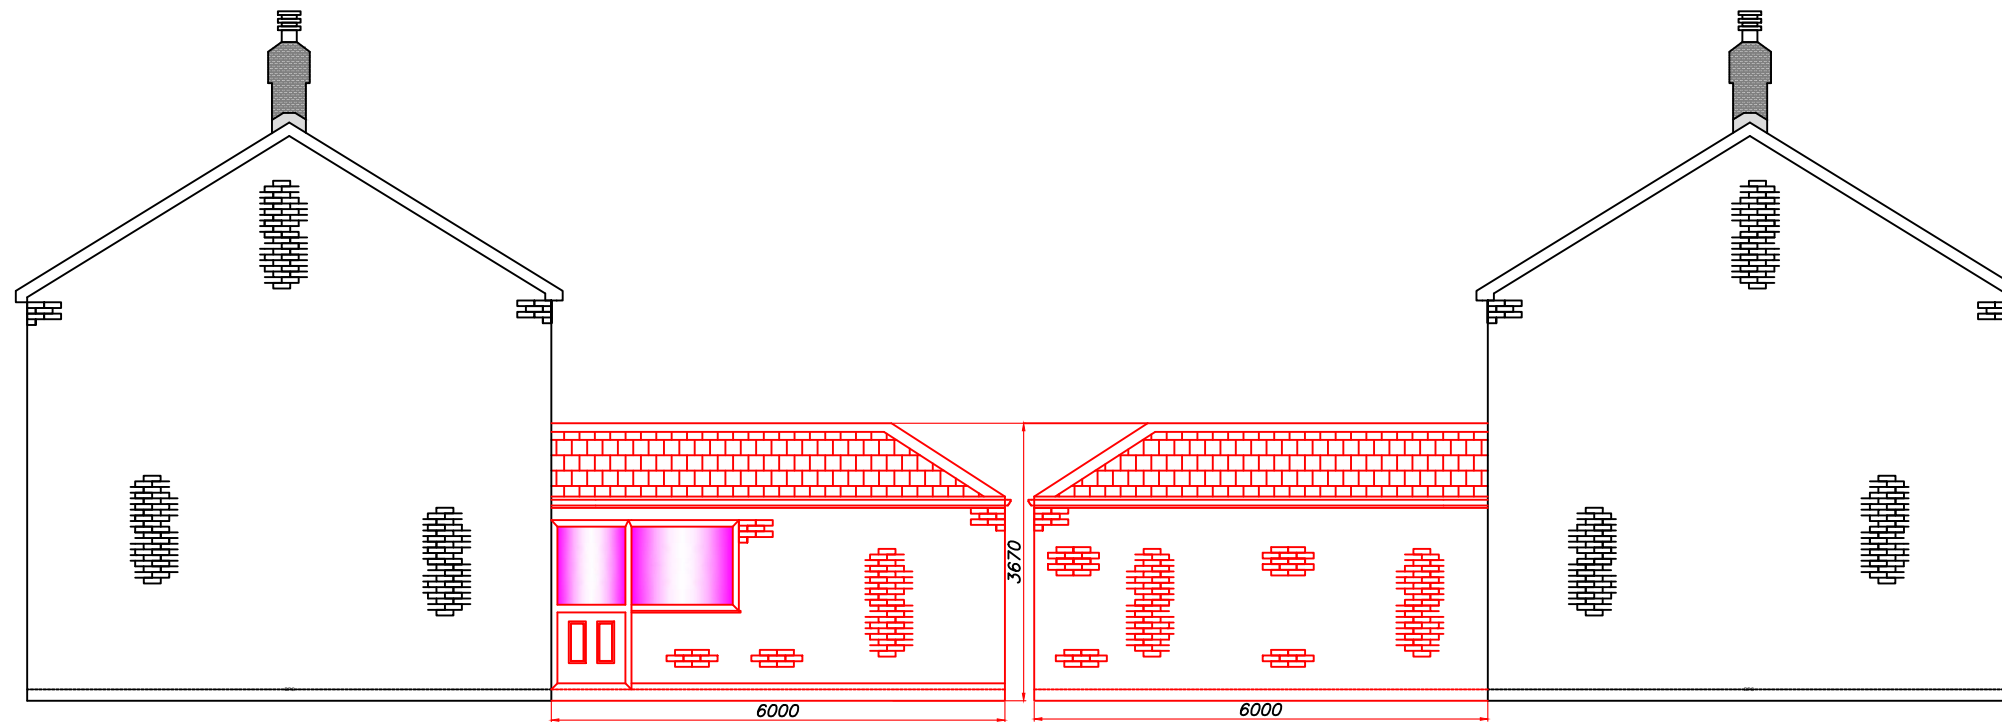

Proposed side elevation (A) - Ref : 006

Proposed side elevation (B) - Ref : 007

Lead flashing wedged and pointed
into horizontal joints to be code 4 lead with

Equipment and
Adaptation Service
Unit 1
29 Poland Street
Manchester
M4 6AZ.

15 Yattendon Ave
Manchester
M23 9EB.

Drawn By:
A.Wood

Date:
17/05/2022.

Scale:
1:50

Paper Size:
A3



Manchester
Equipment &
Adaptations
Partnership