



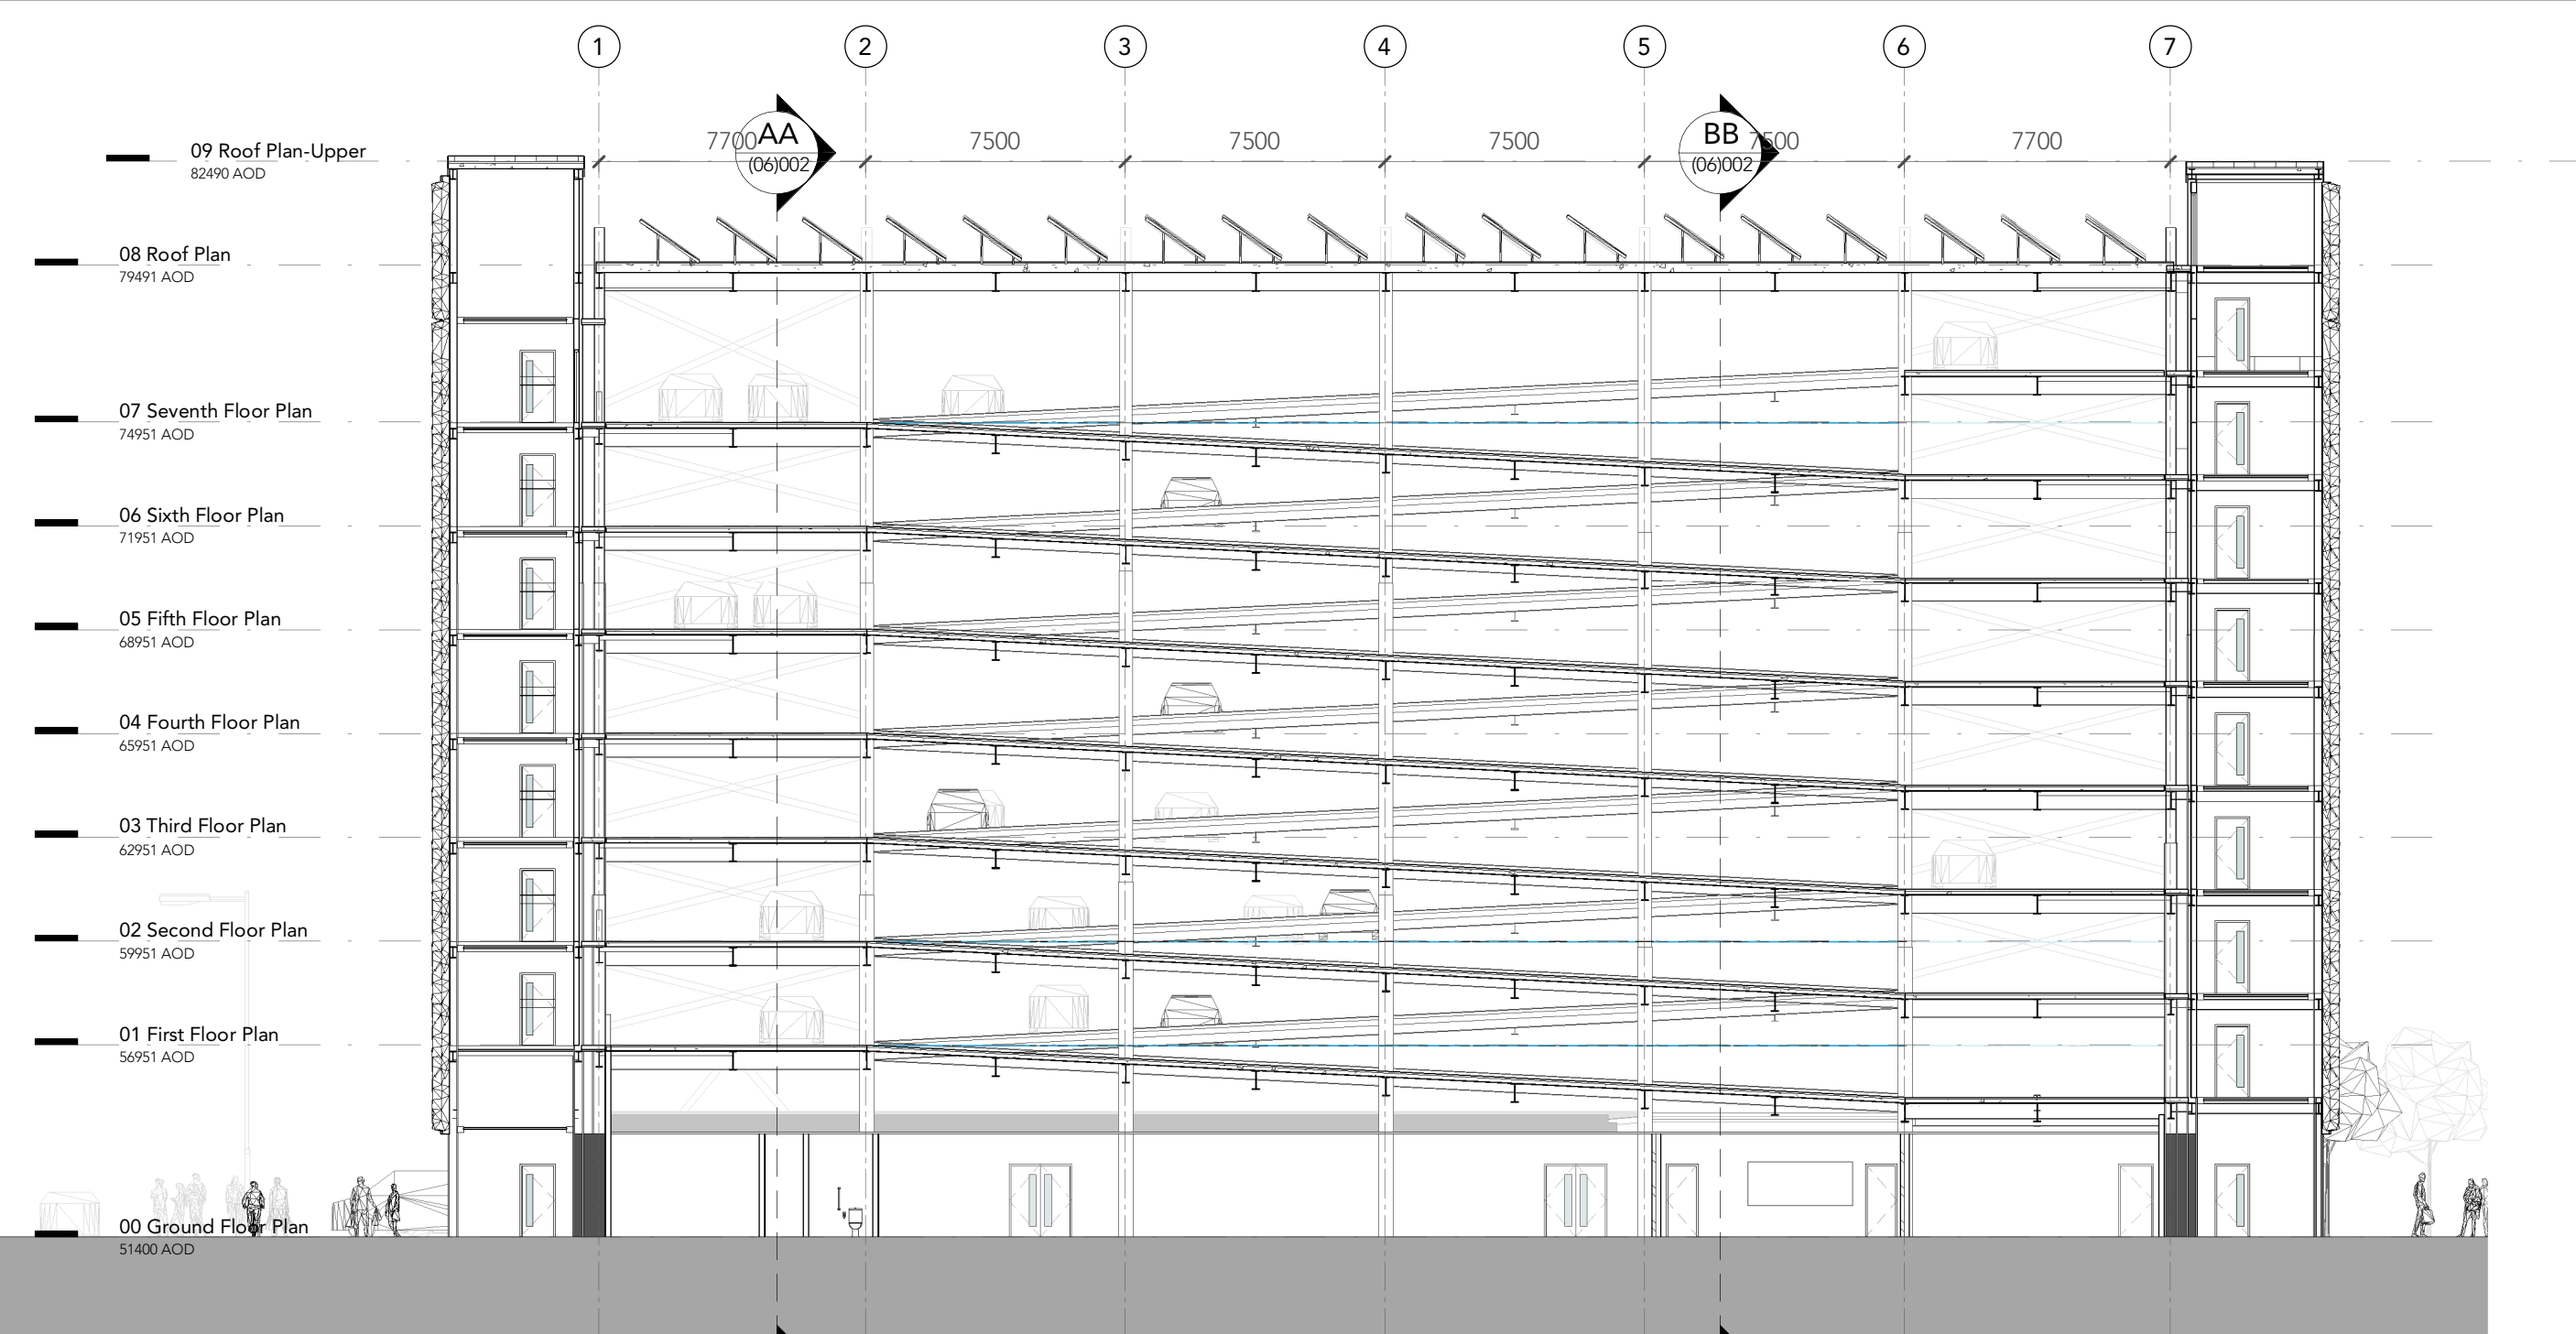

Section C-C
1 : 200

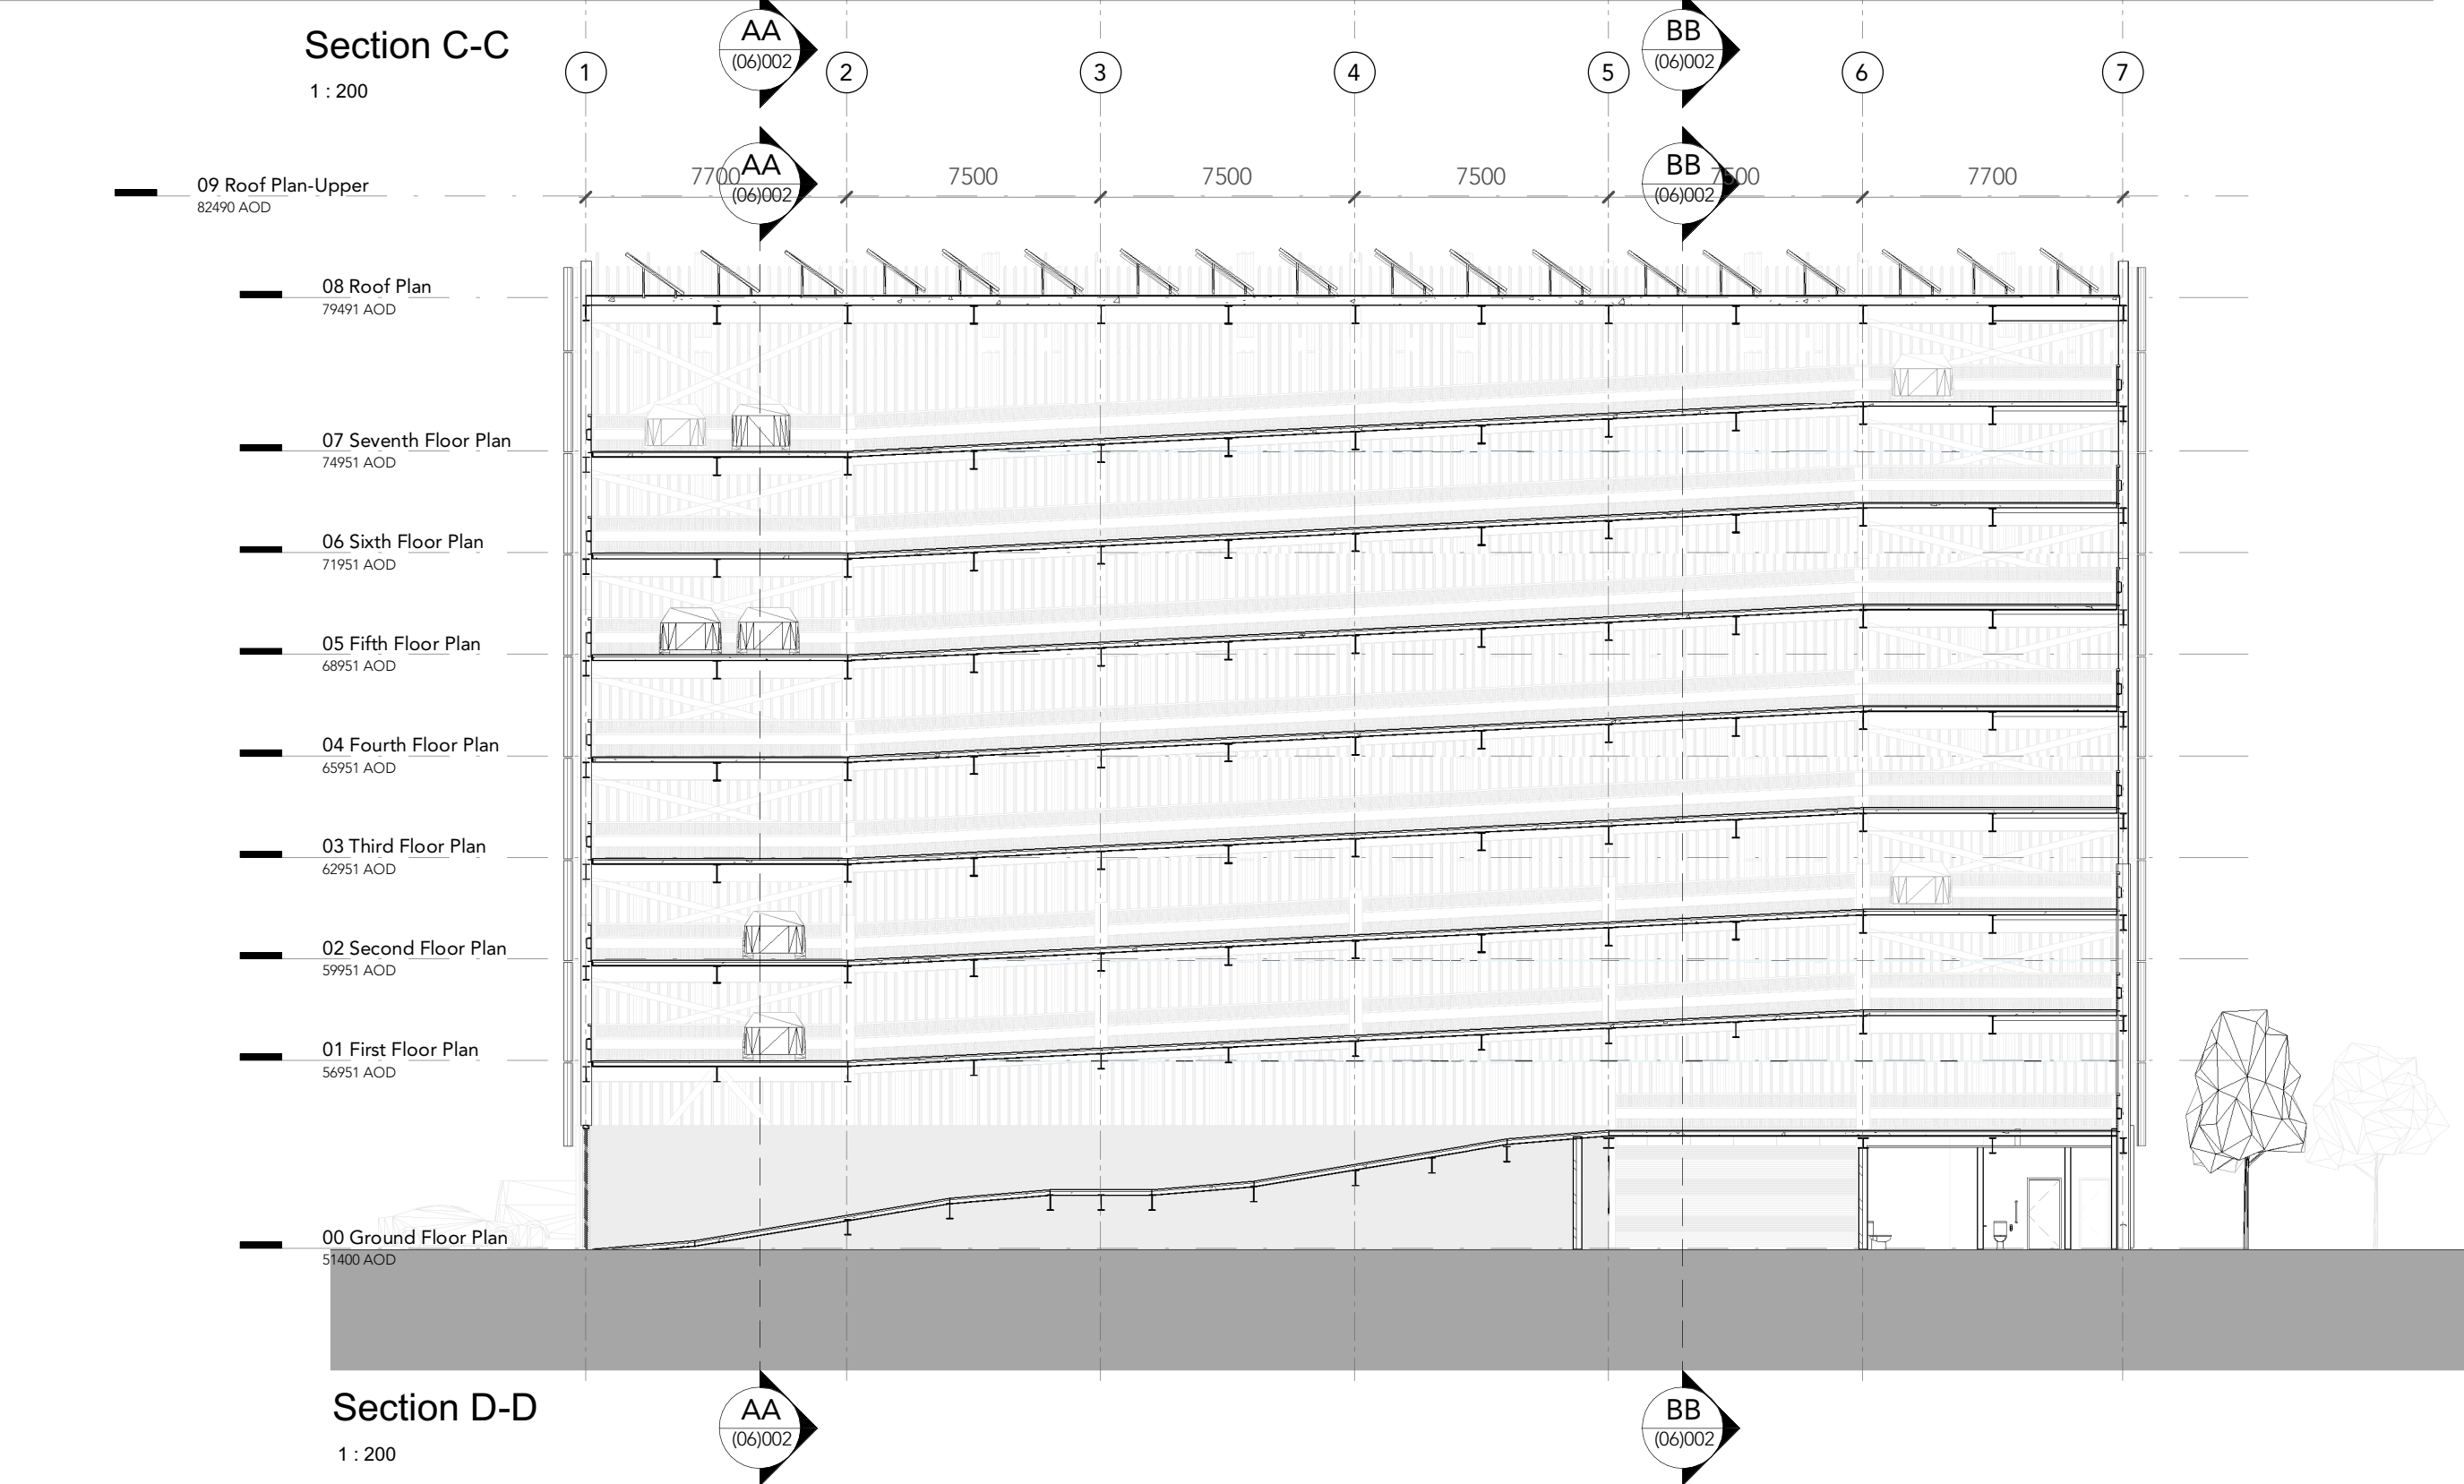

Section D-D
1 : 200

Buttress

Note:
Do Not Scale from this drawing.
Dimensions are to be checked on site.
If in doubt please ask.

2 0 2 4 6 8 10 m
SCALE 1:200

P0 29/04/21 AMP Planning

Rev Date Intls Details

© The moral rights of the author are hereby asserted.
This drawing and design is the sole property of Buttress Ltd and must not be reproduced without permission.
Buttress Ltd is Registered in England and Wales: 5363573

Buttress

41 Bengal Street
Manchester
M4 6AF

T 0161 236 3303
E contact@buttress.net
W www.buttress.net

Project Title Ancoats Hub
Client Manchester Life
Location Poland Street
Manchester

Drawing ref Proposed Sections C-C & D-D

Date 07/05/2021 18:48:32 Scale 1 : 200
Checker Checker Orig Paper Size A2

Job No: 9032 Status PLANNING

Project: Origin: Zone: Level: Type: Disc: Number: Rev:

9032-BA-XX-00-DR-A- (06)003- P0