


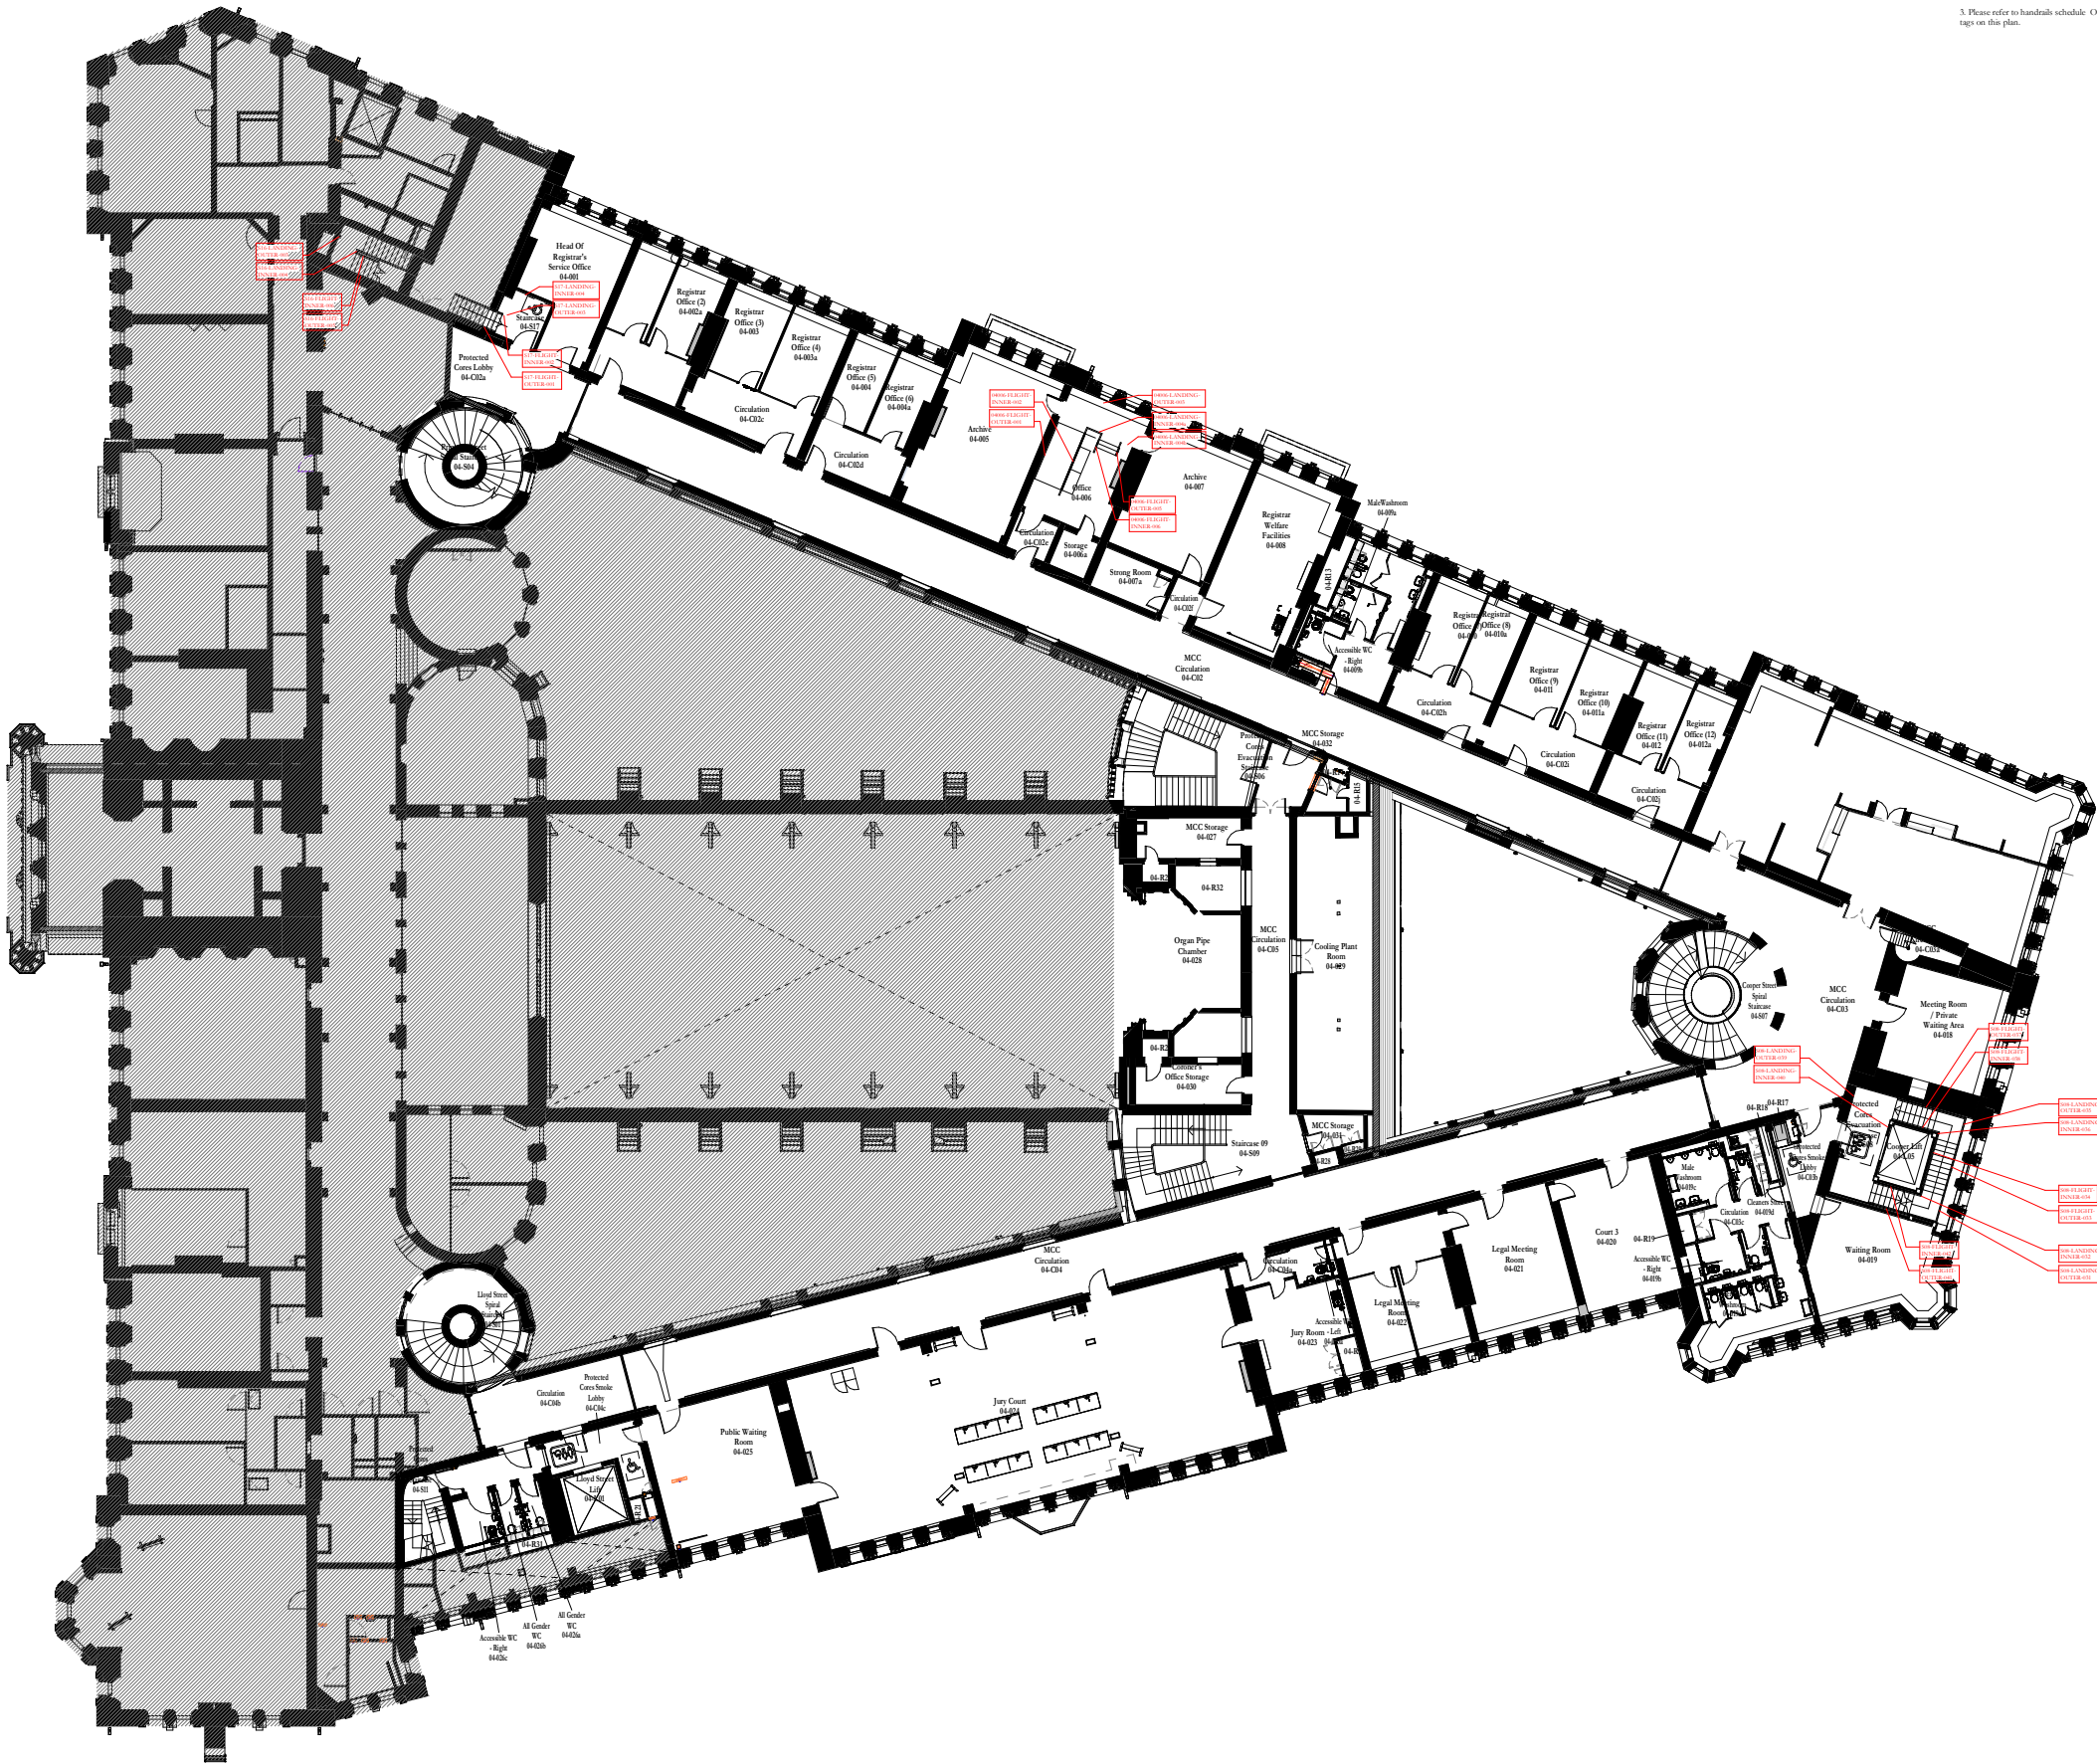


HANDRAILS ID PLANS - LEVEL 04
1 : 200

GENERAL NOTES:
1. This drawing is for tender purposes only and shall be read in conjunction with all other relevant drawings and documents.
2. Information is based on Revit model.
OTH-PUR-ZZ-ZZ-MXD-A-0009H
3. Please refer to handrails schedule OTH-PUR-TH-ZZ-SC1-A-S236 for information associated with all tags on this plan.

Scale Bars to be used as guidance only - refer to sheet size below									
1:100	mm	0	1000	2000	3000	4000	5000	6000	7000
1:200	mm	0	1000	2000	3000	4000	5000	6000	7000
1:400	mm	0	1000	2000	3000	4000	5000	6000	7000
1:1250	mm	0	10	20	30	40	50	60	70

Notes:
Drawings are based on survey data and may not accurately represent what is physically present.
Do not scale from this drawing. All dimensions are to be verified on site before proceeding with the work.
All dimensions are in millimeters unless noted otherwise.
Purcell shall be notified in writing of any discrepancies.

Key Plan

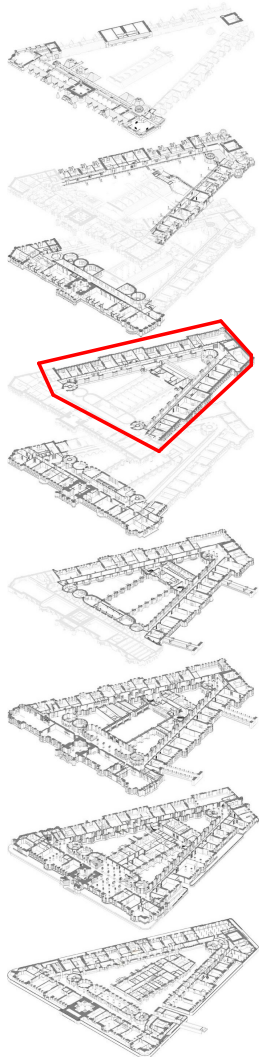

03	26/11/2021	AB	AH	Issued for Construction
02	27/11/2020	RB	MP	Issued for Tender
01	14/08/2020	NM	ROB	NTA charges/Structural
-	13/03/2020	NM	VT	First Issue - For Tender



Project Office, Room 308, Town Hall, MANCHESTER M60 2L1
+44 (0) 7970 097 432
www.purcelluk.com

PROJECT STATUS	RIBA STAGE 5
CLIENT	Manchester City Council
PROJECT	OUR TOWN HALL
DRAWING TITLE	HANDRAILS ID PLANS - LEVEL 04
SIZE & SCALE	A1: As indicated
DRAWING STATUS	FOR CONSTRUCTION

JOB NUMBER	236959
DRAWING NO.	OTH-PUR-TH-04-DWG-A-5157 03