
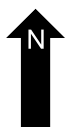
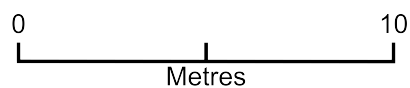


Richmond road 6 - SP

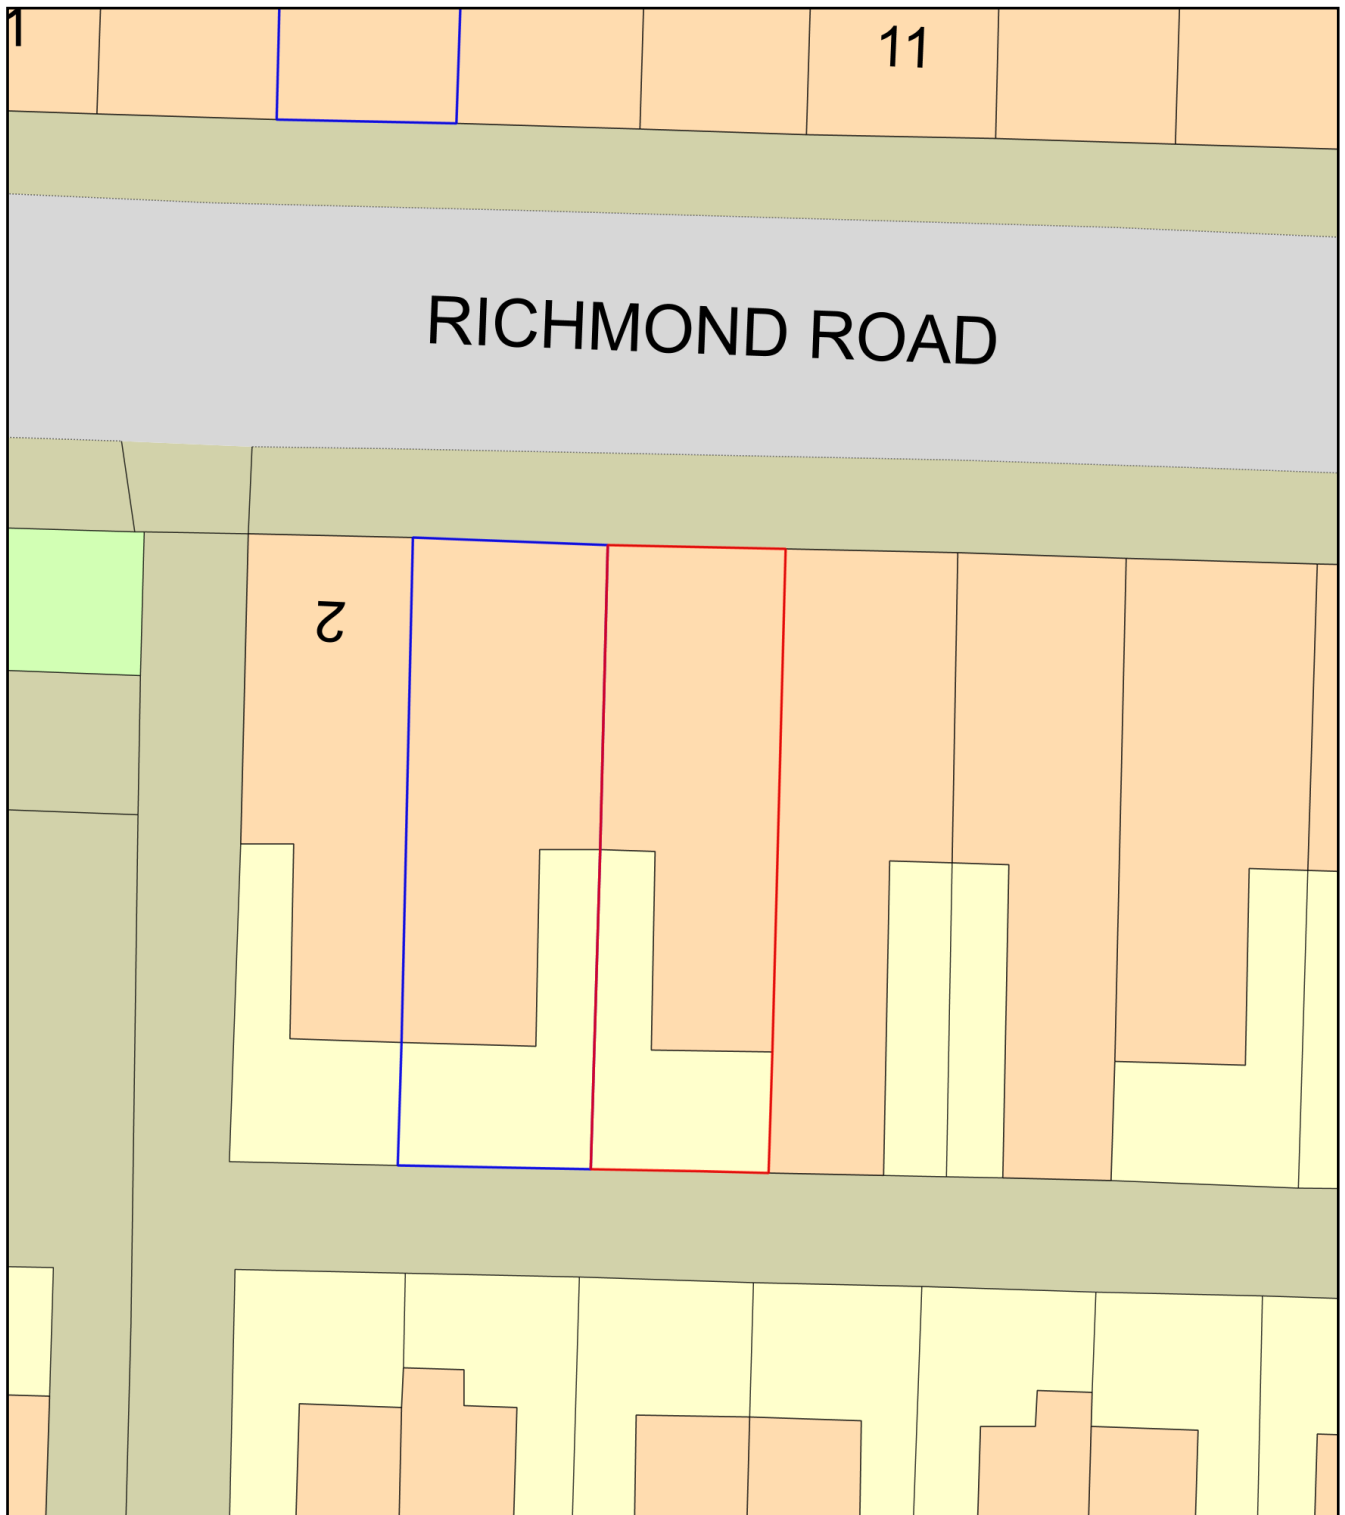

Plan Produced for: Richmond Road 6

Date Produced: 21 Apr 2021

Plan Reference Number: TQRQM21111151704532

Scale: 1:200 @ A4