


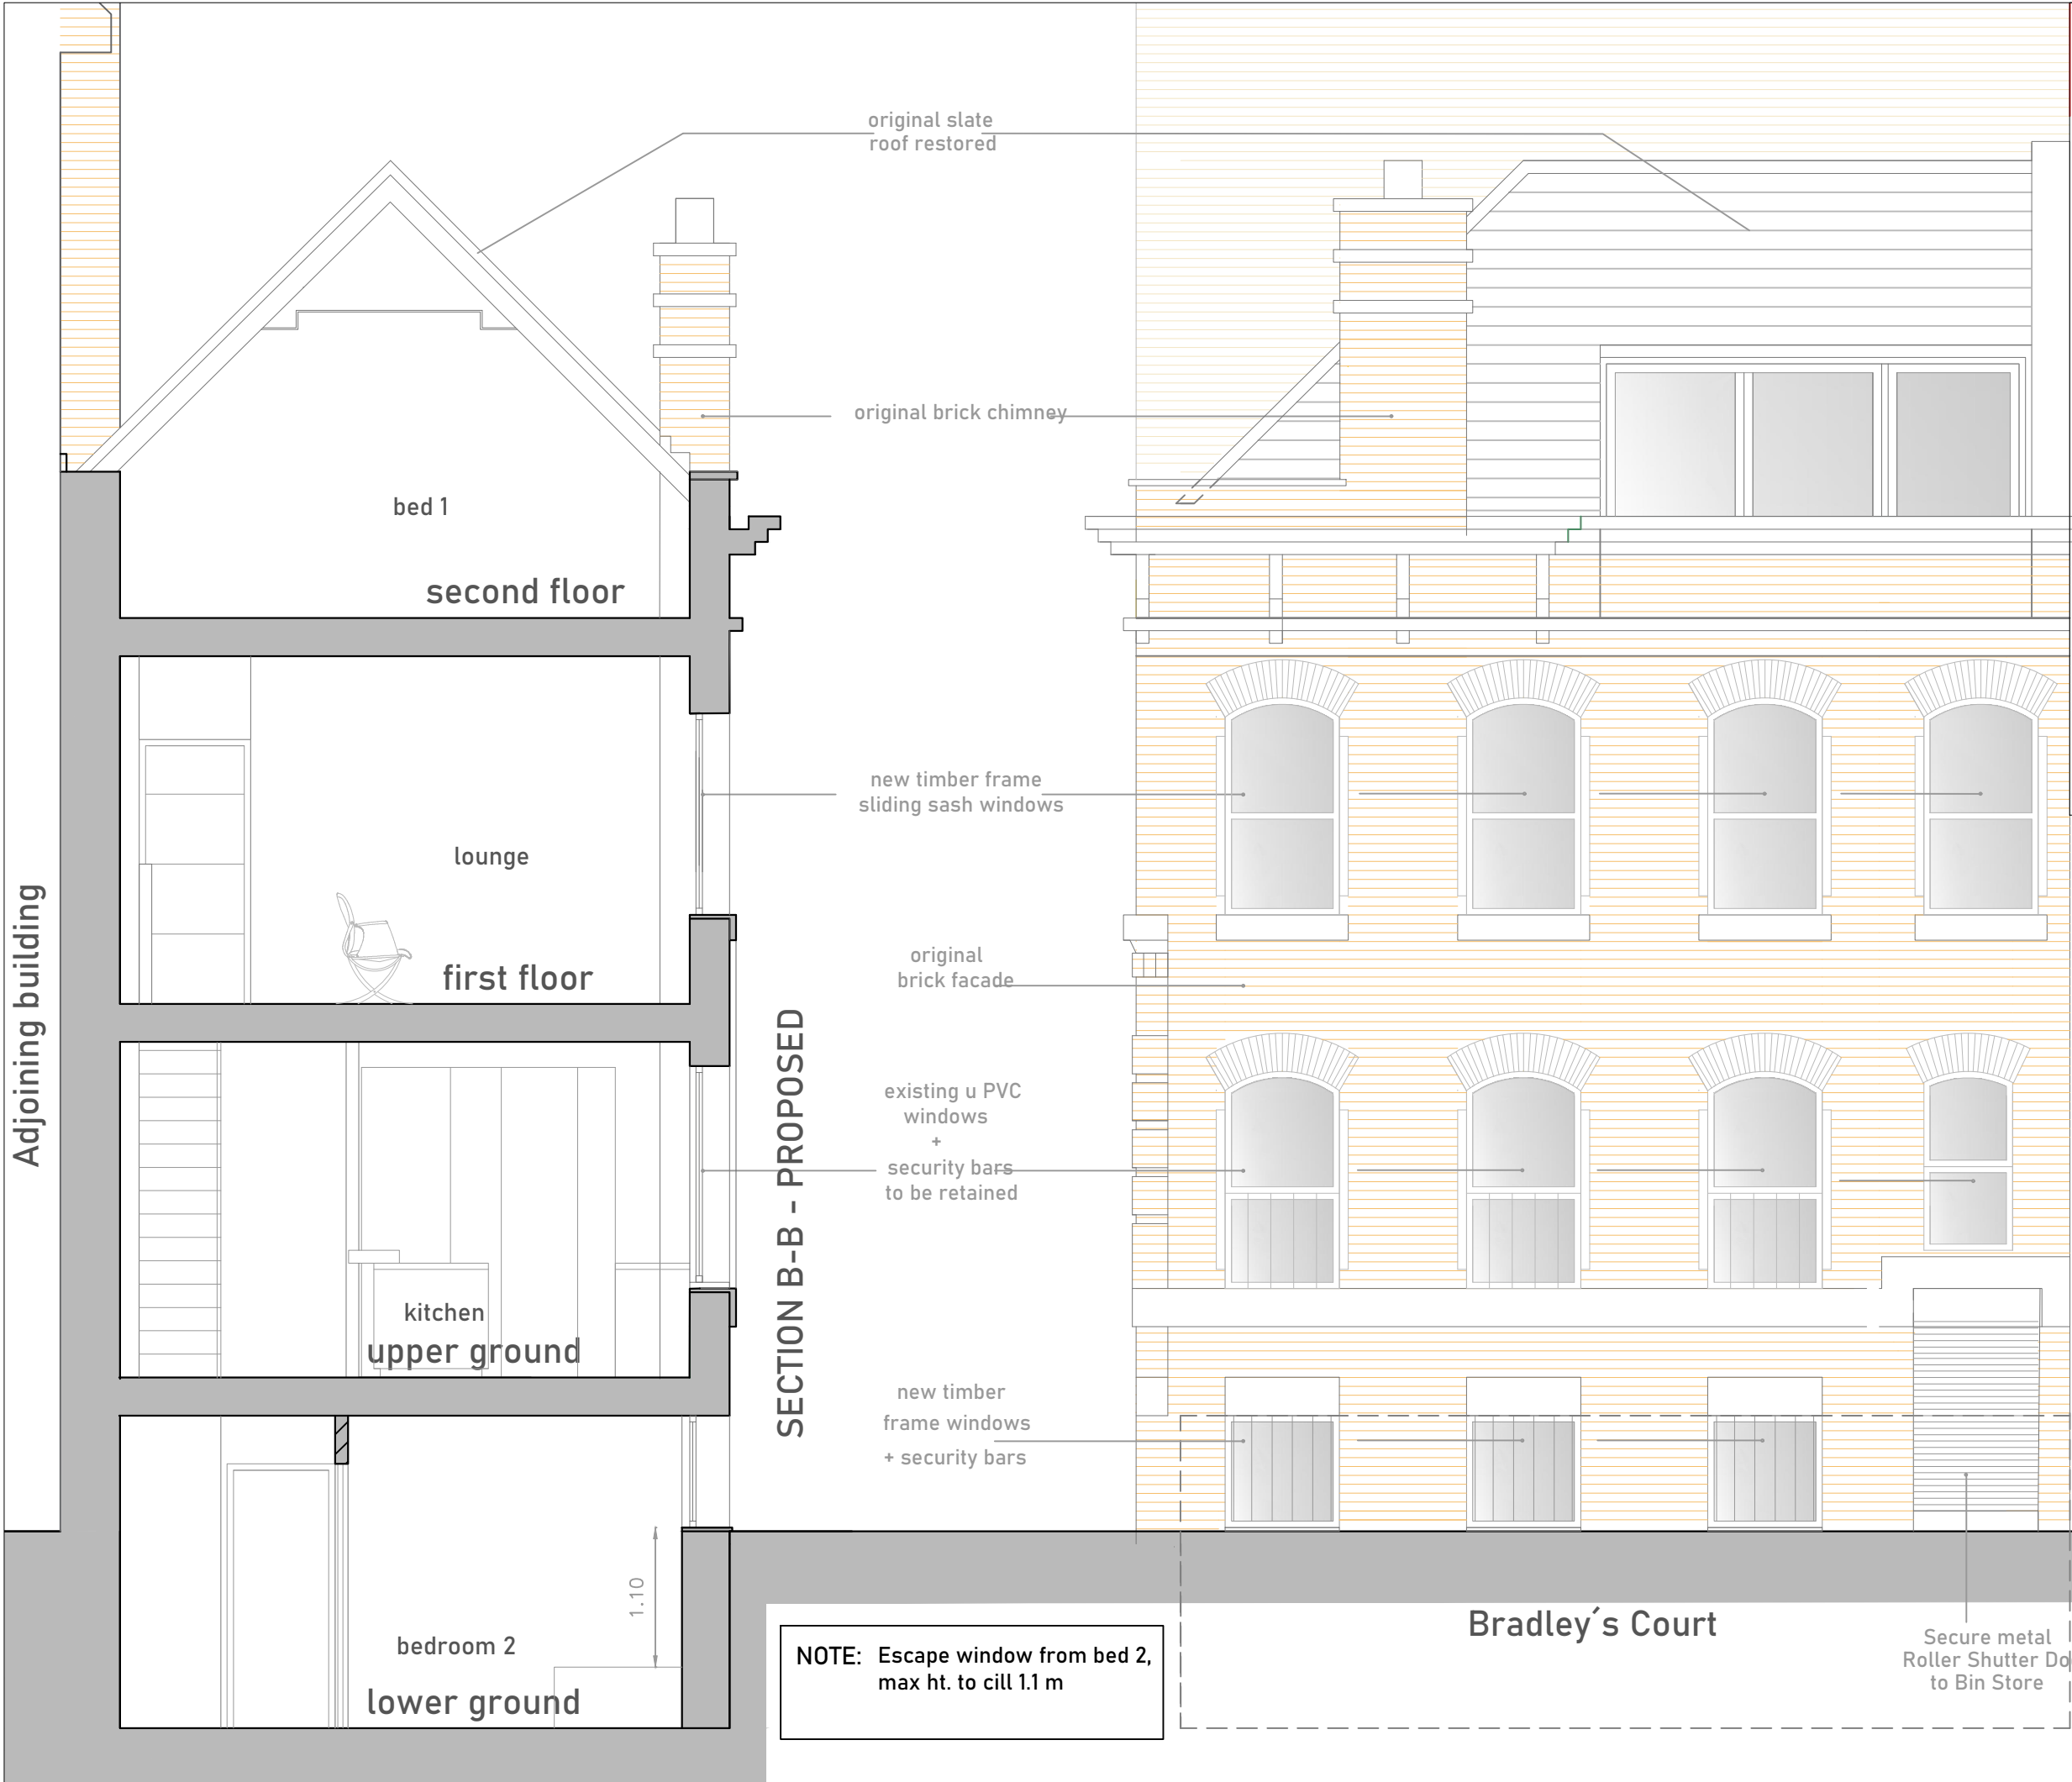

|               |                                                    |                                         |   |  |
|---------------|----------------------------------------------------|-----------------------------------------|---|--|
| CLIENT SITE   | AAIP 55 Newton Street Manchester M11ET             | SCALE DATE 1:50 @A3 Jan 2022            | © COPYRIGHT This drawing is protected by copyright, it may not be reproduced in any form or by any means for any purpose, without gaining written permission from Life Designs Architecture.<br>NOTES: This drawing is to be read in conjunction with all relevant Life Designs Architecture.<br>Review all drawings and report any discrepancies to Life Designs Architecture prior to consulting existing structures to be checked on site prior to commencement. All dimensions in millimetres unless stated otherwise.<br>Work from figured dimensions only.<br>No deviation from details shown on this drawing is allowed without Life Designs Architecture's prior permission in writing.<br>All work is to be carried out in accordance with British Standard Codes of Practice, Statutory requirements and the Contract Documents. |  |
| PROJECT TITLE | Proposed conversion of office into single dwelling | JOB No. 290 DWG No. PL.05 REV. A MAY 22 | life designs ARCHITECTURE<br>E.info@lifedesigns.space<br>M.(+34) 608 392 748   |  |