


REVISION	DATE	DESCRIPTION
-	28.08.15	DRAFT STAGE 3 ISSUE
-	04.09.15	STAGE 3 ISSUE
A	16.09.15	INSULATION TO FLOOR AMENDED
B	08.04.16	WALL BUILD UP AMENDED. SPEC REFS ADDED
C	27.05.16	CONSTRUCTION ISSUE

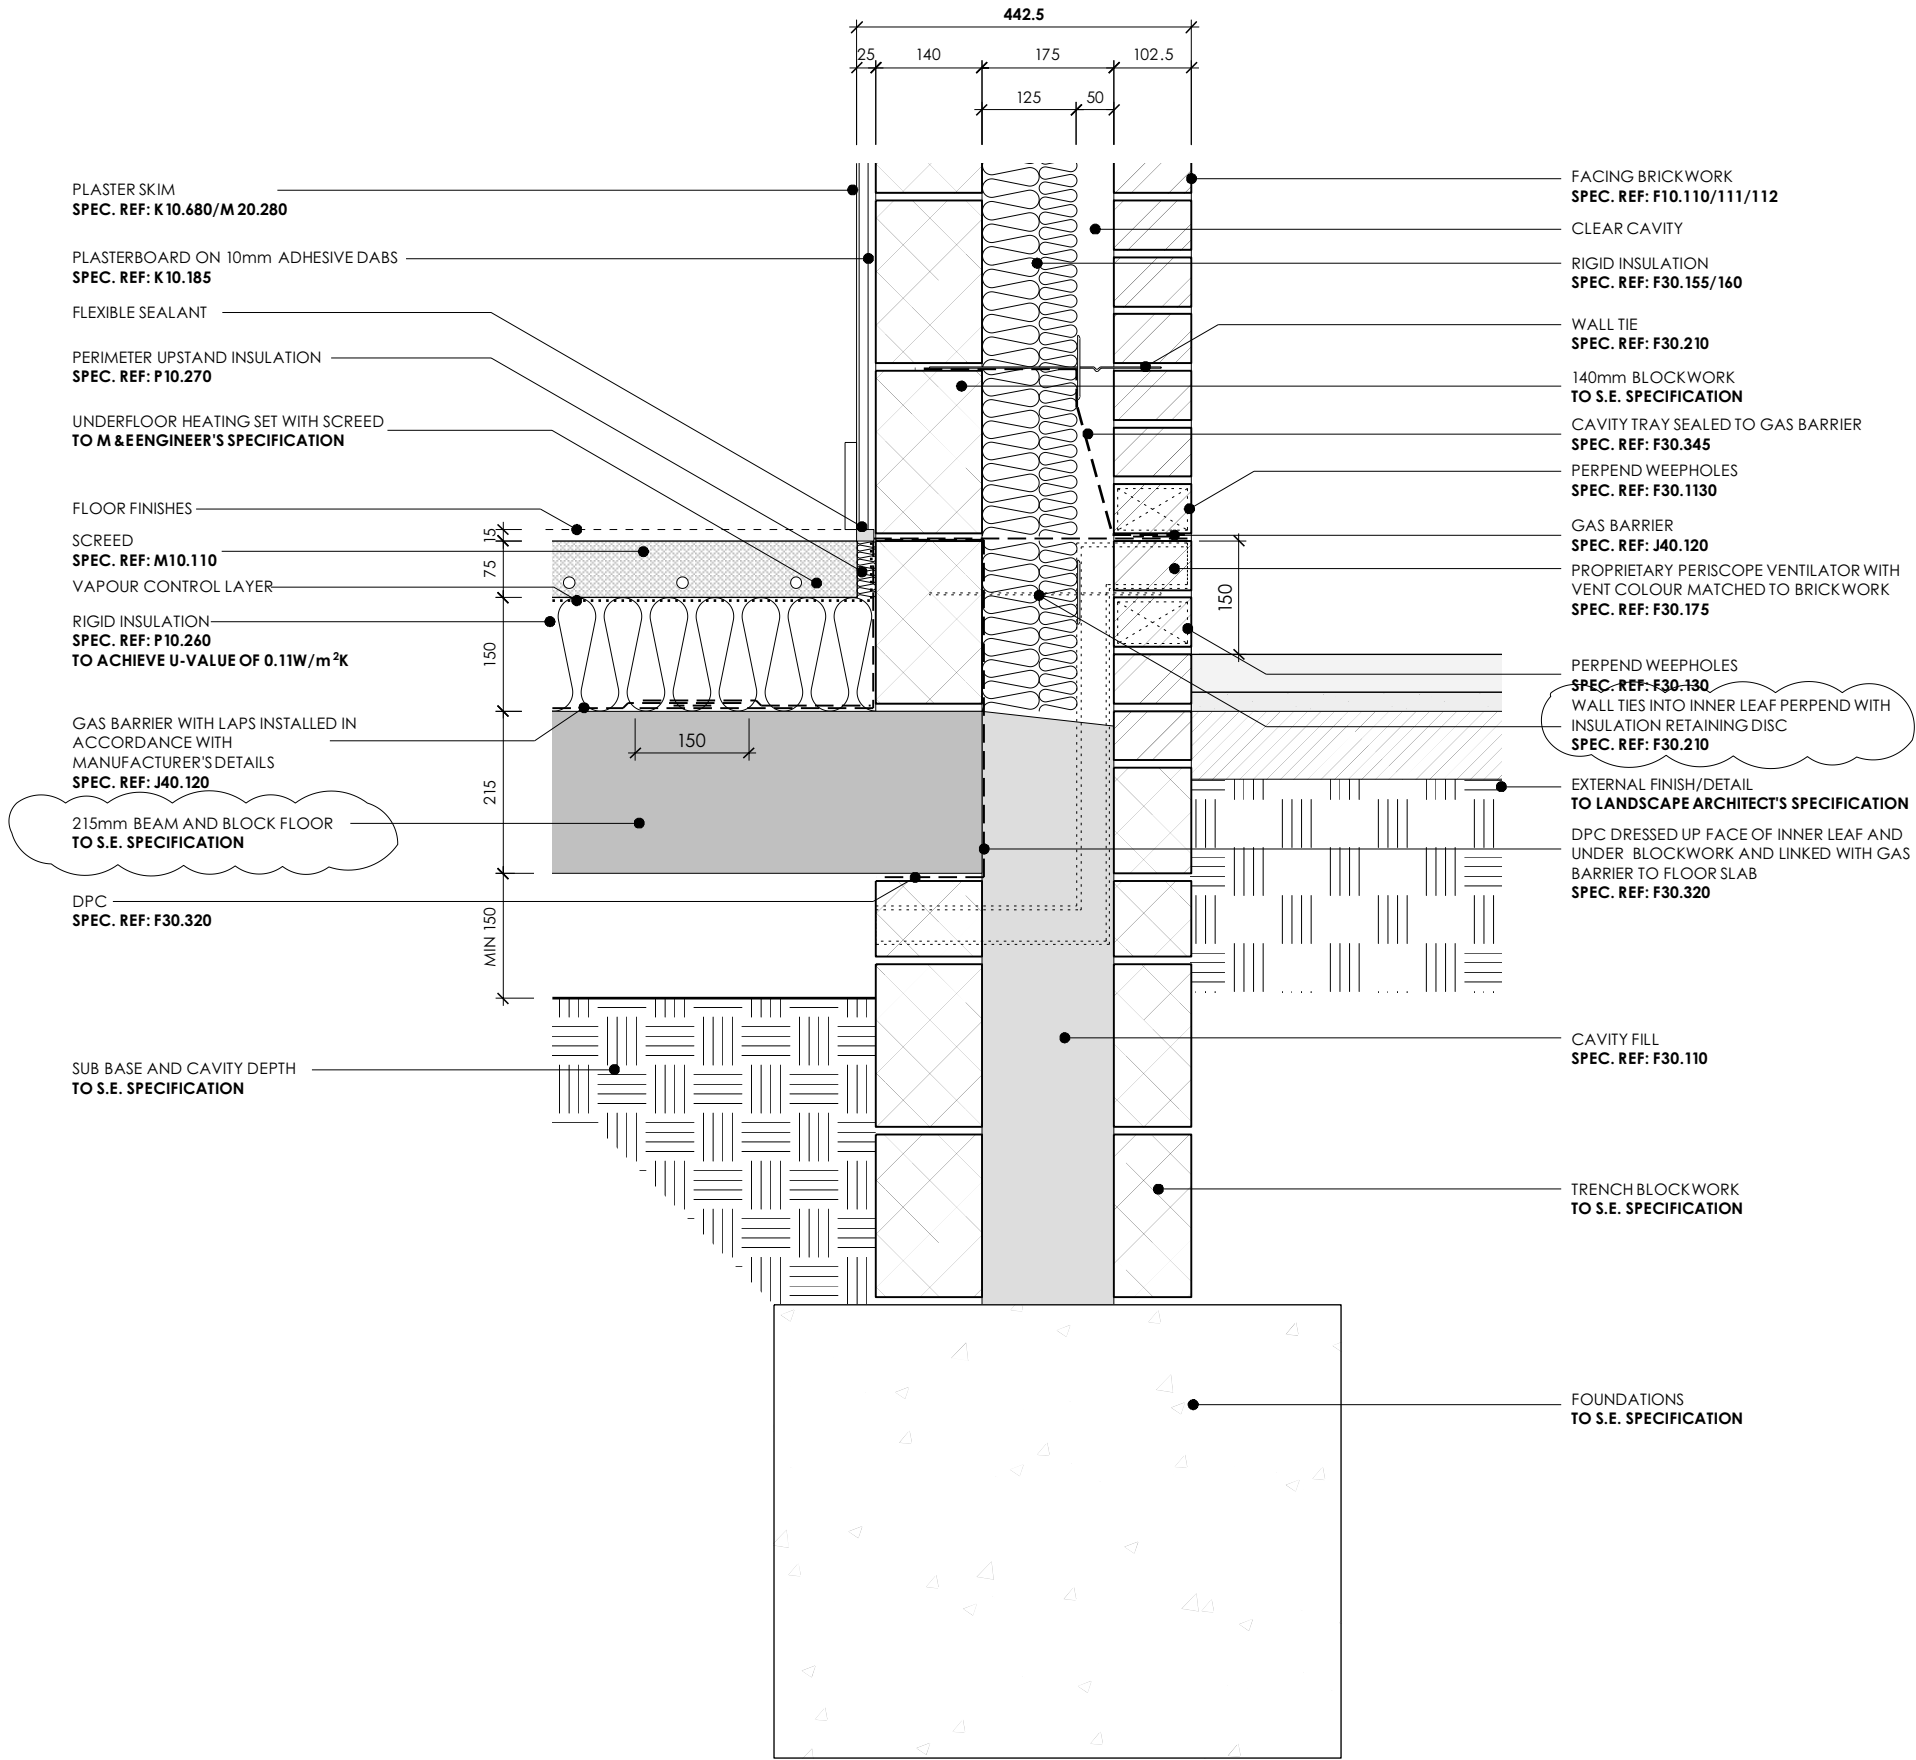

TYPICAL GROUND JUNCTION DETAIL

REFER TO LAYOUT DRAWING L1022 FOR GROUND JUNCTION DETAIL LOCATIONS

OMI ARCHITECTS

31, Blackfriars Road, Salford, Manchester M3 7AQ

t 44(0)161 8 323242
f 44(0)161 8 323623
e info@omiarchitects.com
w www.omiarchitects.com

PROJECT	ROYCE ROAD, HULME				
DRAWING	TYPICAL GROUND JUNCTION				
DATE	AUG '15	DRAWN BY	SMc	SCALE	1:10@A3
JOB NO.	1344	DWG. NO.	A2001C		