
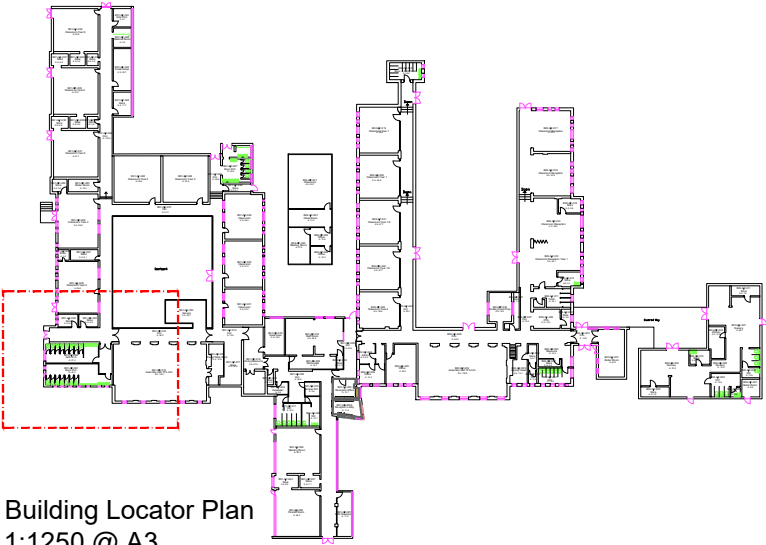


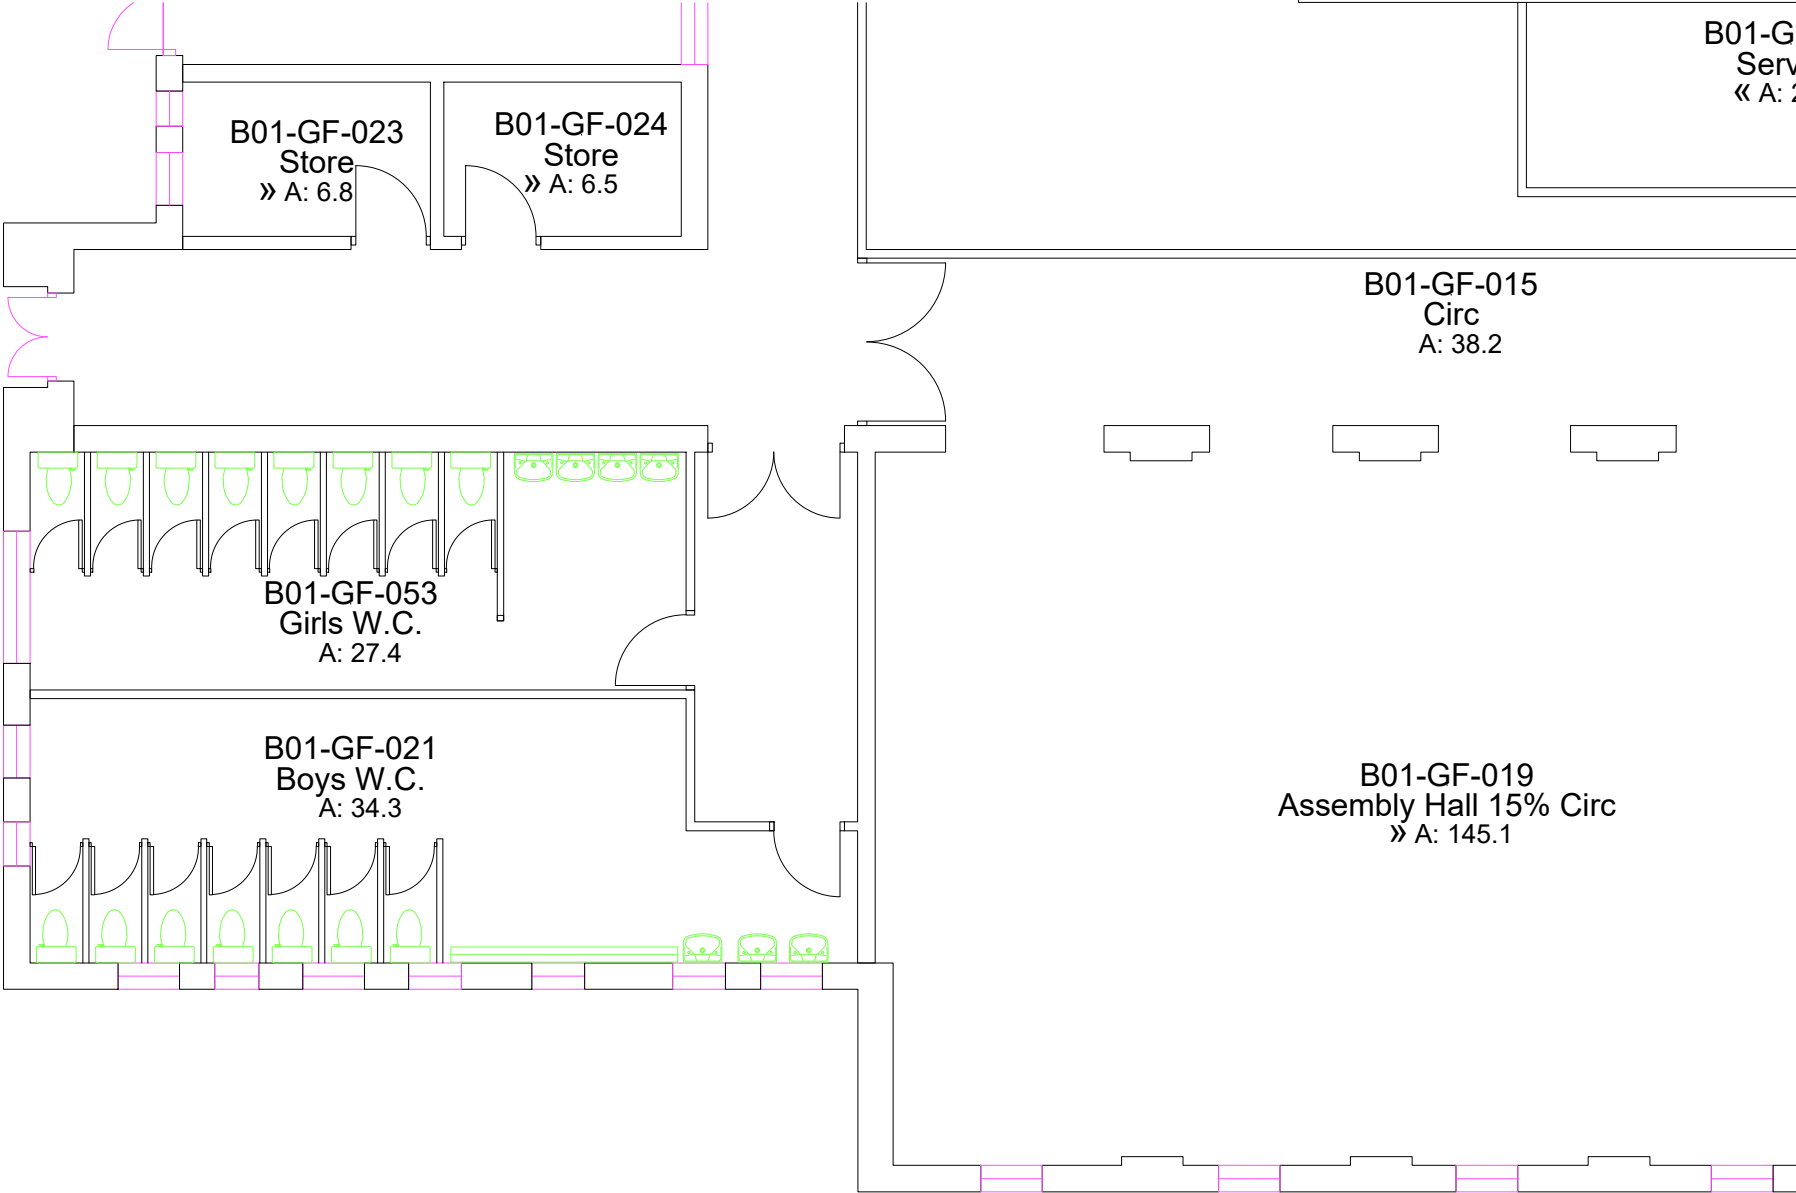

Building Locator Plan
1:1250 @ A3

P1	PLANNING Issue	21.04.2022
Rev.	Description	Date

Cassidy+Ashton

www.cassidyashton.co.uk

Architecture + Building Surveying + Town Planning

7 East Cliff, Preston, Lancashire, PR1 3JE

10 Hunters Walk, Canal Street, Chester, CH1 4EB

01772 258 356

01244 402 900

C+A

Client	Manchester City Council
Project	New Moston Primary School New Kitchen & Internal Refurbishment

Drawing Title

Existing GA Plan

Drawn by	SB	Checked by	LMB	Date	21.04.2022
Status	S4		Scale @ A3	1:100	
Job no.	Dwg.no.			Rev.	
11343	CAA-B01-00-DR-A-2001			P1	