

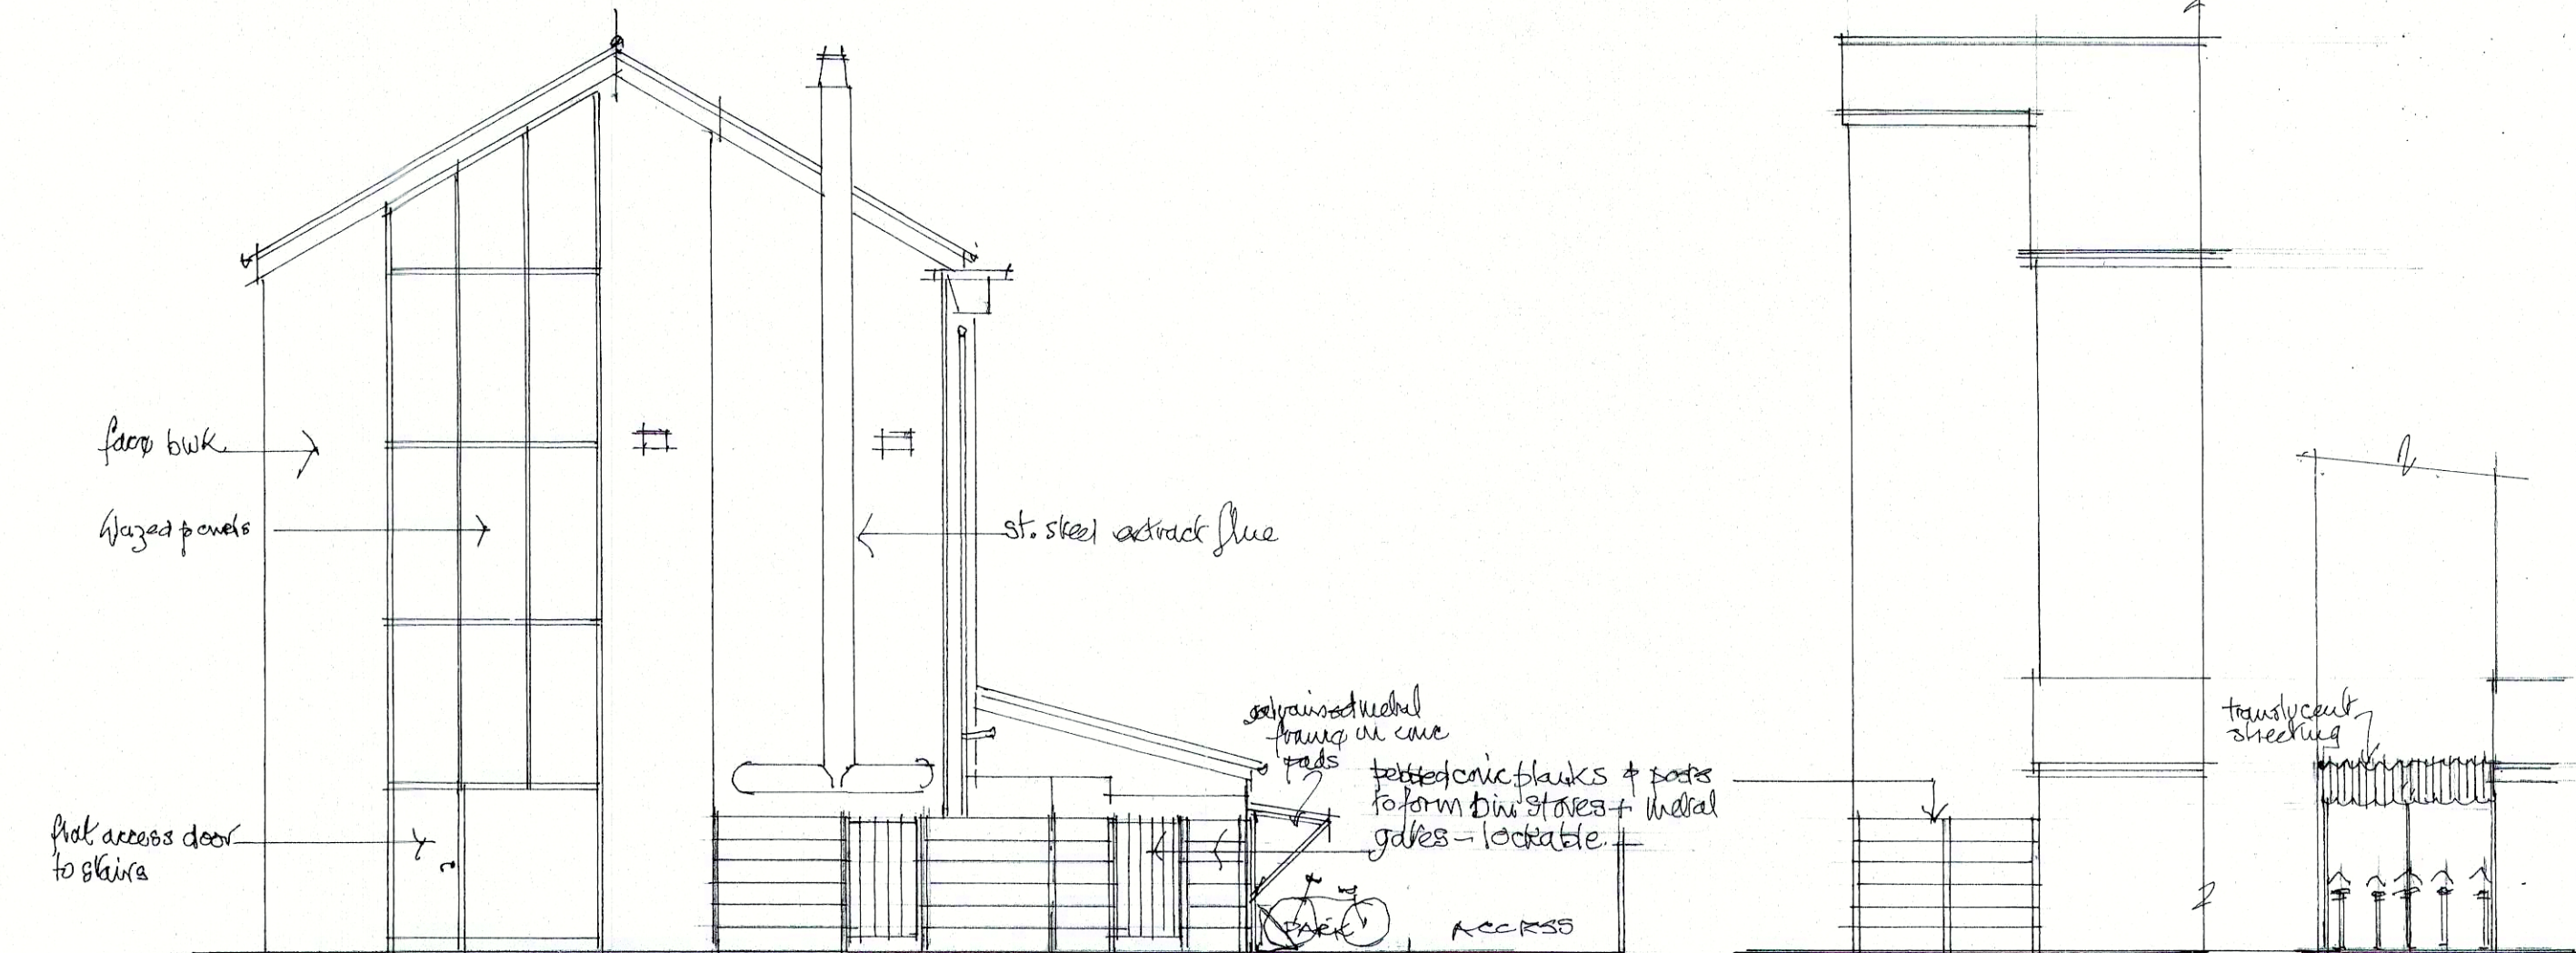


Notes
No dimensions to be scaled from this drawing.
All setting out dimensions to be checked on site.

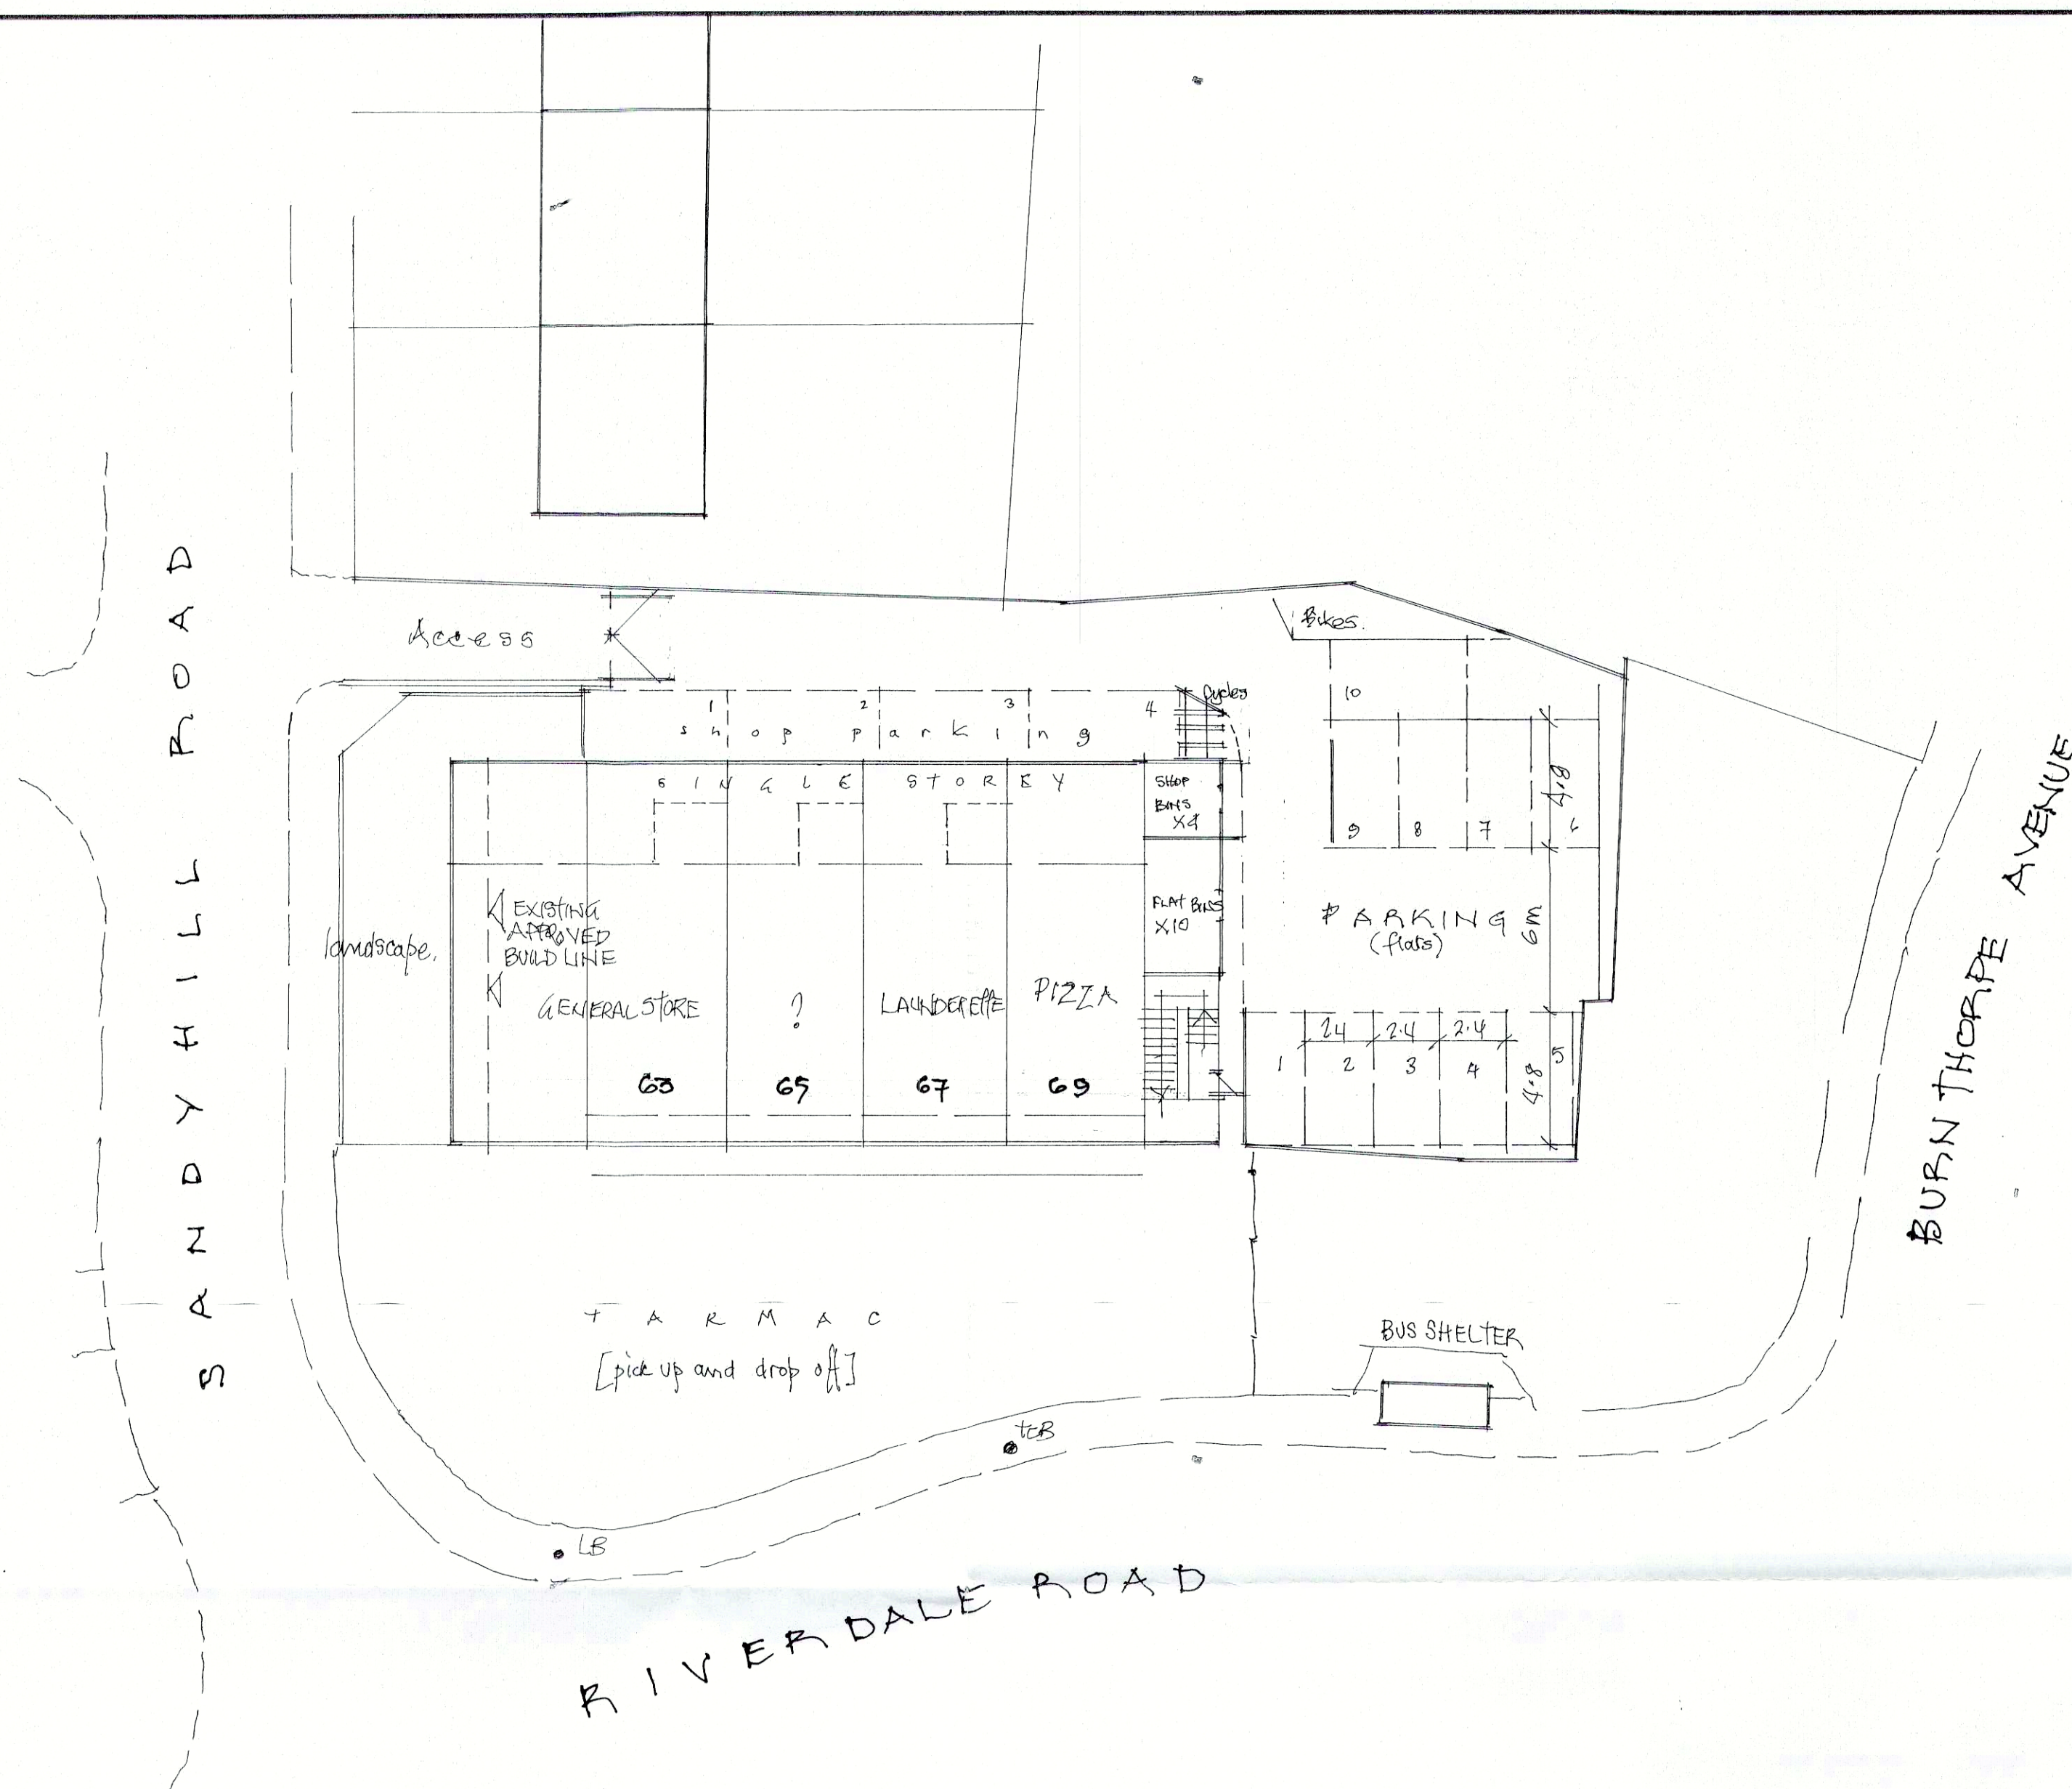

GABLE ELEVATION BIN STORES

RETURN ELEVATION + CYCLE STORE

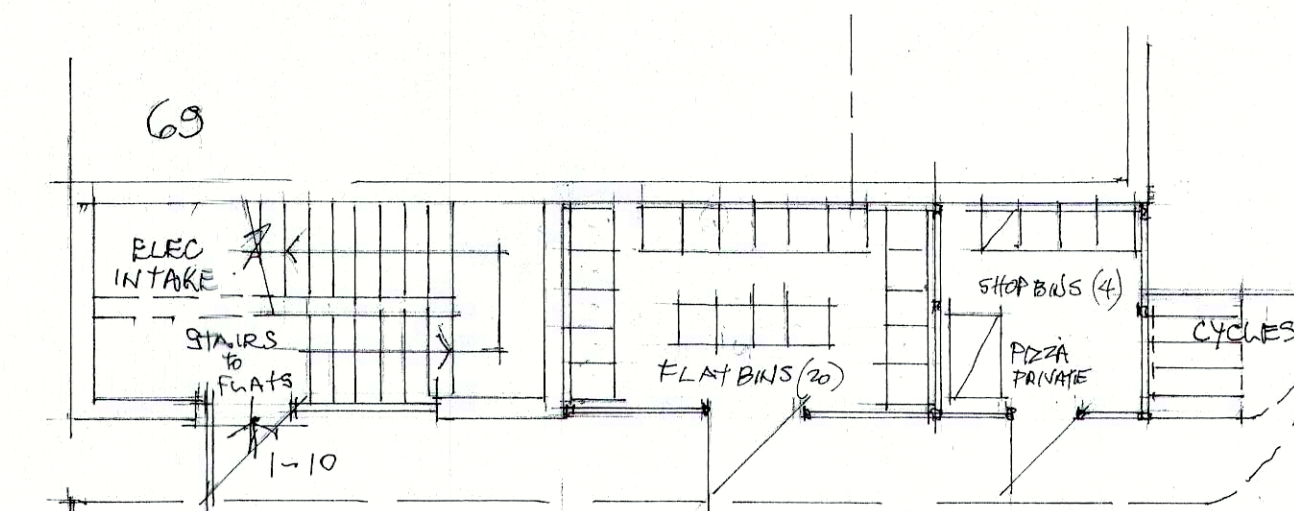

PLAN of BIN STORES

Job Title
SHOP EXTENSION WITH 2nd 2bed FLATS OVER
AT 63, RIVERDALE ROAD, BLACKLEY
MANCHESTER, M9 8UT for
MR. IFTIKHAR NAZIR
Davenport and Flinn Chartered
Planning & Design Consultants, Surveyors Architects
3A Hamnett Street Hyde SK14 2EX 0161 368 3064

Drawing Title
PARKING LAYOUT + BIN STORES

Date May '21 Scale 1:200/100 Job No. 3125 Drg No. 4 Rev