

Job number  
227



Drawing number  
E.02LD.P002

Title  
Existing Site Plan

Scale  
1:150@A3

Issue for


Date  
25.05.21

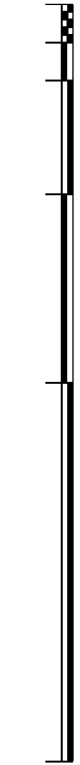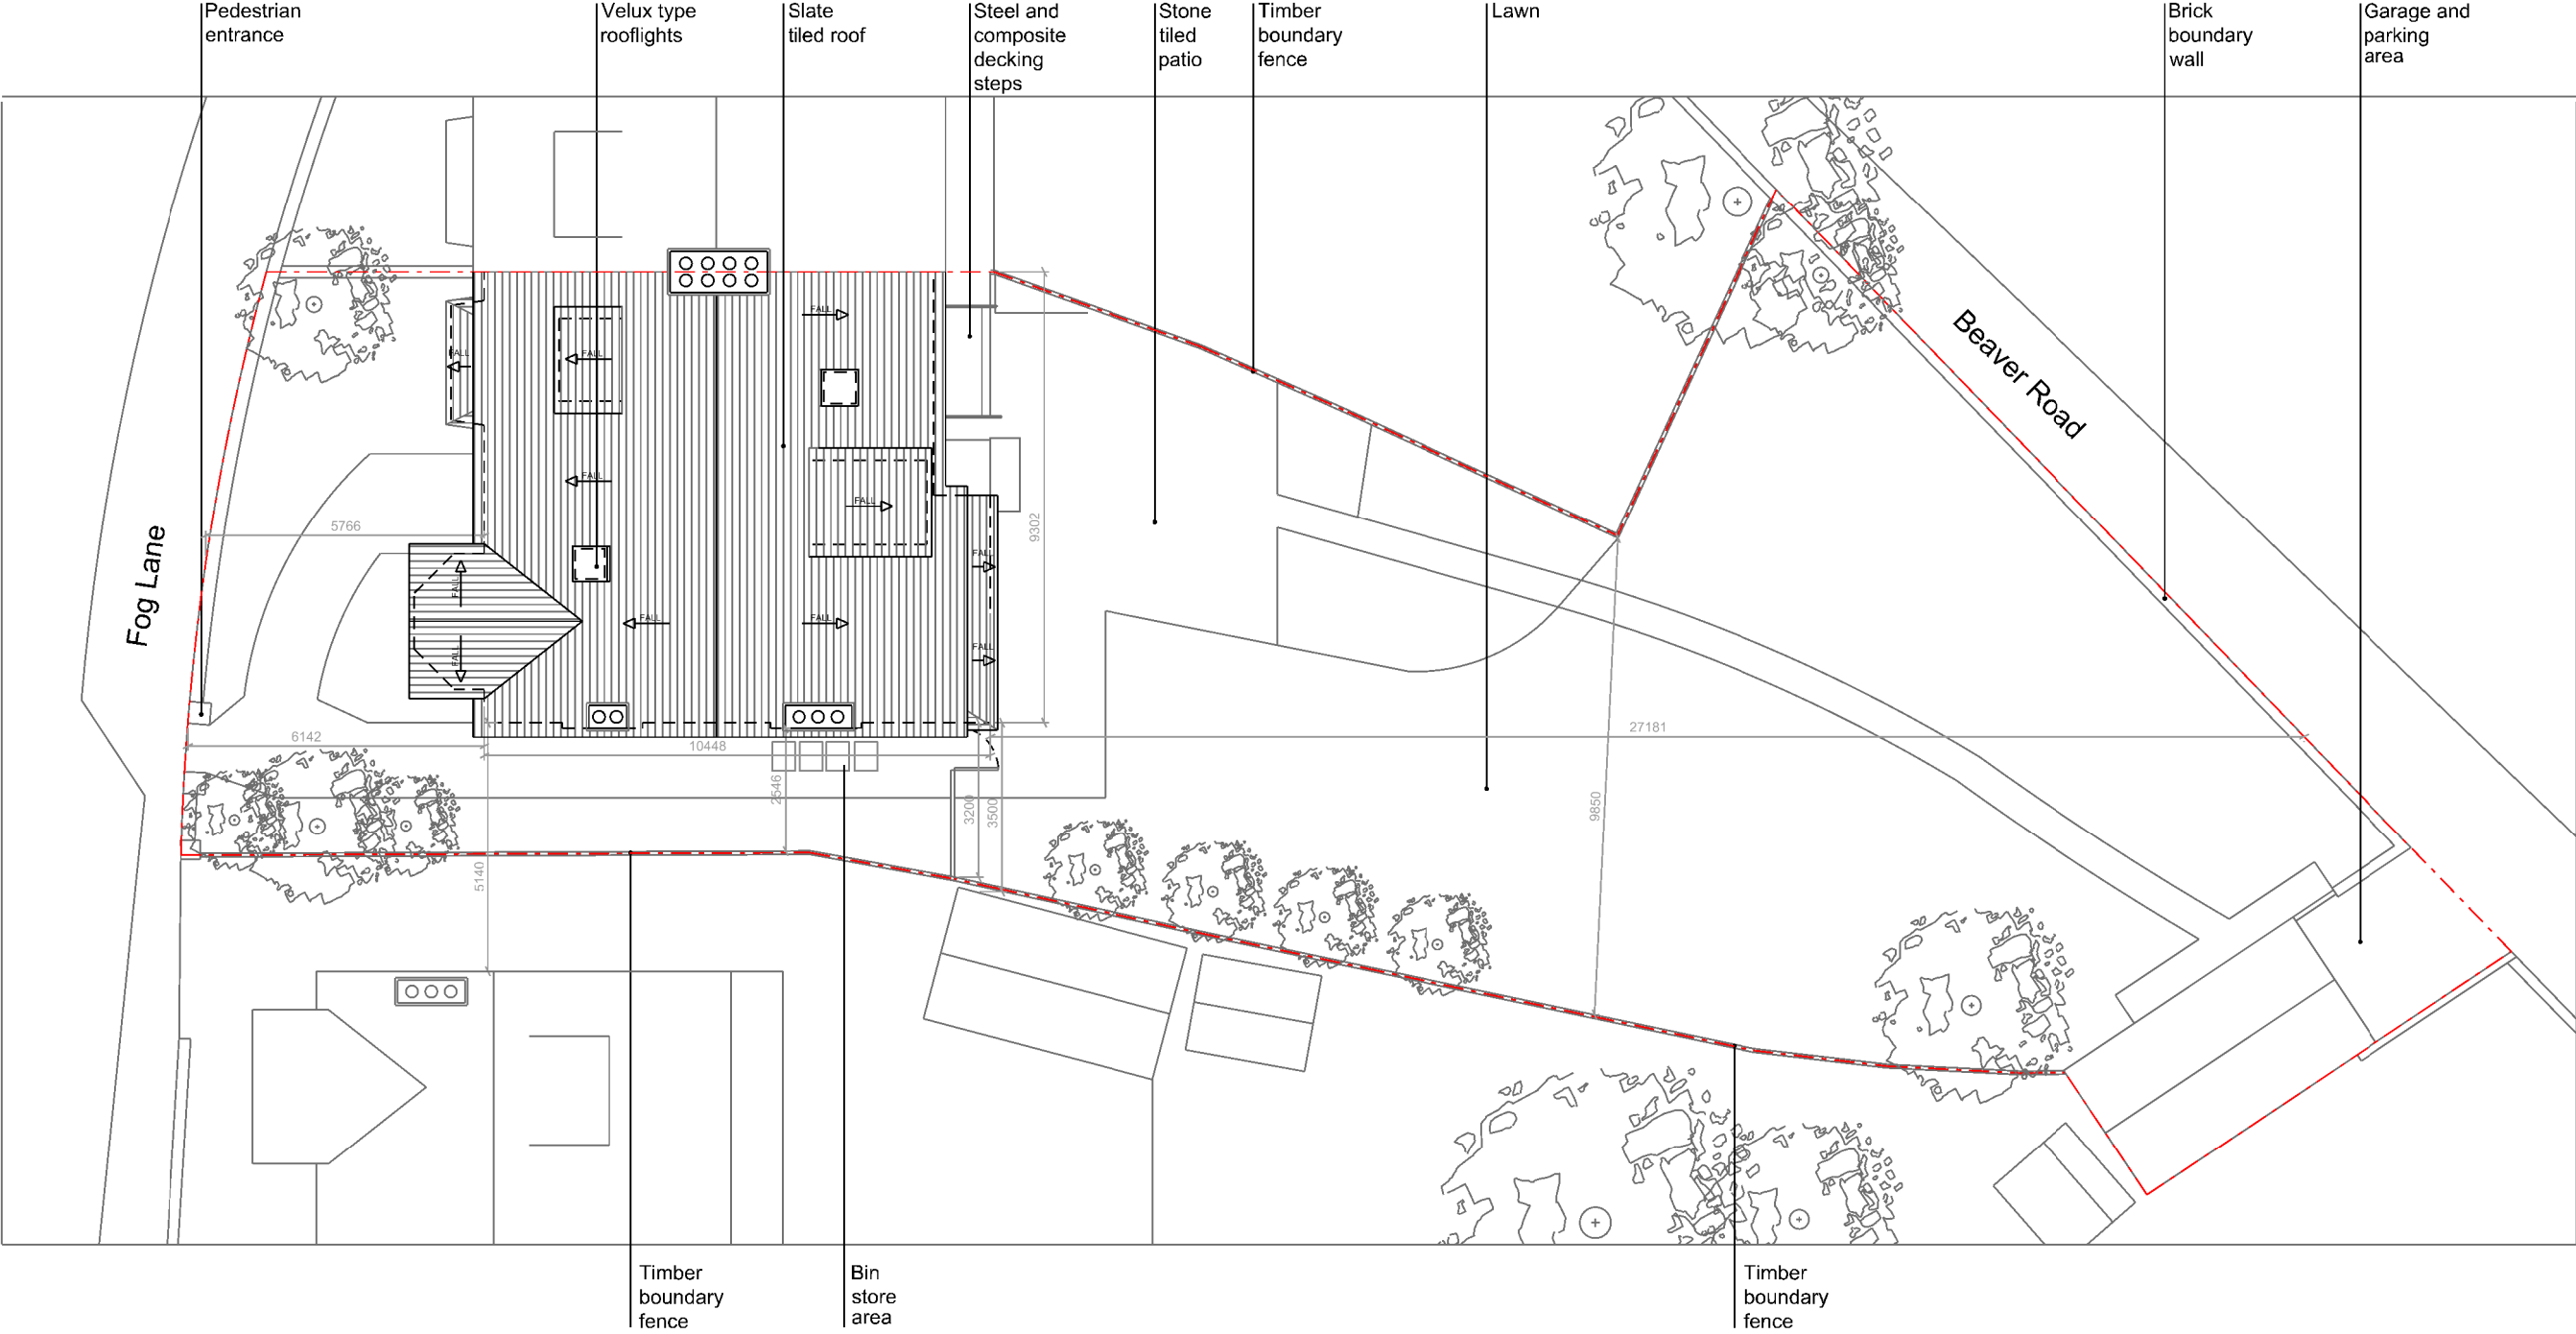


Rev/Date



Existing Site Plan

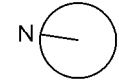

Existing Ground Floor Plan

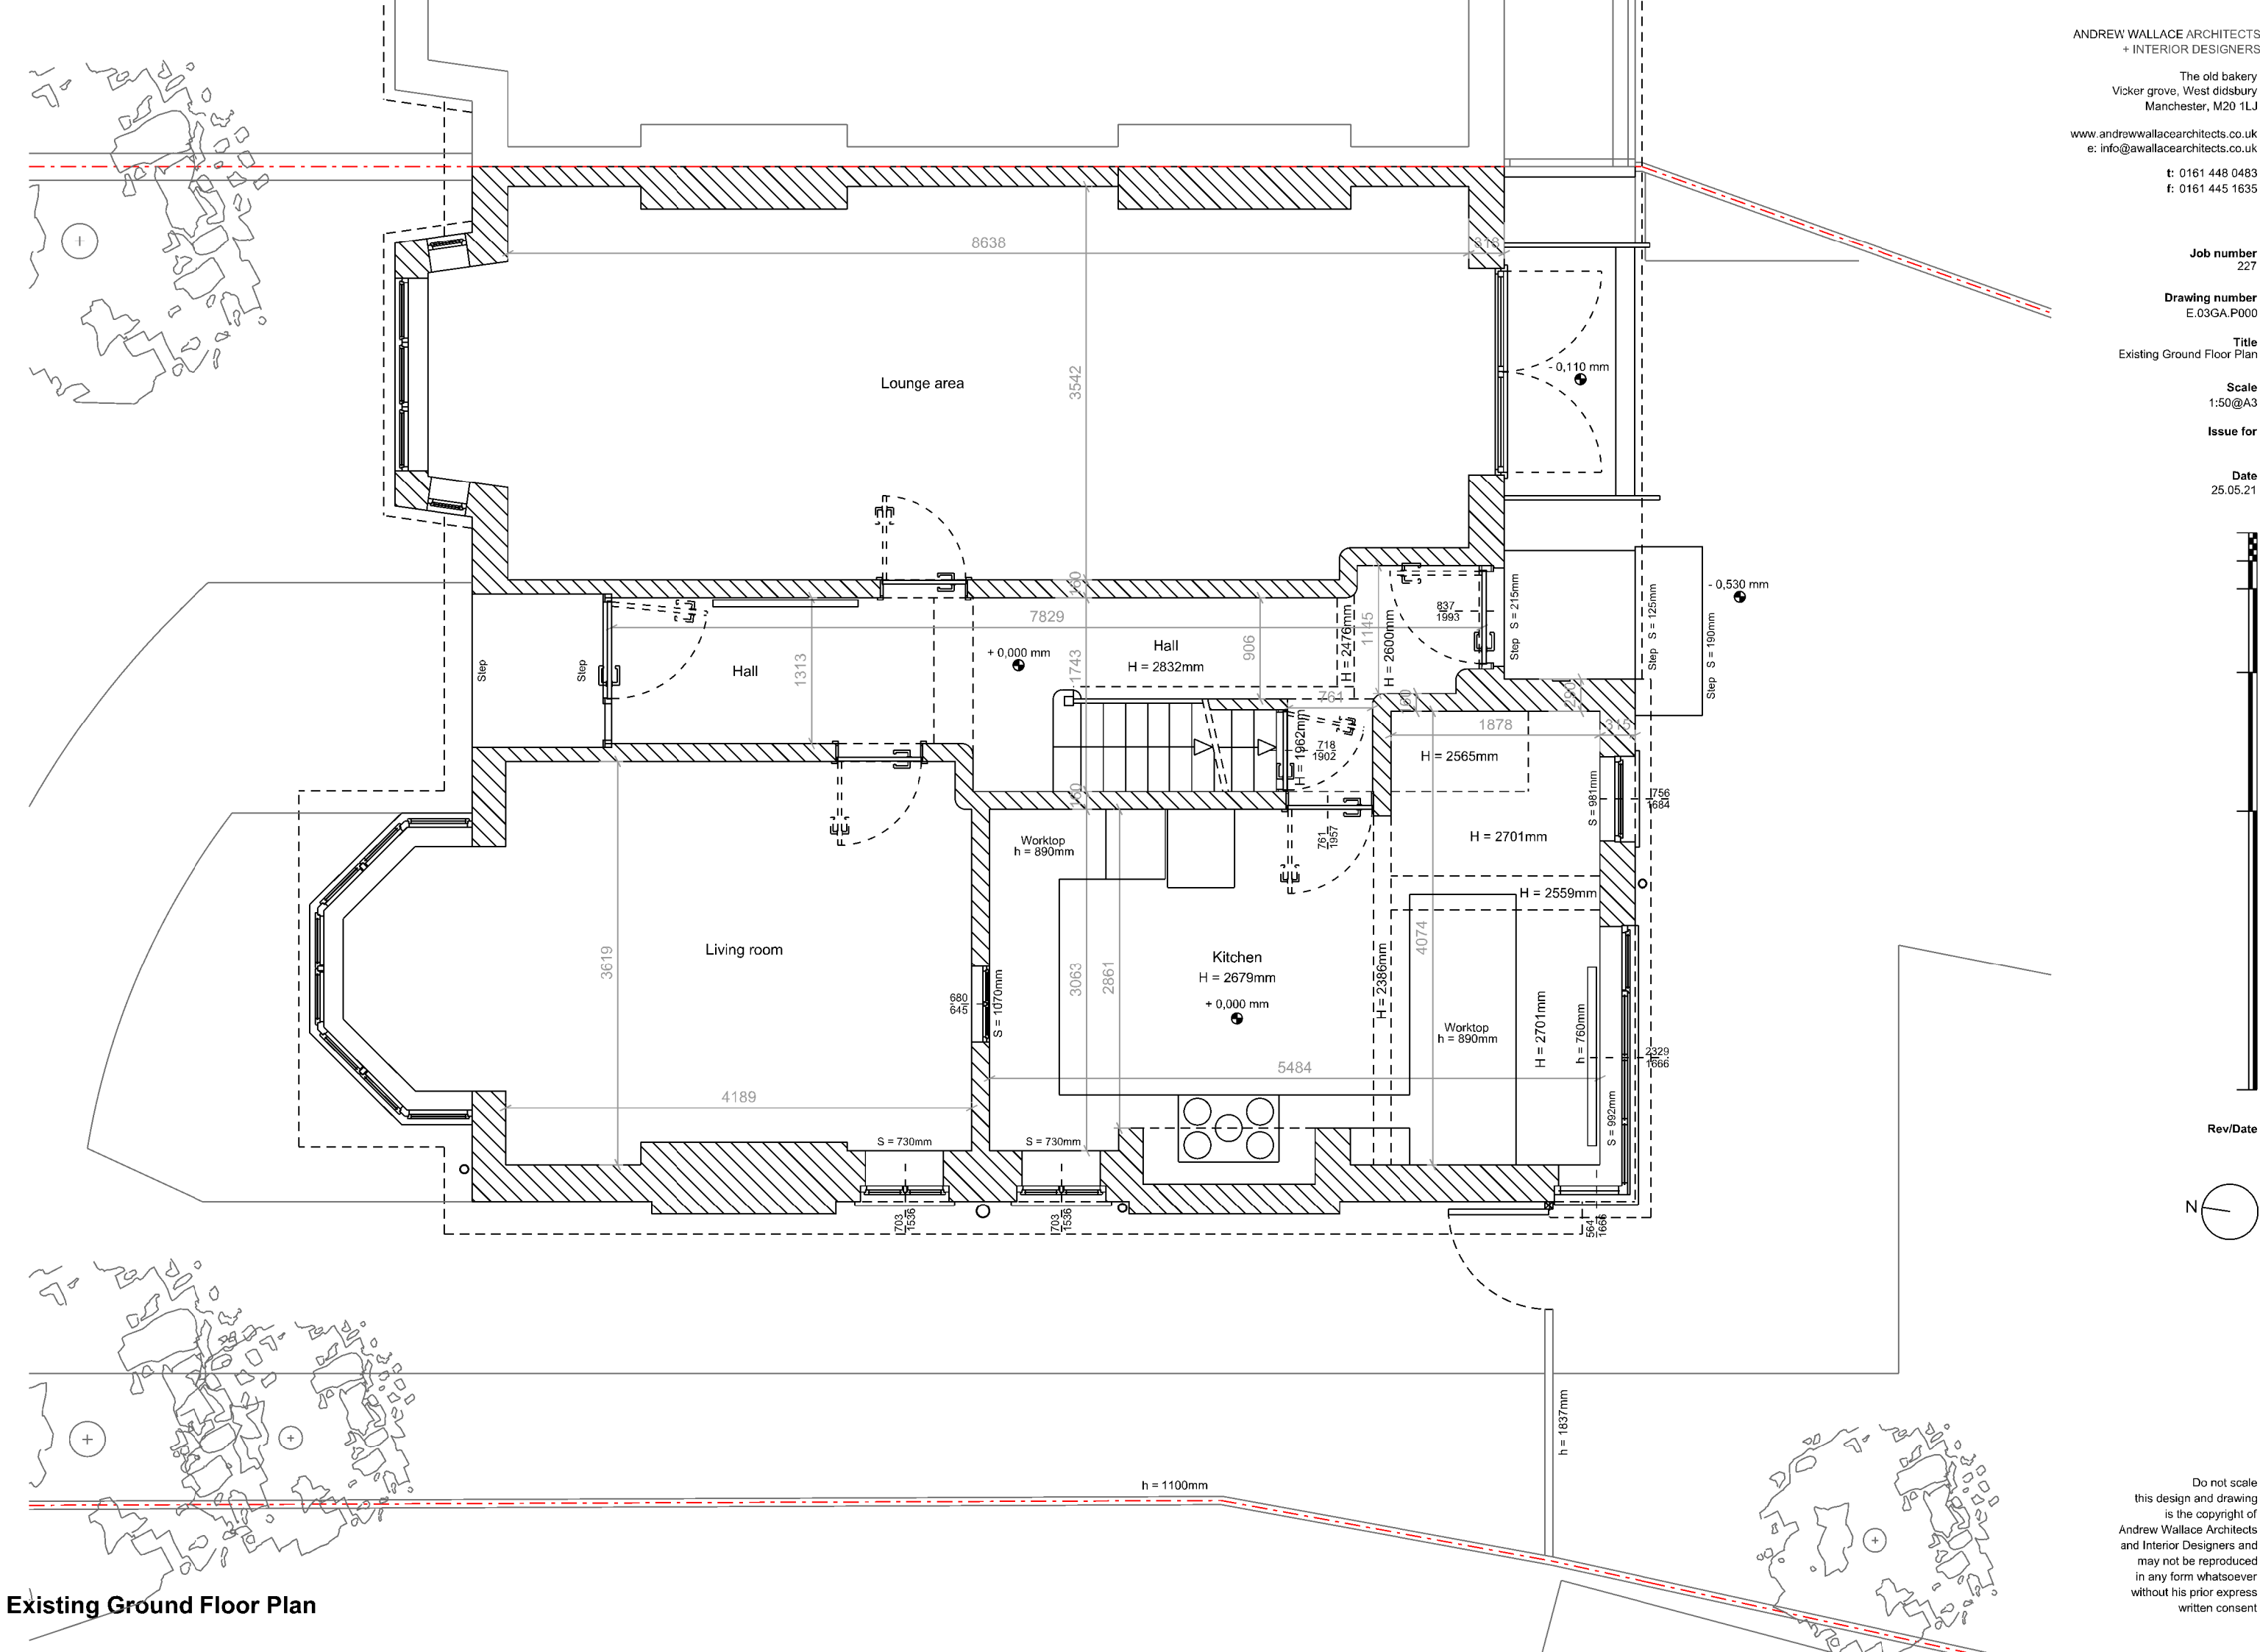



Existing South Elevation

Do not scale  
this design and drawing  
is the copyright of  
Andrew Wallace Architects  
and Interior Designers and  
may not be reproduced  
in any form whatsoever  
without his prior express  
written consent





Existing North Elevation